


Figured dimensions only to be taken from this drawing.		
REVISIONS		
	Date	Description
A	13/10/20	Area fill removed and blue line added.

EXTENT OF APPROVED THIRD FLOOR 'EXTENSION' (APPROXIMATE)

EXTENT OF PROPOSED THIRD FLOOR 'EXTENSION'

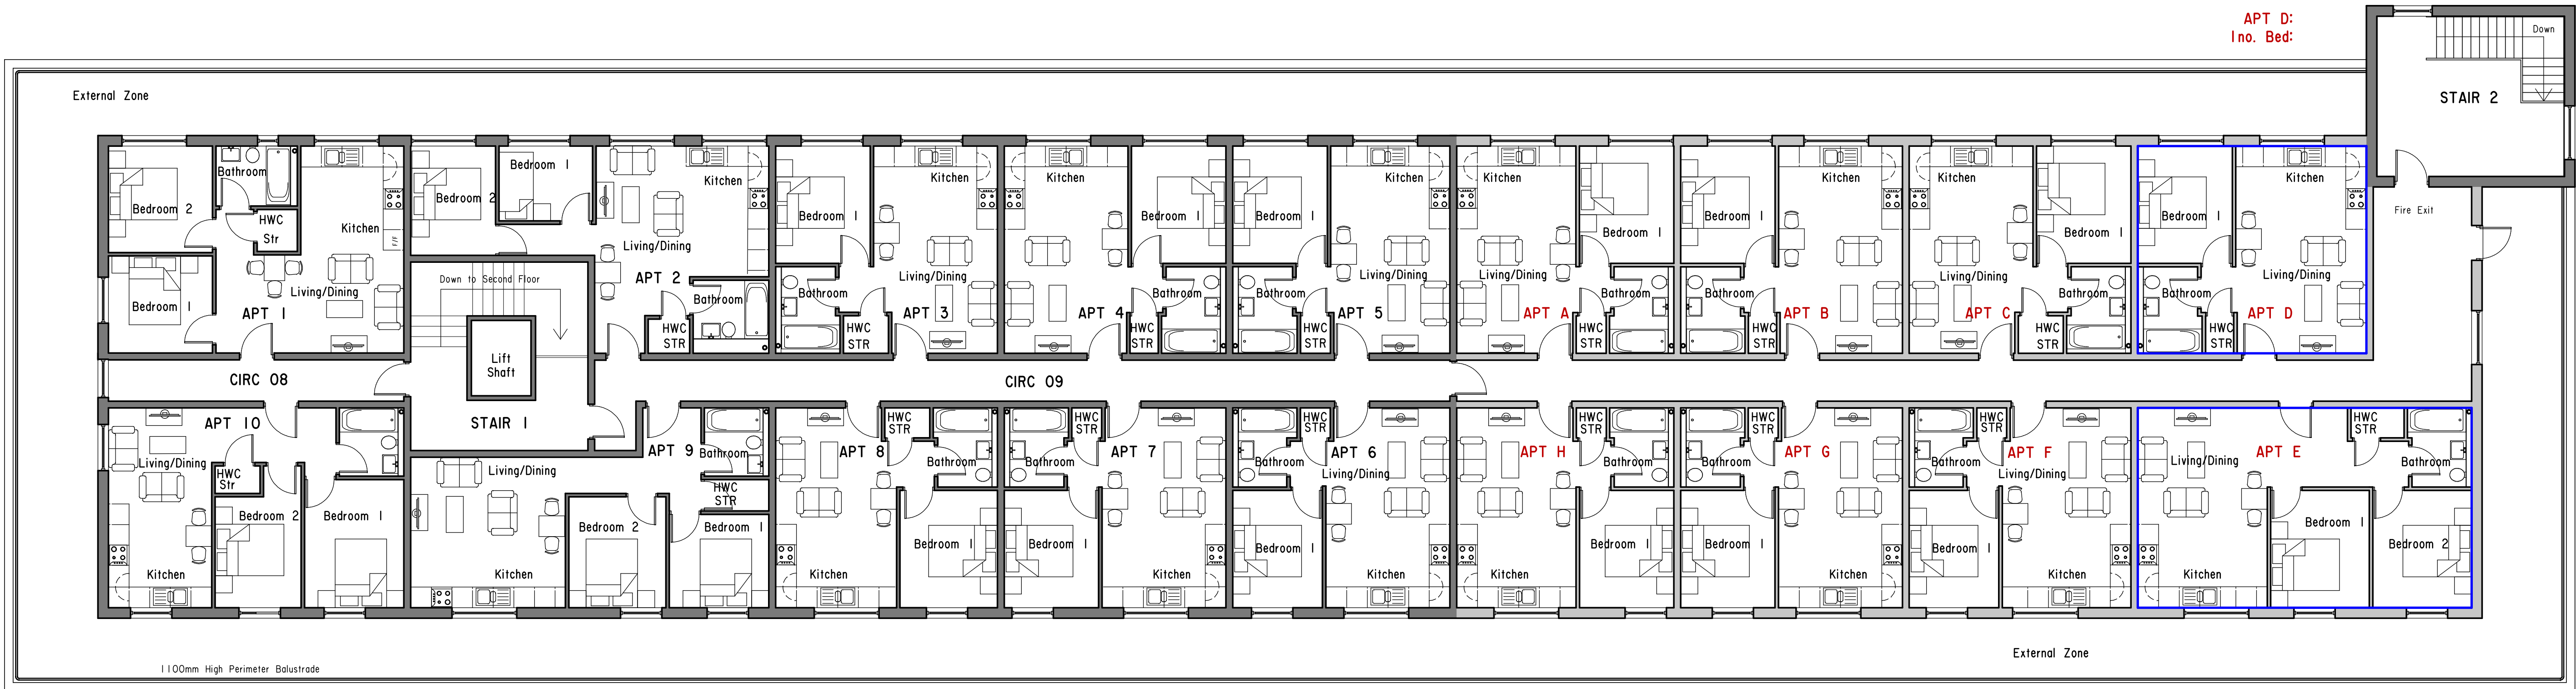

APT D:
1 no. Bed:

APT E:
2 no. Bed

THIRD FLOOR (ROOFTOP)



Chartered Architects

The Old School, St. Johns Road, Dudley, DY2 7JT
Tel: 01394 252622

THIS FLOOR PLAN HAS BEEN PREPARED USING INFORMATION PREPARED BY OTHERS. NO SURVEY OF THE ROOFTOP HAS BEEN UNDERTAKEN AND THEREFORE NO RELIANCE SHOULD BE PLACED UPON THE ACCURACY OF THE INFORMATION CONTAINED HEREIN.

CLIENT TAYLOR REED HOMES LTD OLDBURY WEST MIDLANDS	
JOB PROPOSED REDEVELOPMENT AT 16-30 KING STREET WREXHAM	
TITLE THIRD FLOOR PLAN - AS PROPOSED: AFFORDABLE UNITS LOCATION	
NUMBER 2440/D12	REVISION A
Scale 1:100/500 @ A1	Date OCT 20
CAD 2440-213 Rev 1	GROUP A