

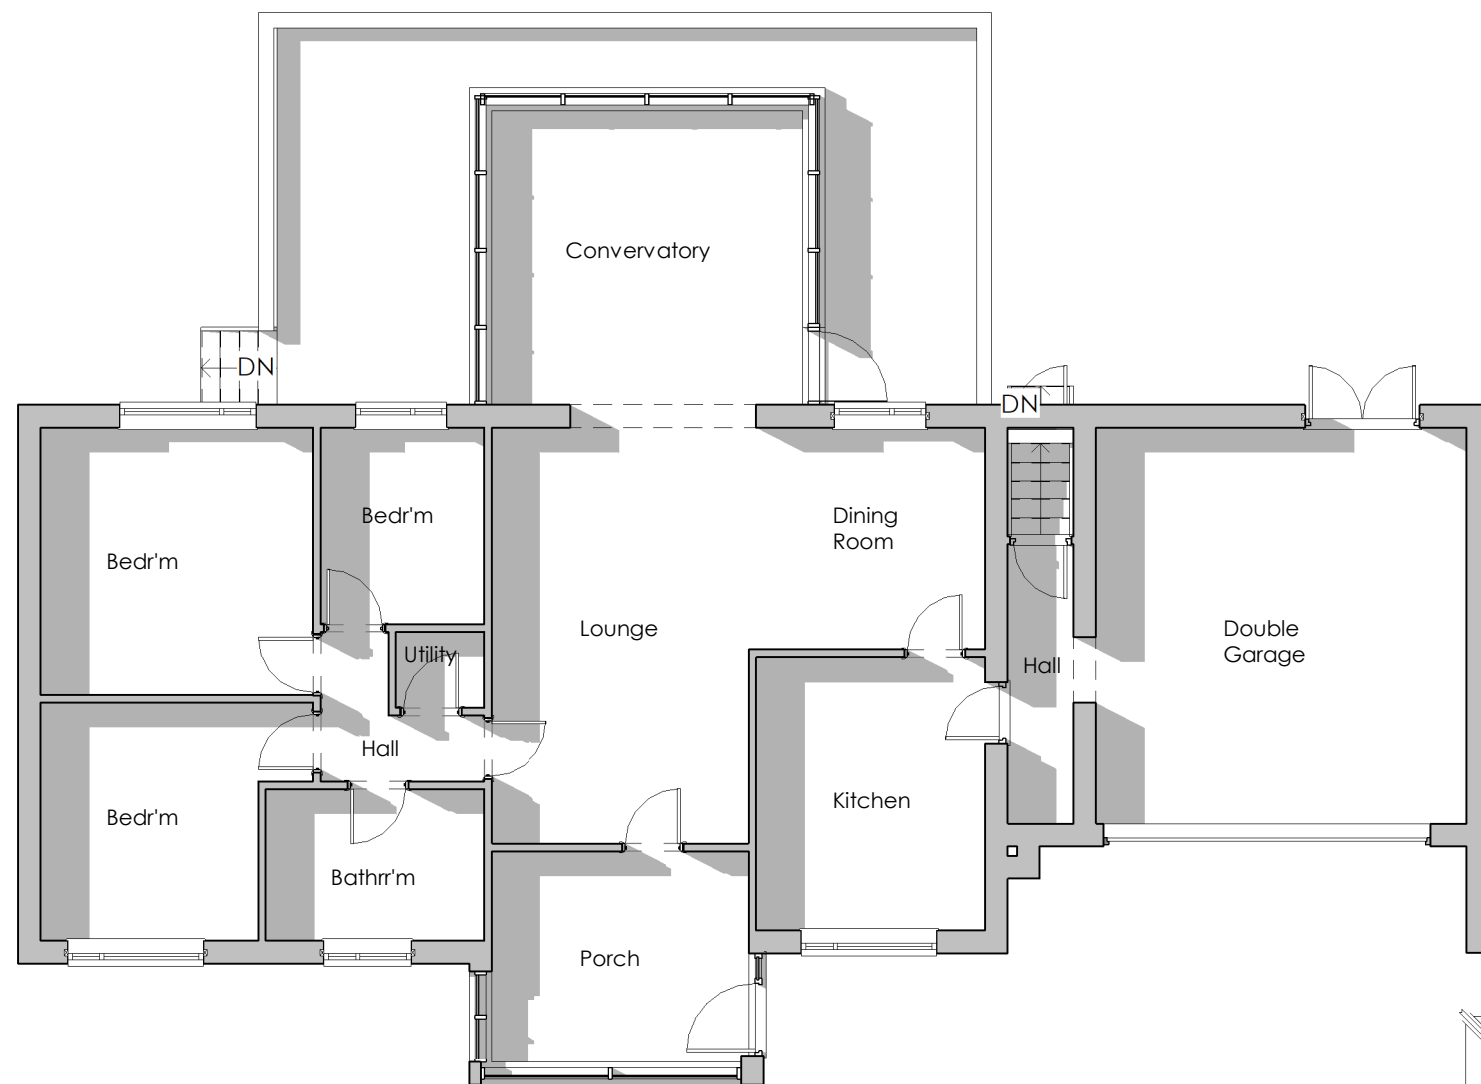


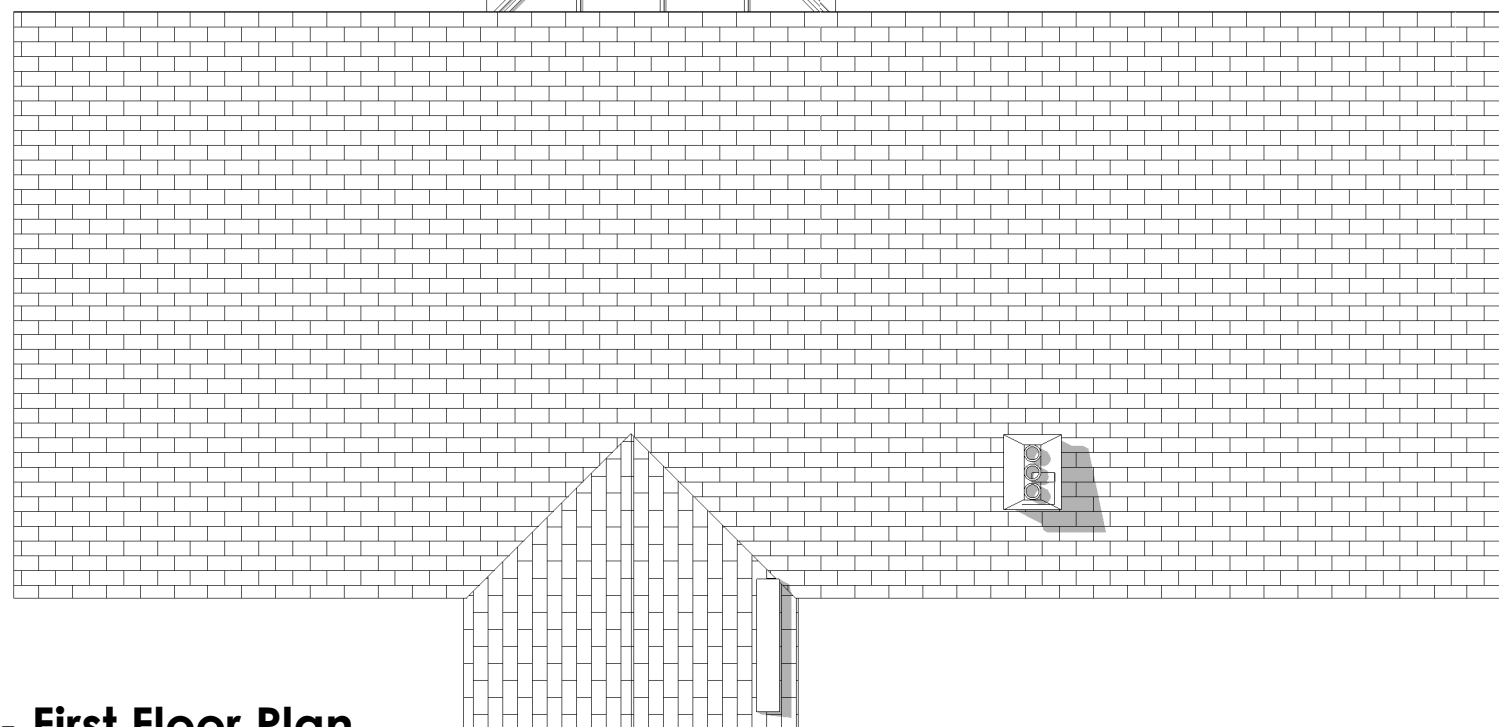

Existing - Ground Floor Plan

Scale: 1 : 100

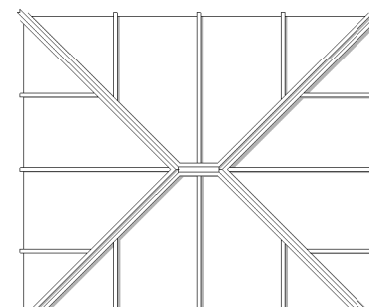

Existing - First Floor Plan

Scale: 1 : 100

GENERAL NOTE:

1. UNDER NO CIRCUMSTANCES SHOULD DIMENSIONS BE SCALED FROM THIS DRAWING 'IF IN DOUBT ASK'.
2. THE DRAWINGS ARE TO BE READ IN CONJUNCTION WITH ALL OTHER RELEVANT DRAWINGS/SPECIFICATION. ANY DISCREPANCIES, ERRORS OR OMISSIONS TO BE BROUGHT TO THE ATTENTION OF 'd2 architects'.
3. ALL DIMENSIONS ARE TO BE CHECKED PRIOR TO COMMENCEMENT.
4. THIS DRAWING IS THE PROPERTY OF 'd2 architects' AND MUST NOT BE COPIED OR REPRODUCED EITHER IN WHOLE OR IN PART WITHOUT WRITTEN PERMISSION.

Rev:	Description:	Date:
X	First Issue	12.09.18
A	Planning Sub.	07.10.20

Scheme Title:
Grasmere, Bwlchgwyn

Drawing Reference:
Existing Floor Plans

Scale @ A3: **1 : 100**
 Drawn by: **TGS**
 Checked by: **RAL**

Project Number:	Drawing Number:	Revision:
5653	EX02	A

d2 architects

Soughton House
 2 Nicholas Street Mews
 Chester
 Cheshire
 CH1 2NS

Hirdir Studio
 Pentre Celyn
 Ruthin
 Denbighshire
 LL15 2HF

T: 01244 326 347 / 01824 562012
 E: admin@d2architects.co.uk
 W: www.d2architects.co.uk