




WEST ELEVATION

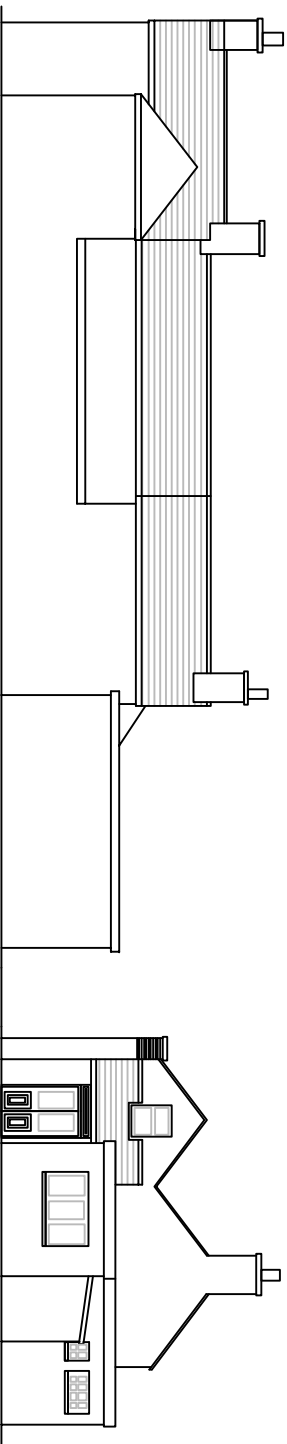

EAST ELEVATION

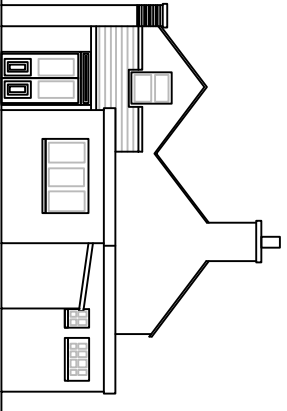


NORTH ELEVATION

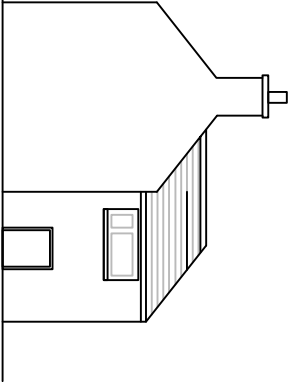


SOUTH ELEVATION


NOTE -
NO CHANGE
TO ELEVATIONS

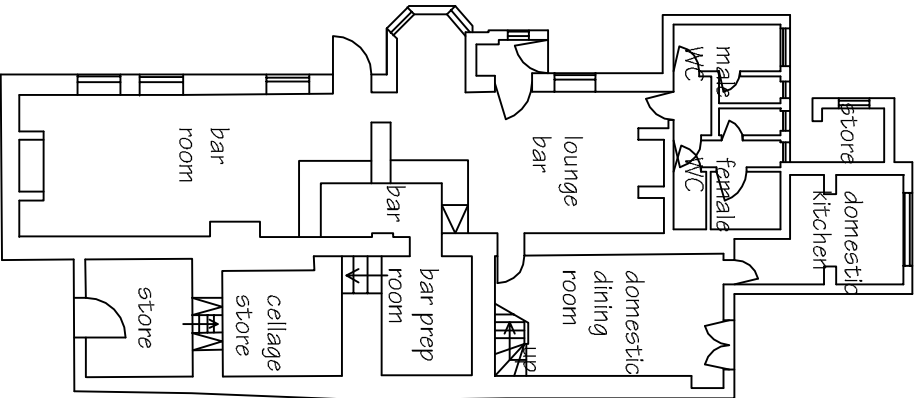


EXISTING
GROUND FLOOR

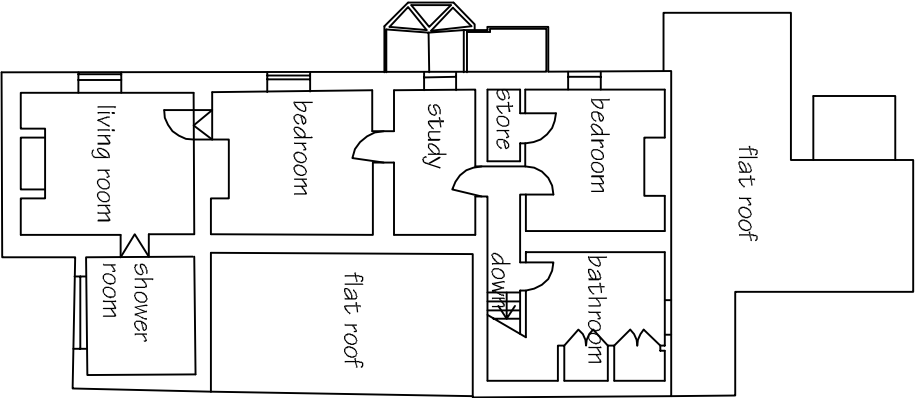

EXISTING
FIRST FLOOR

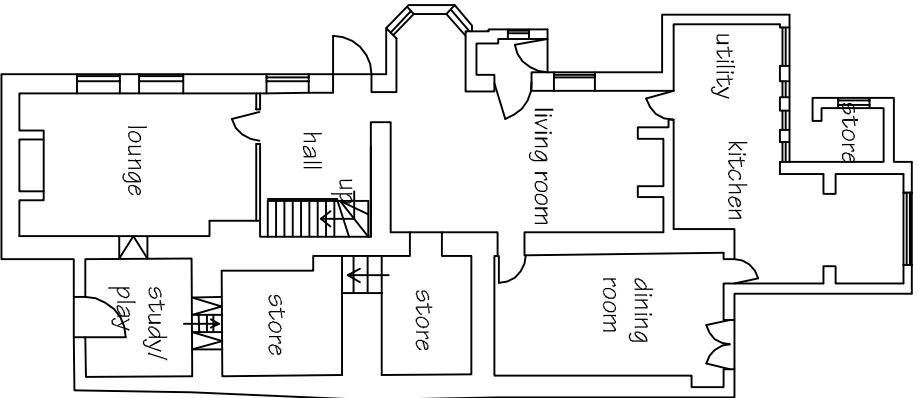

PROPOSED
GROUND FLOOR

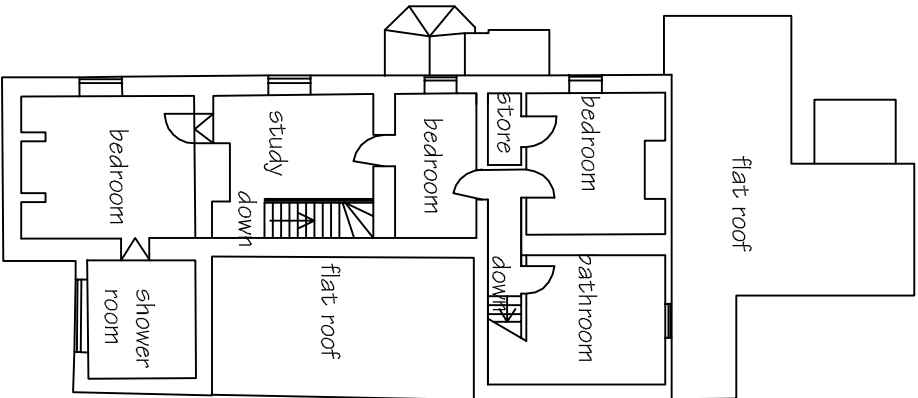

PROPOSED
FIRST FLOOR

ANDREW DESIGN SERVICE

architects, surveyors & planning consultants.

44a Station Avenue, Chirk, Wrexham, LL14 5LS Tel/Fax: 01691 777025

TITLE	The Black Lion, Park Road, Newbridge, LL14 3YS	
Drawn by	A. R. Wood	Date: 04 / 12 / 2020
DWG	Plans & Elevations	Scale 1:200 @ A3
Dwg Ref:	PL05 Change of Use	Revision