


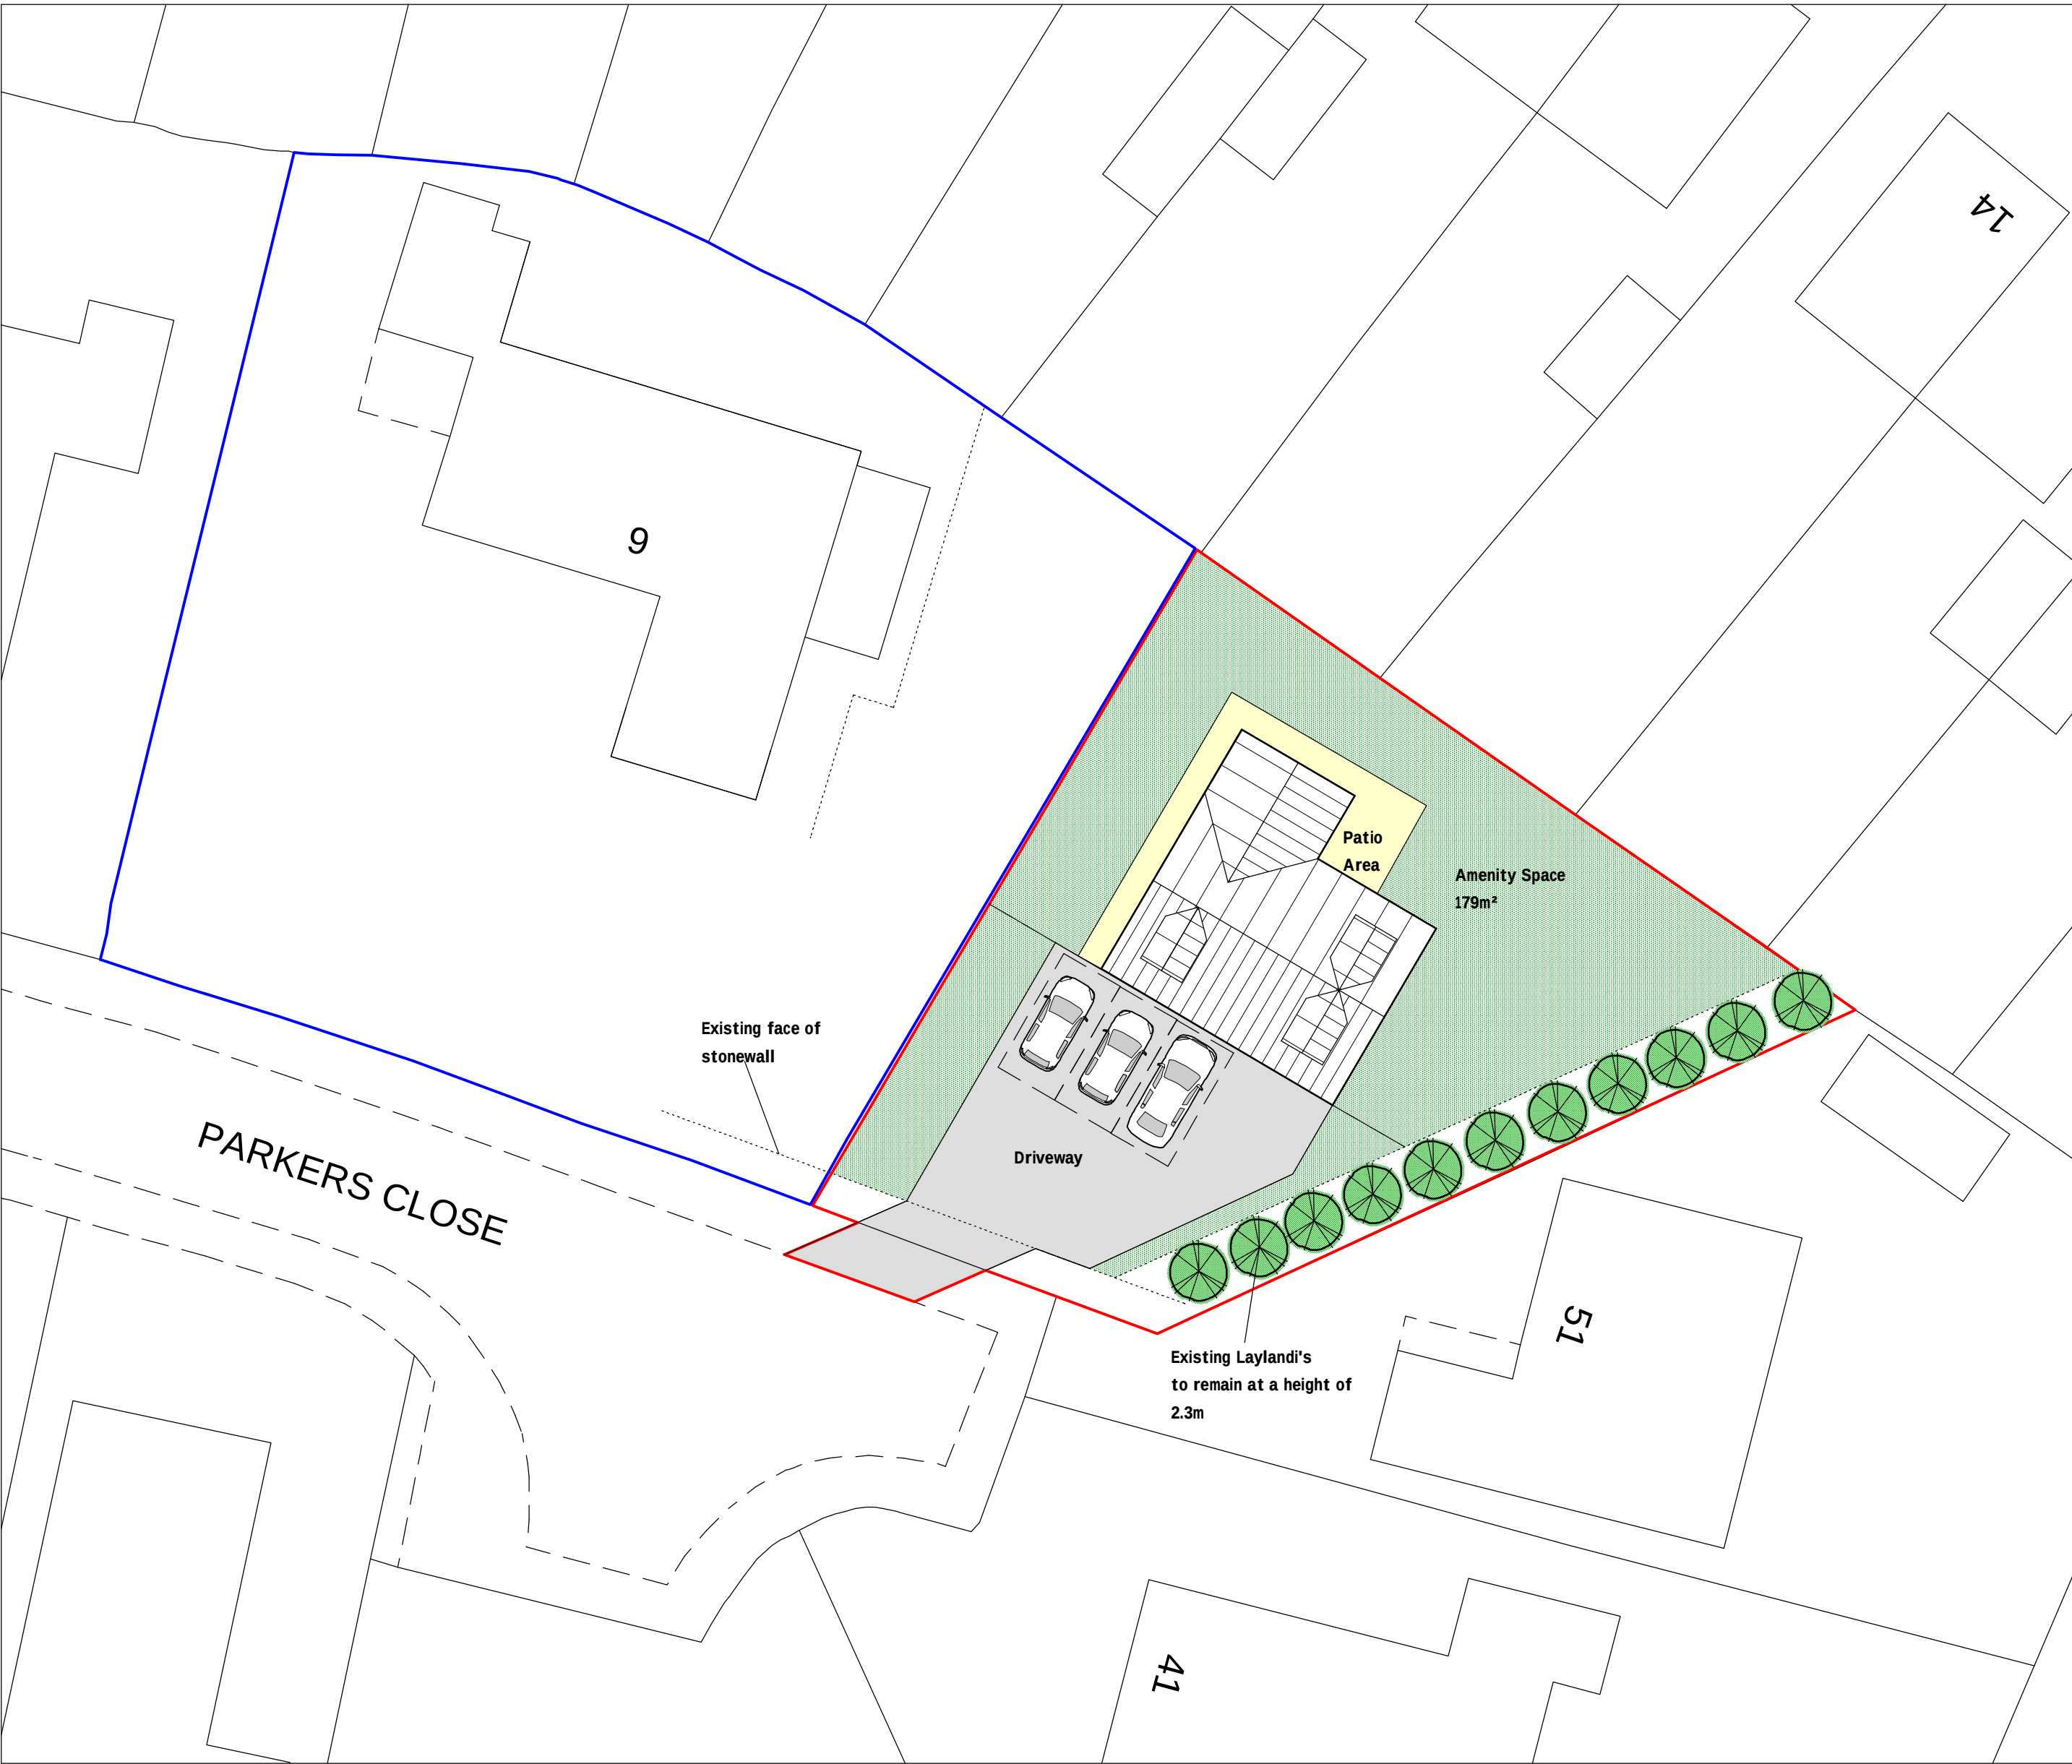

Site Plan 1:250



Location Plan 1:1250

Building Parameter	Minimum (mm)	Maximum (mm)
Depth	9670	10170
Width	9230	9830
Height	5285	5585

Rev	Date	Detail	Initial

Project: Proposed residential development on land adj to 9 Parkers Close, Wrexham. LL11 2RR	
Title: Proposed: Site & Location Plan	Scale: (A2) 1:200 & 1:1250

Drawn By: D.J.Edwards	Date: May 2017
Drawing No: T063/002	Sheet: 1 of 1



Office 3K4,
Redwither Business Tower,
Wrexham. LL13 9XT
Tel: 01978 356500
www.blueprintarchitectural.com