




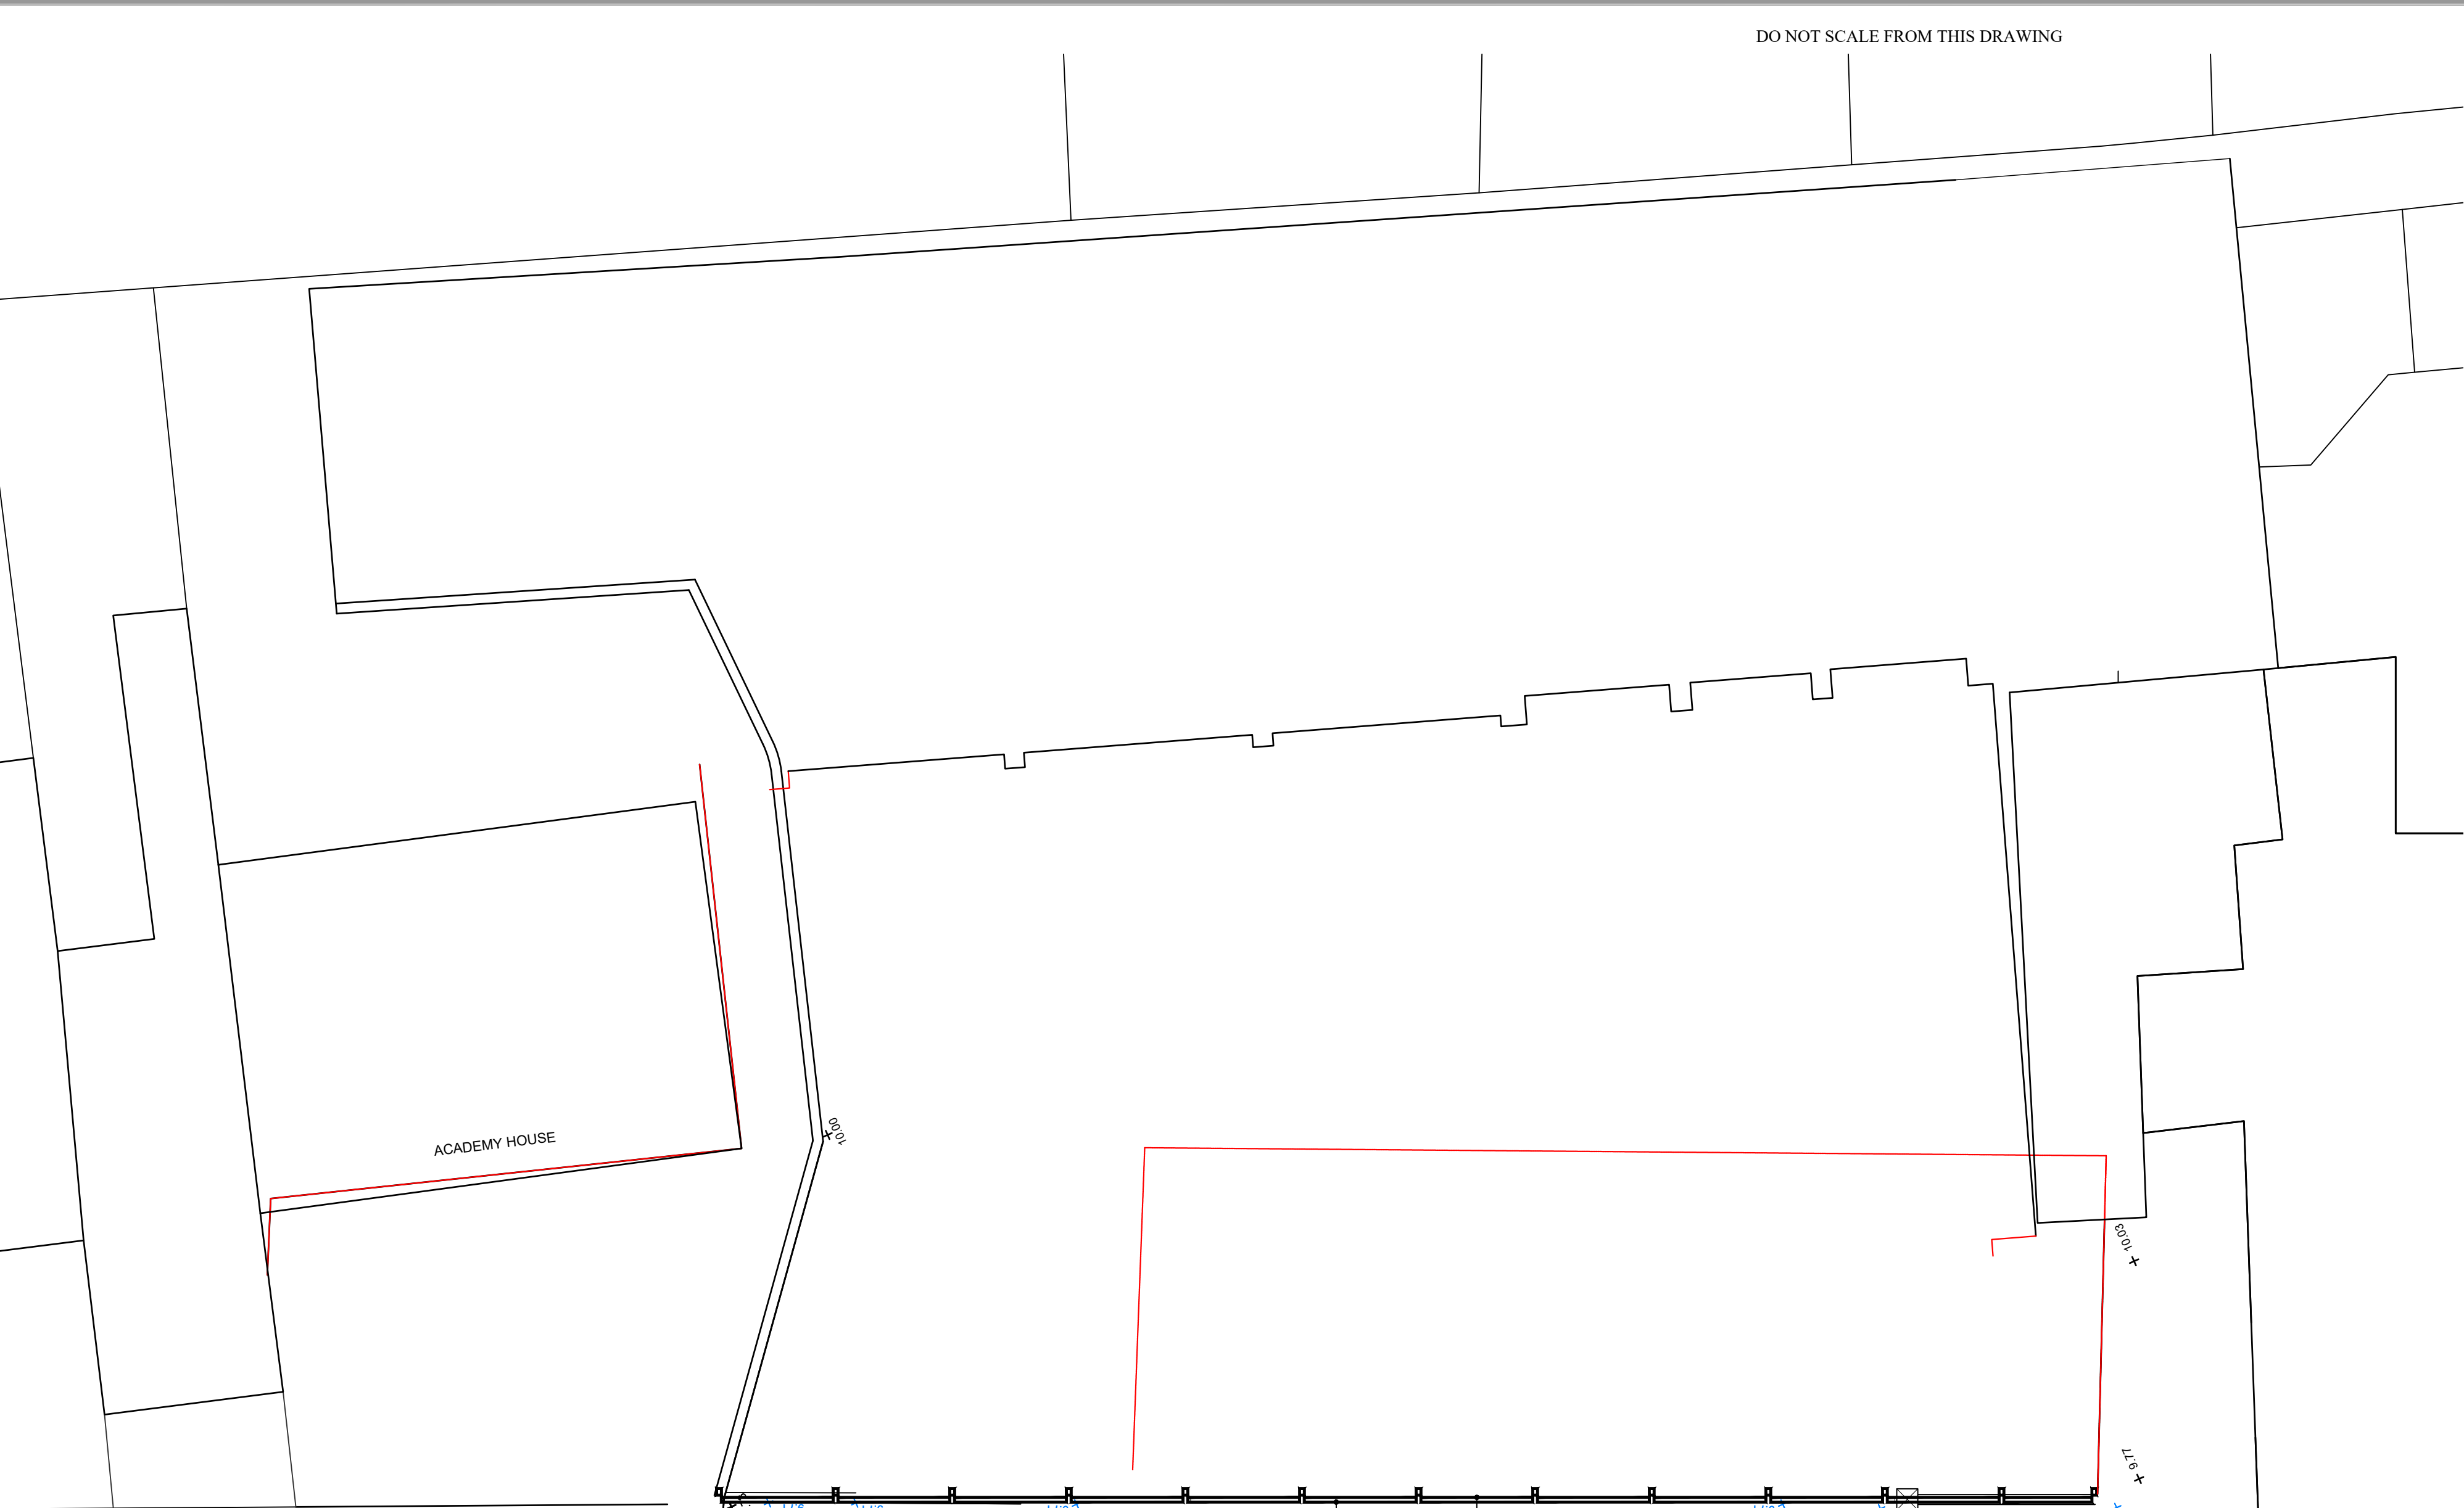

NORTH

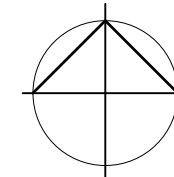


The content of this drawing is subject to the provision of the Copyright Act 1956.
Work to figured dimensions only. Site dimensions are to be checked before work is started.
Any discrepancy whatsoever between any information contained on this drawing and any other document or drawing must be drawn to the attention of the Architect by the contractor before the work is executed.
IF IN DOUBT ASK IMMEDIATELY.

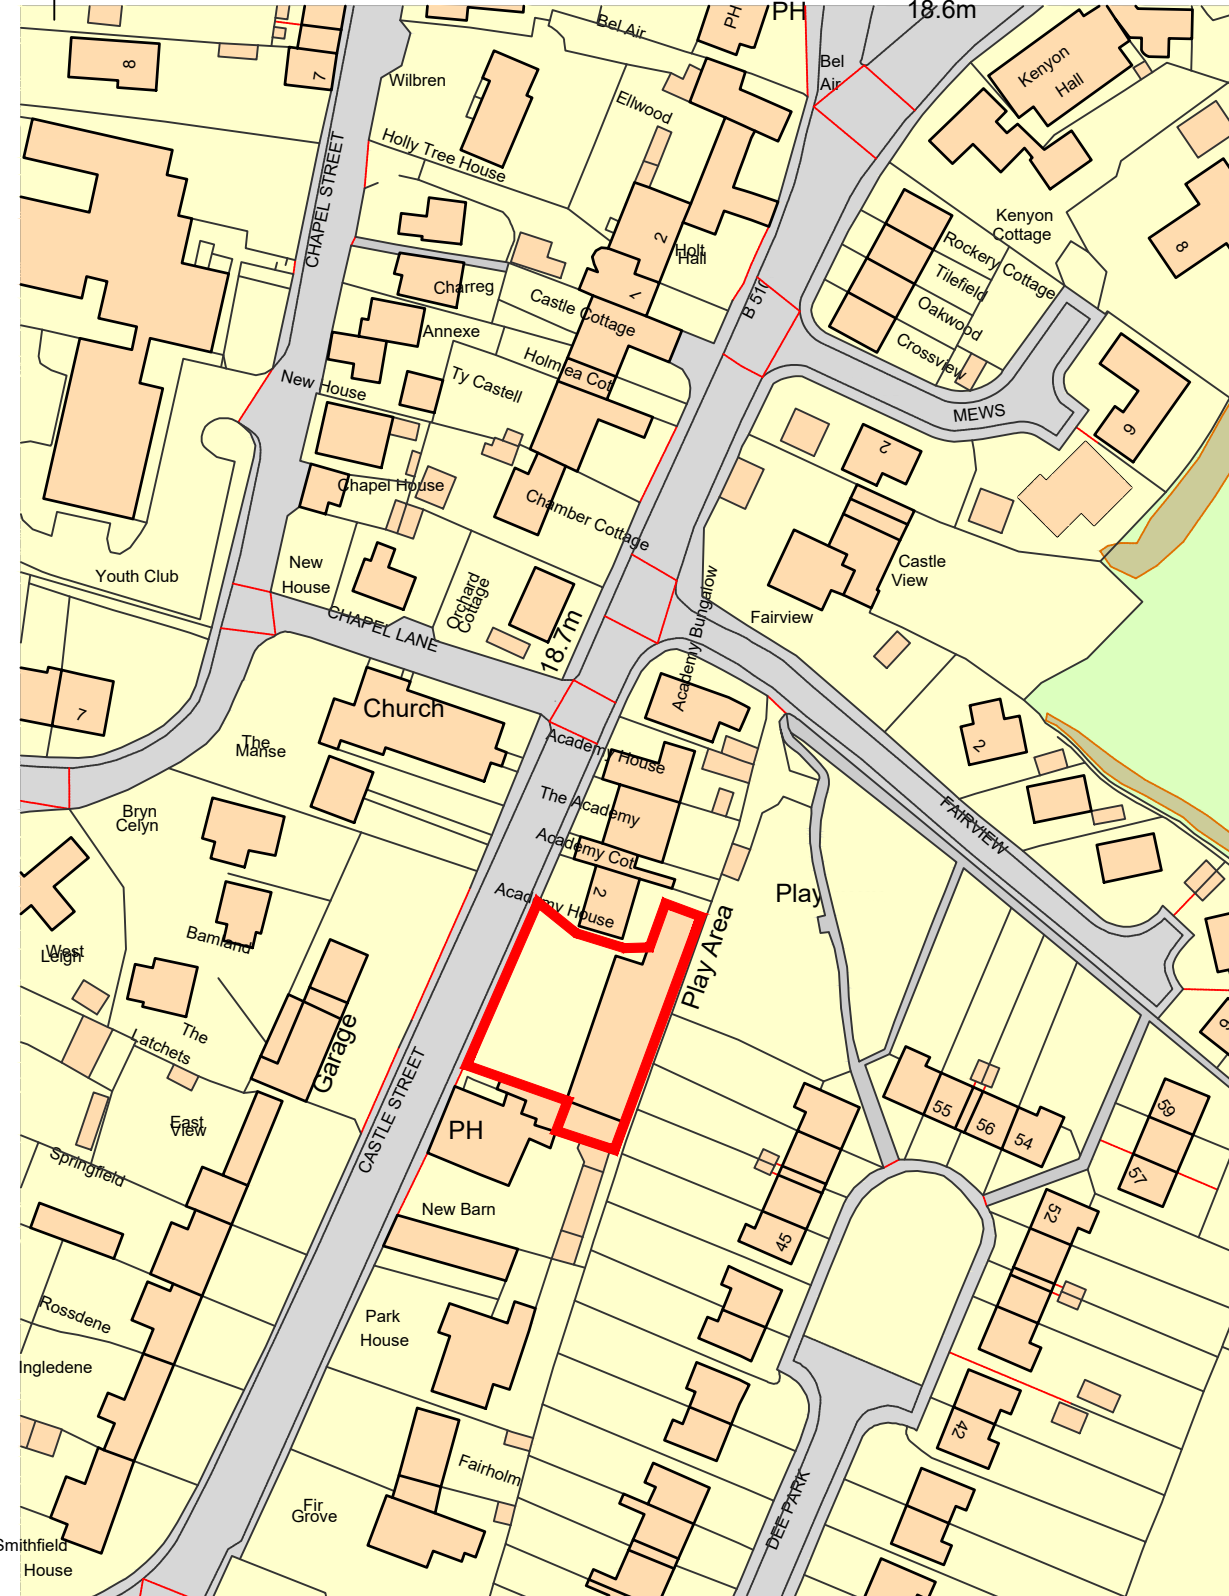


Ordnance Survey, (c) Crown Copyright 2010. All rights reserved. Licence number 100020449

SITE LAYOUT AND LANDSCAPING DETAILS 1 : 100

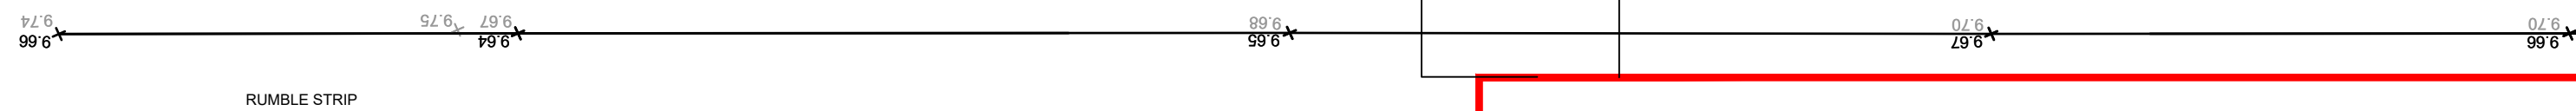

SITE LAYOUT AND LANDSCAPING DETAILS 1 : 100

8 foot high board across the frontage of the site secured to 4" wooden posts set in concrete and braced accordingly. Boarding to have two gates in the middle for access made form the same materials. The screening will be coated in dark grey oil based paint. the fencing will be retained in situ until commencement of development it will be repainted every 18 months, beginning with being repainted within 1 month of the date of permission

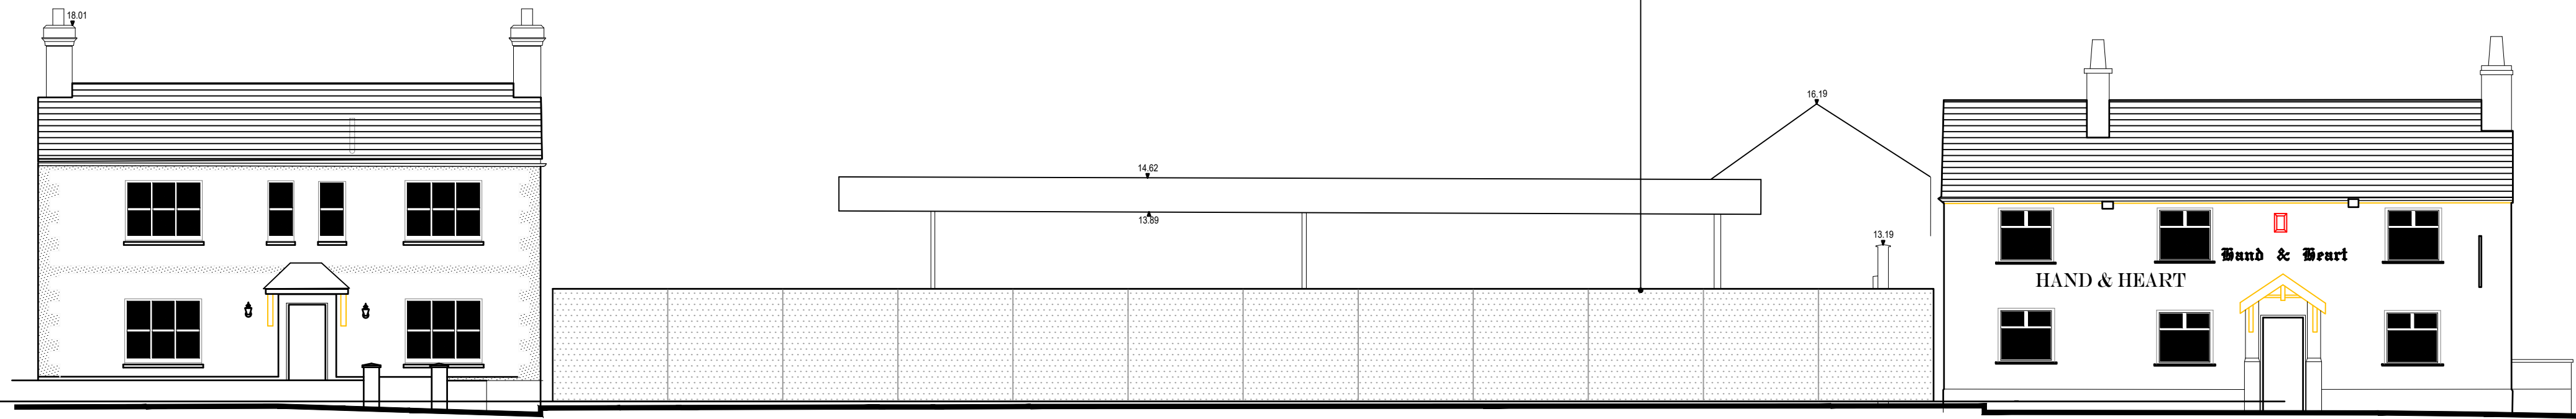

SITE LAYOUT AND LANDSCAPING DETAILS 1 : 100

rev date description

willacy horsewood partnership

client
ANDY ROBERTSON

job
PROPOSED REDEVELOPMENT
ACADEMY GARAGE SITE, CASTLE STREET, HOLT

title
SITE PLAN SHOWING PROPOSED FENCING TO CASTLE STREET

scale	date	job no.	drawing no.	rev
1:100	DEC'15	WH1114	SFE 01	

mollington grange, parkgate road, chester CH1 6NP
www.willacyhorsewood.co.uk
Tel: 01244 853891 Fax: 01244 853892 E-Mail: info@willacyhorsewood.co.uk