




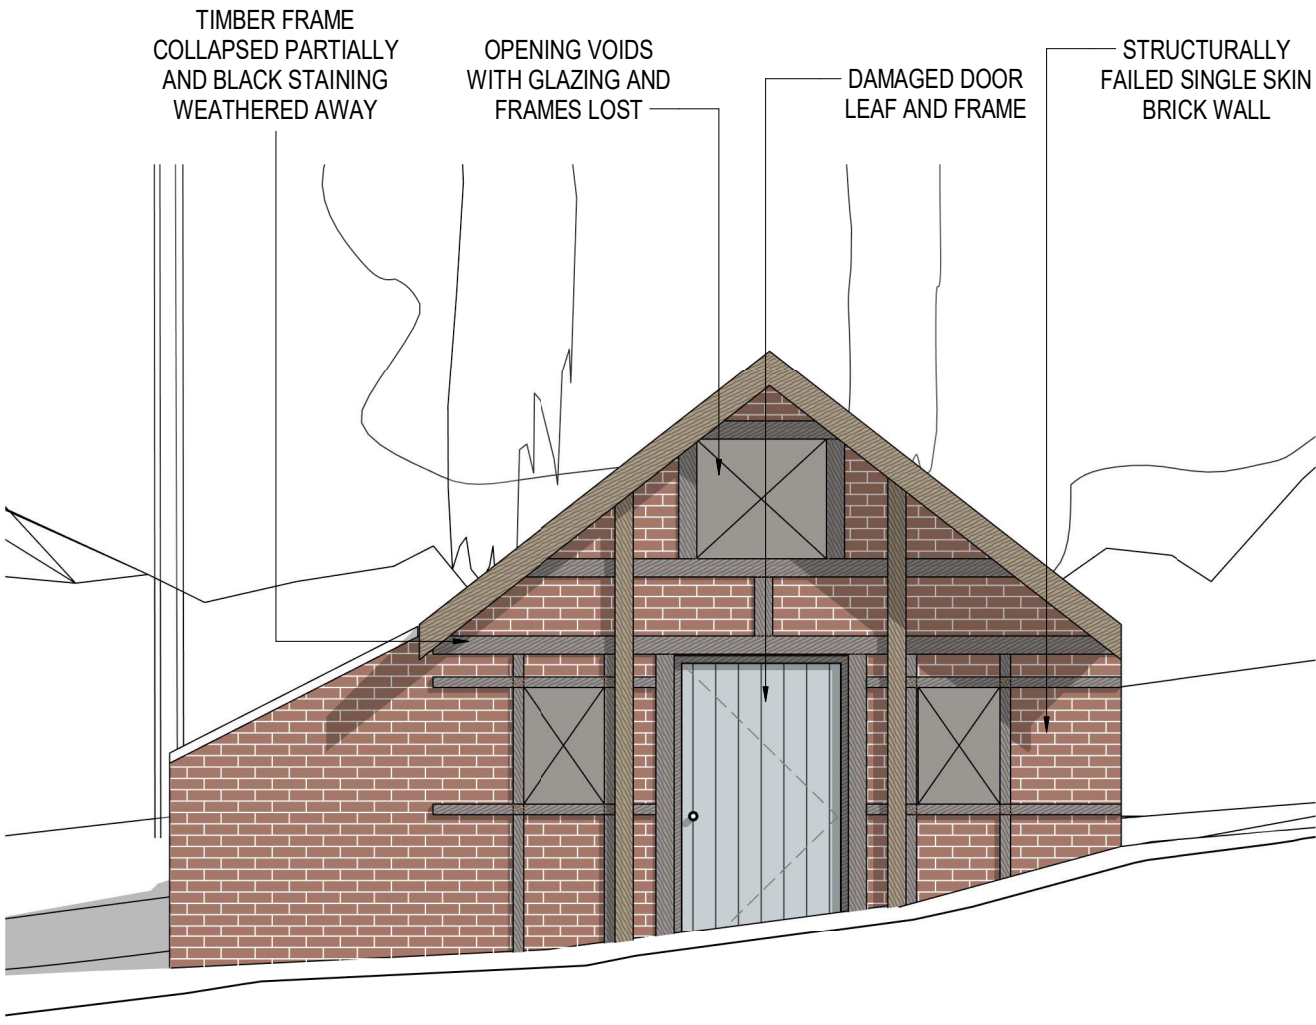


EXISTING SOUTH ELEVATION 1:50

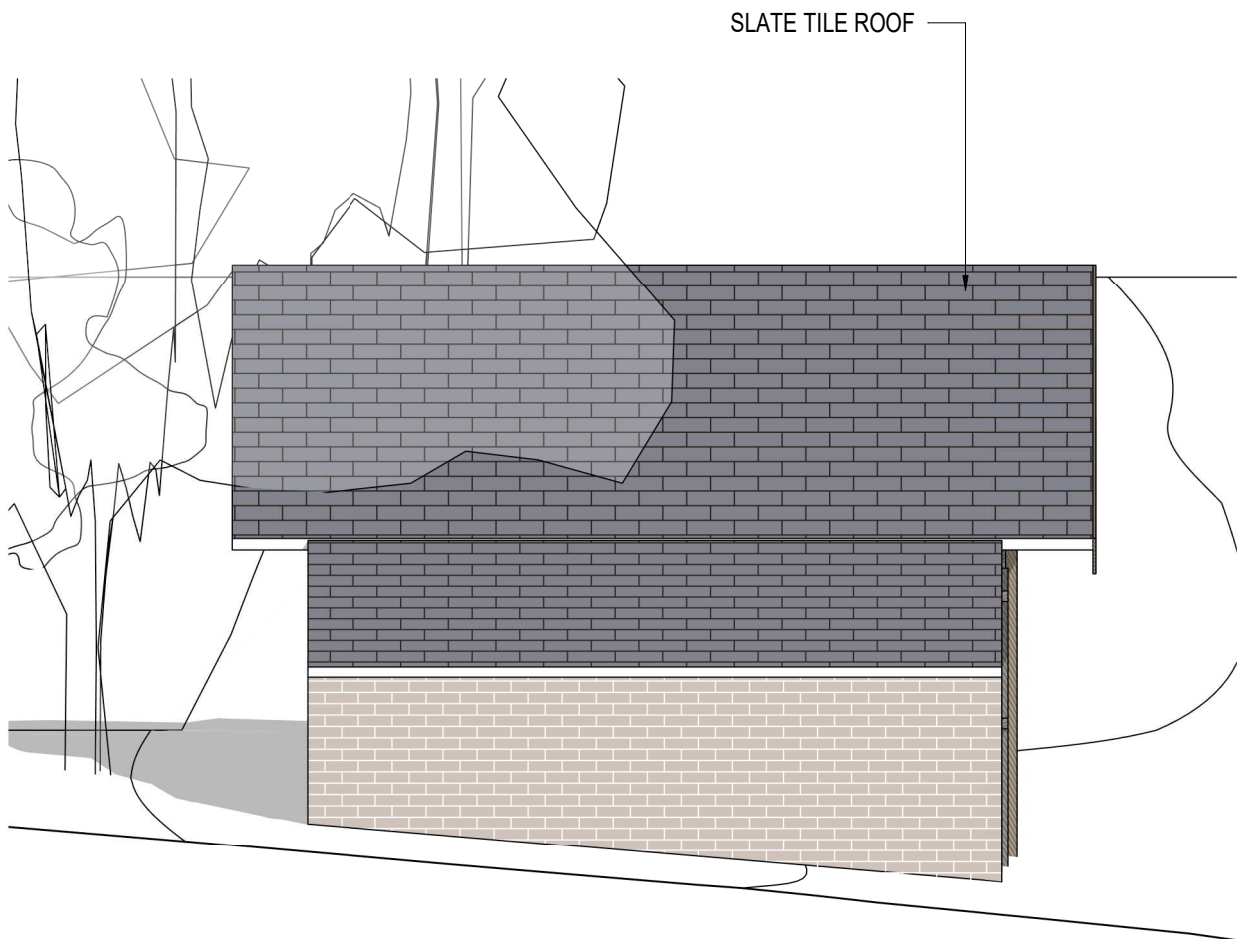


EXISTING WEST ELEVATION 1:50

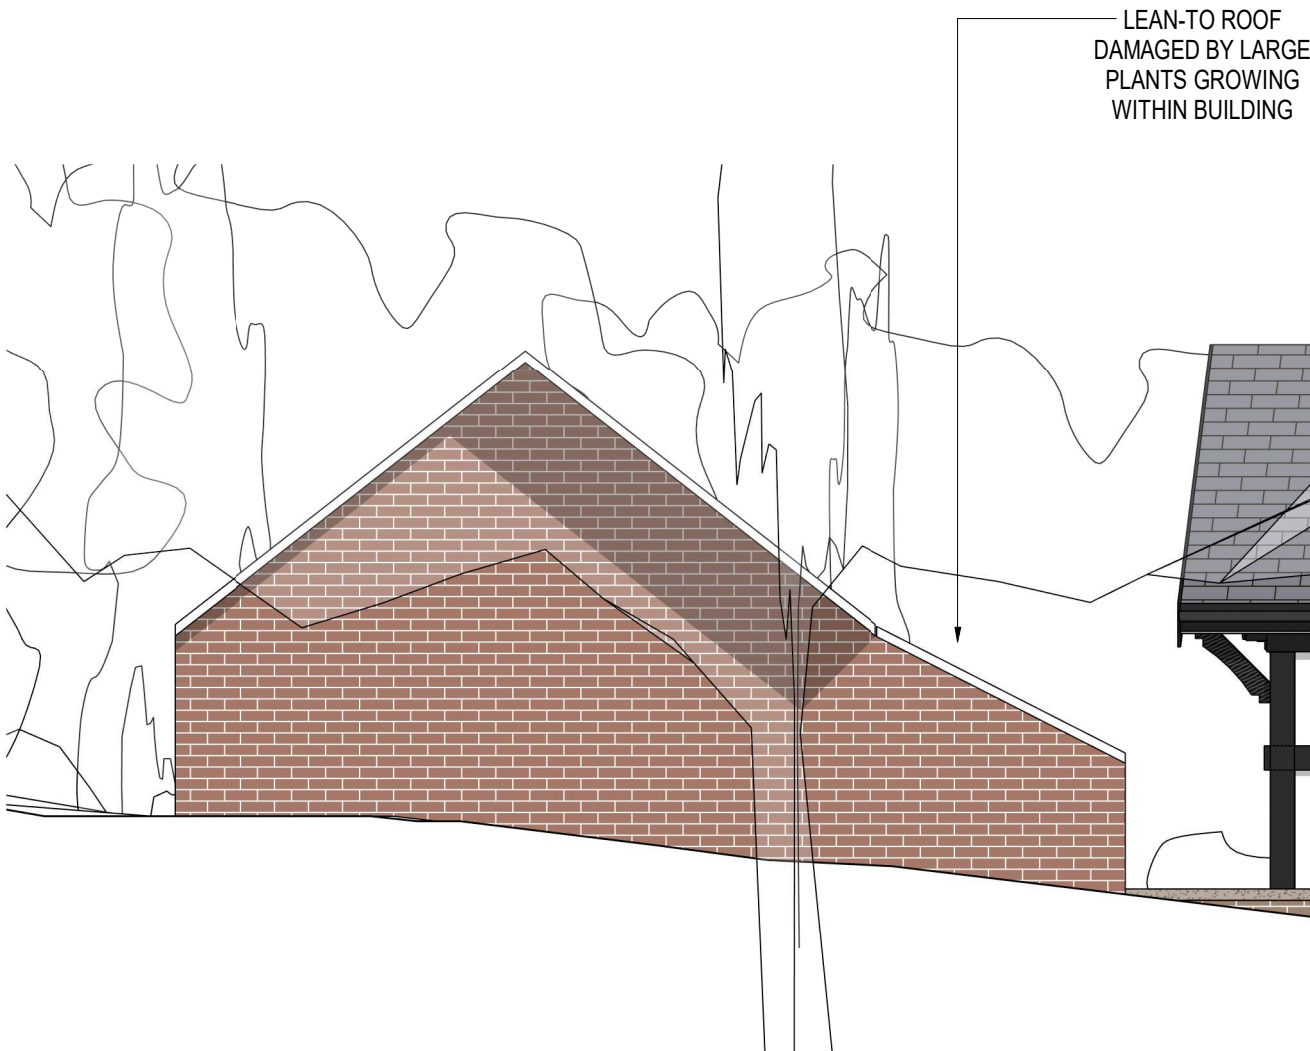


EXISTING NORTH ELEVATION 1:50

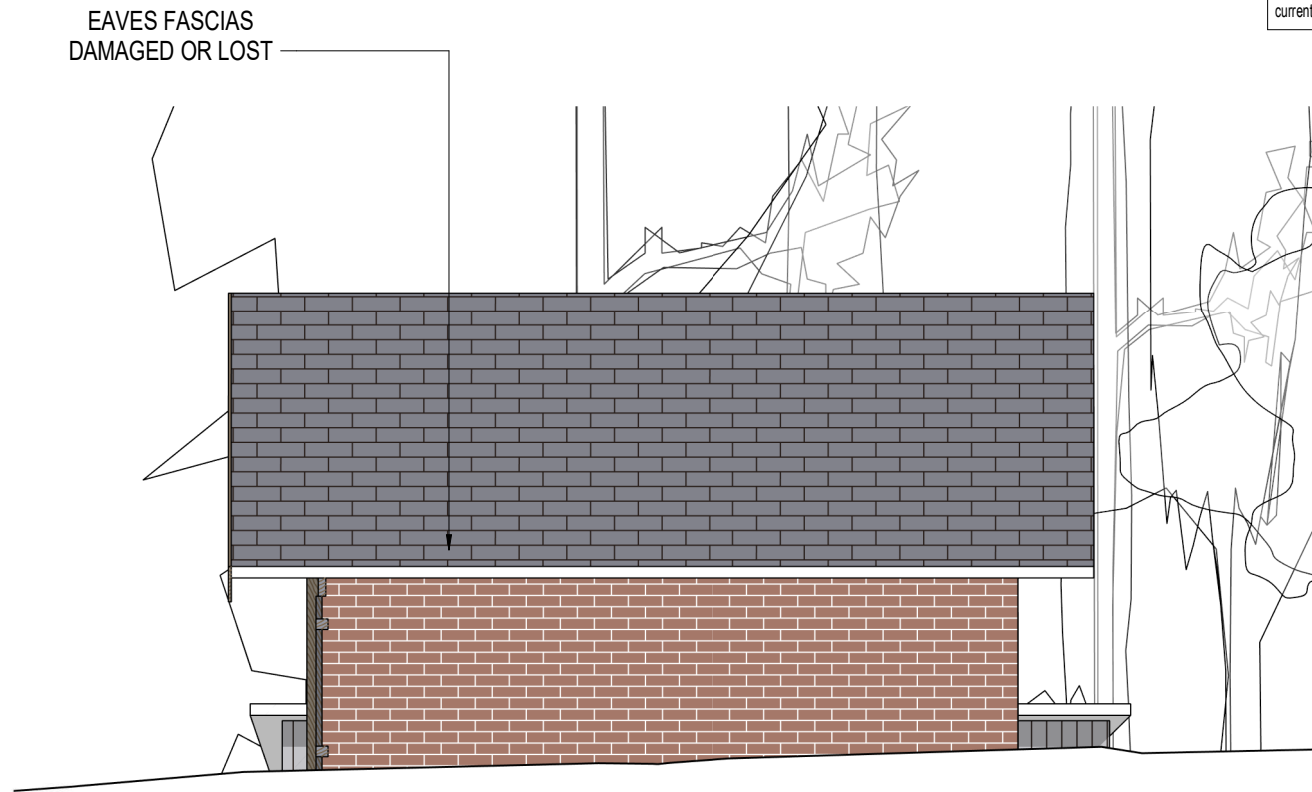


EXISTING EAST ELEVATION 1:50

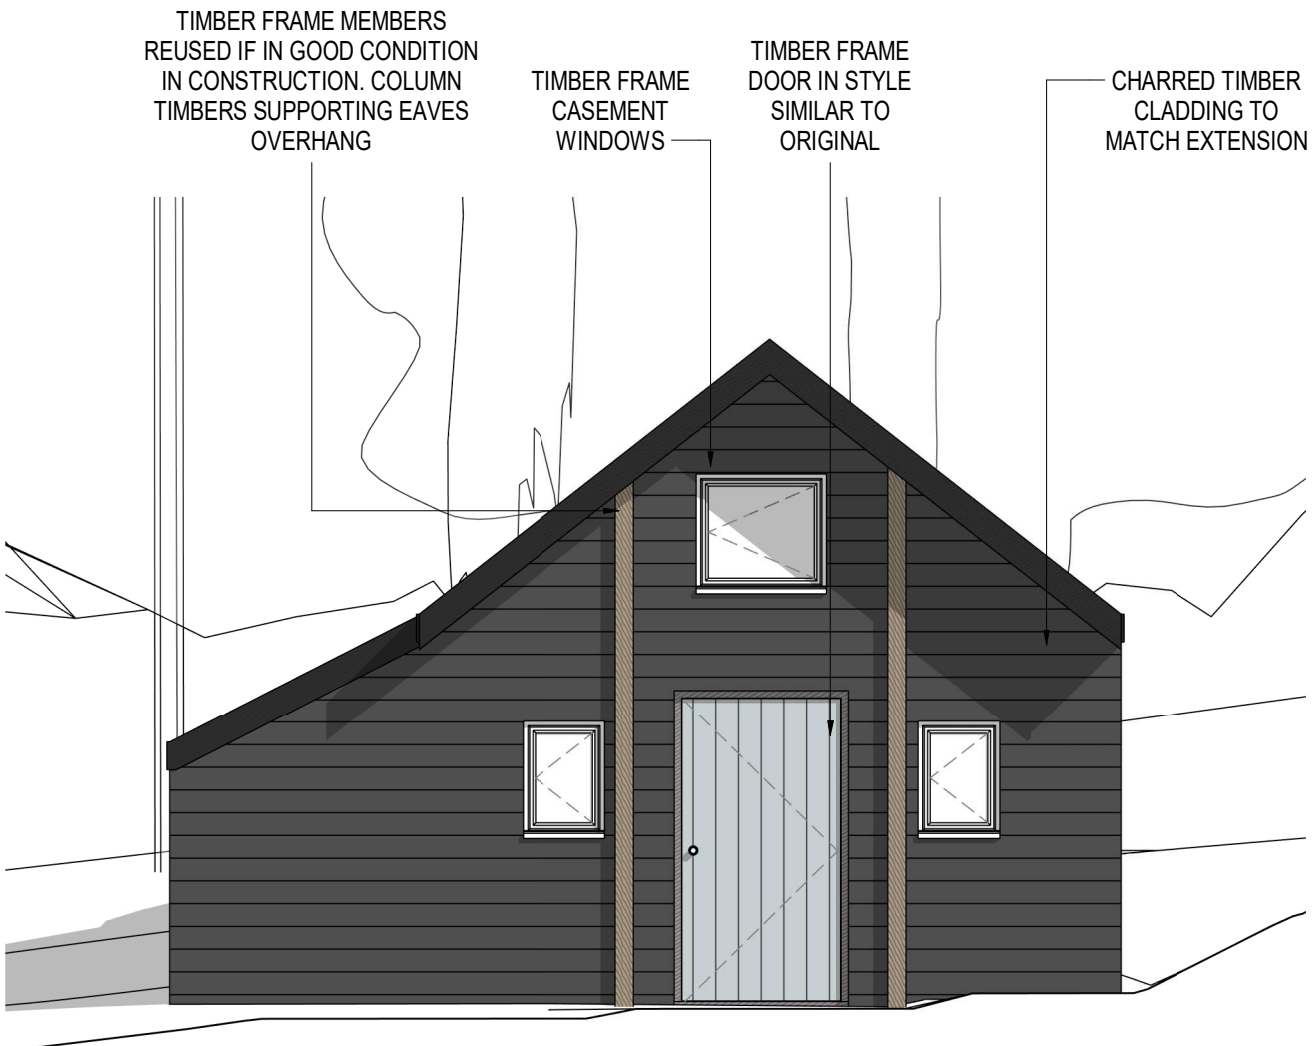


PROPOSED SOUTH ELEVATION 1:50

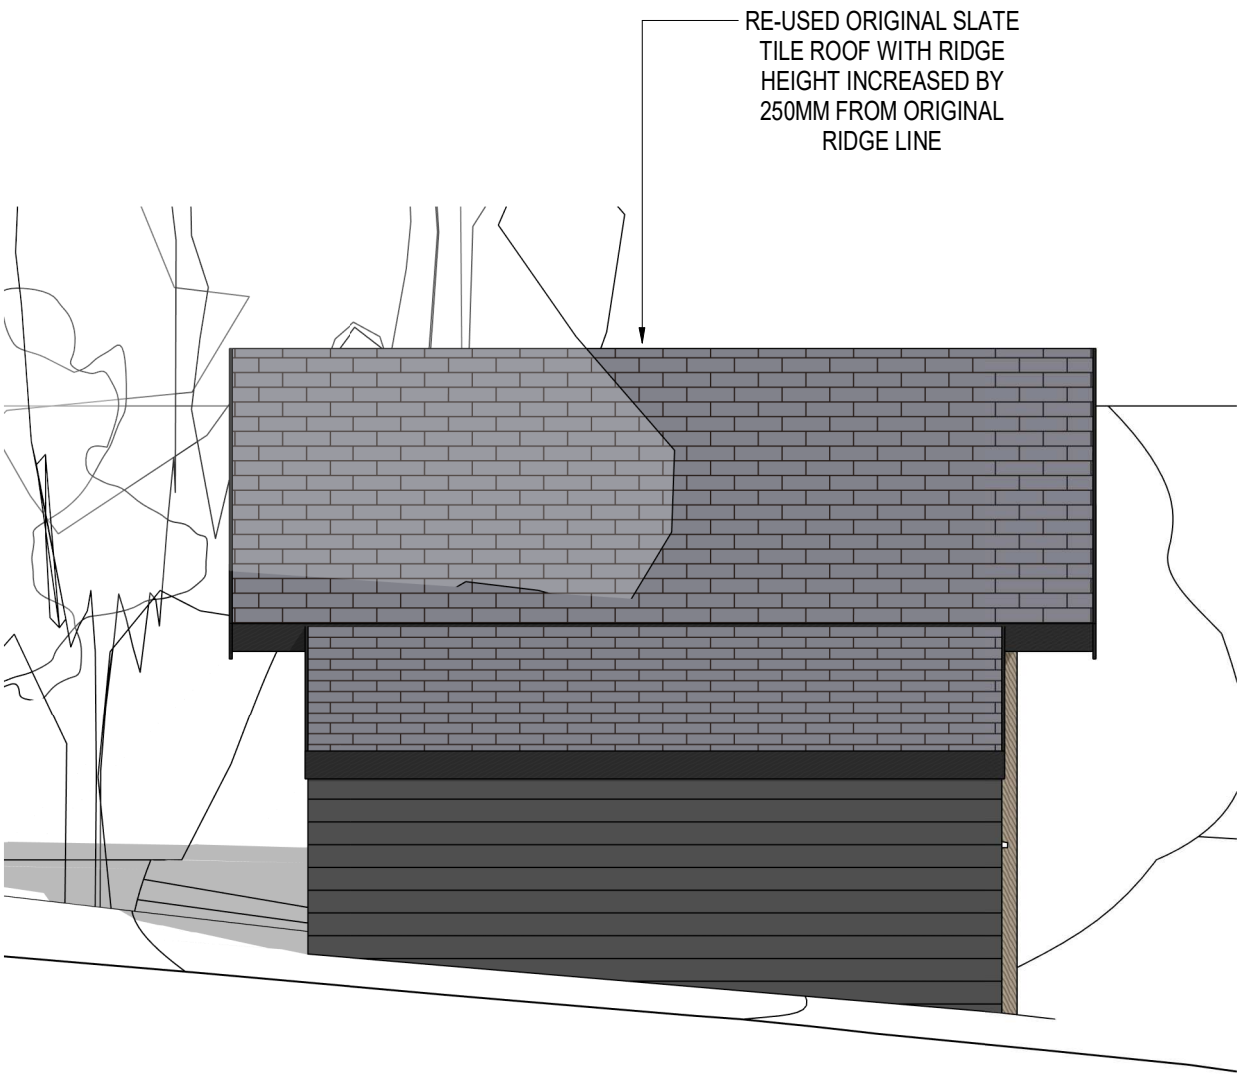

PROPOSED WEST ELEVATION 1:50

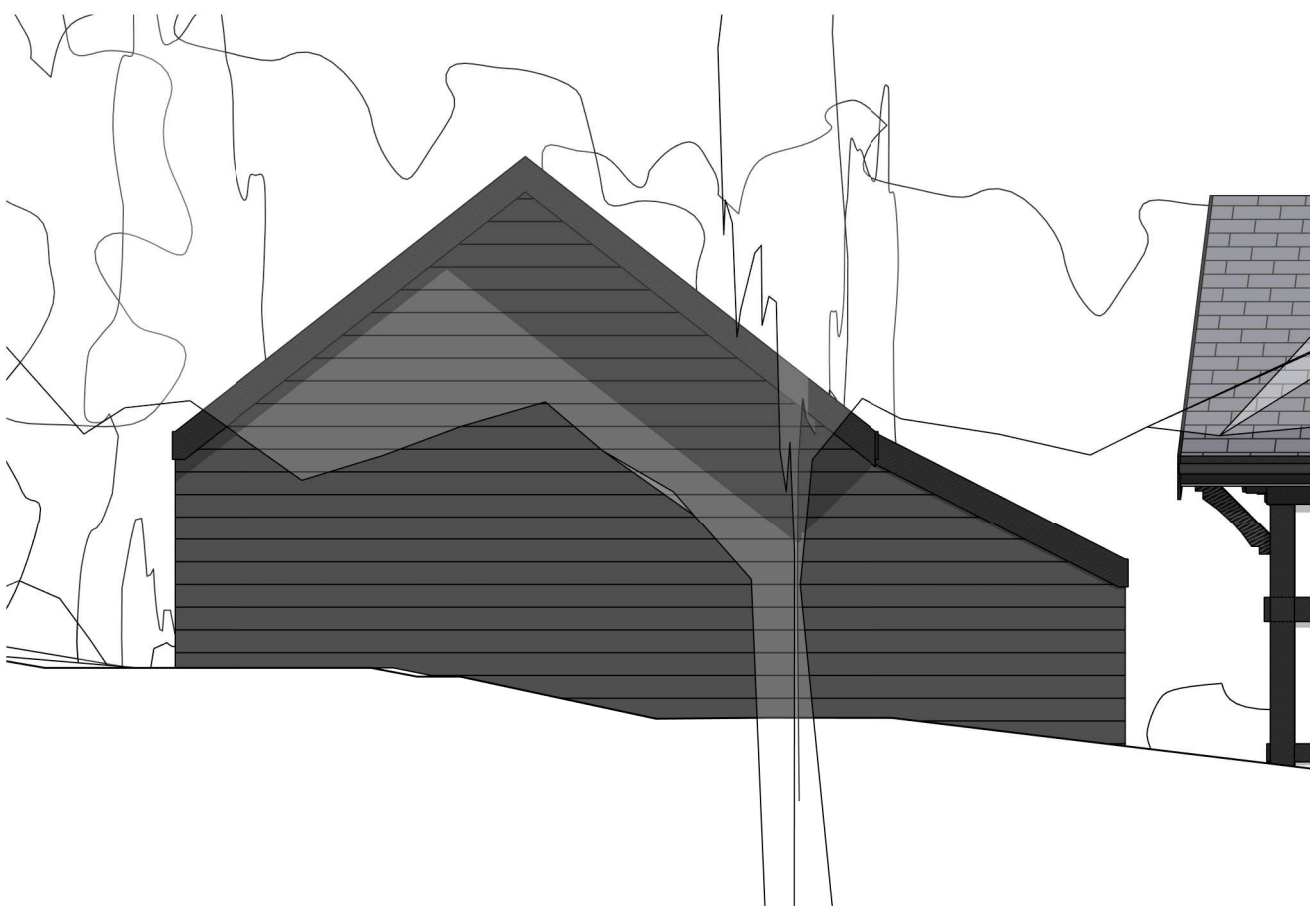


PROPOSED NORTH ELEVATION 1:50

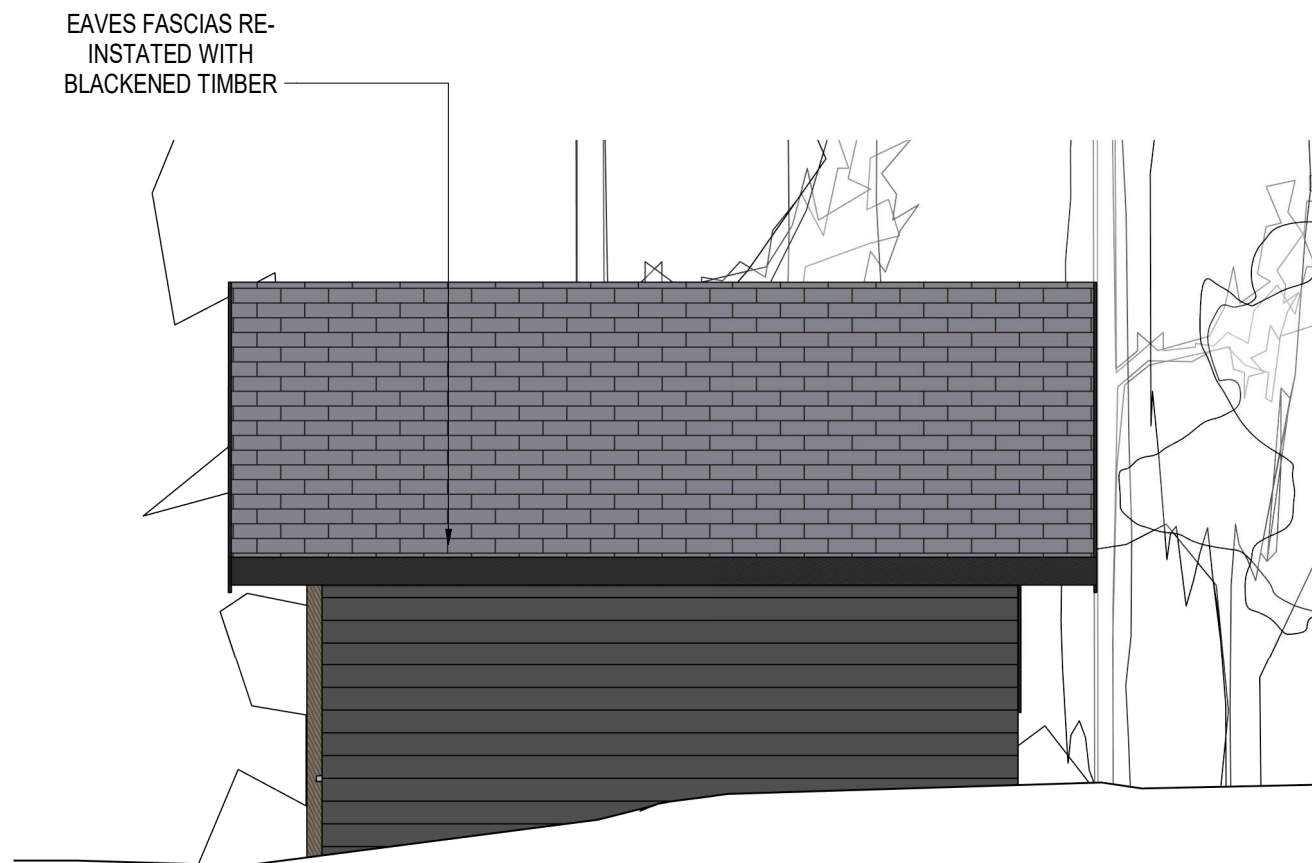


PROPOSED EAST ELEVATION 1:50

REV.	DESCRIPTION	DRAWN BY	CHECKED BY	APPROVED BY	DATE
RIBA PLAN OF WORK 2013 WORKSTAGE	LEVEL OF MODEL DEFINITION (LoD)				
Stage 3 - Developed Design	LoD 4 - Precise Model				
PURPOSE OF ISSUE - SUITABLE FOR ...	BS1192 STATUS				
Planning Submission	Status A - Approved				

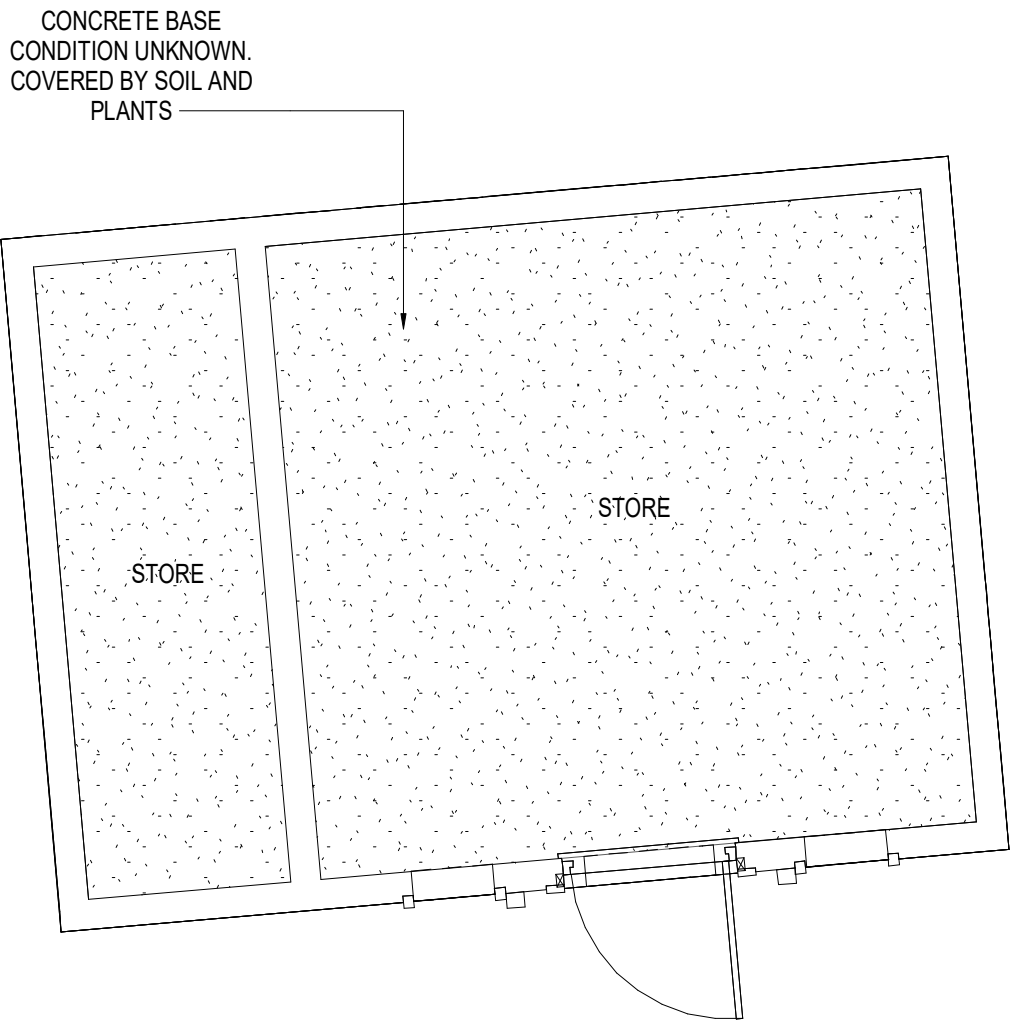

PROPOSED PLAN 1:50

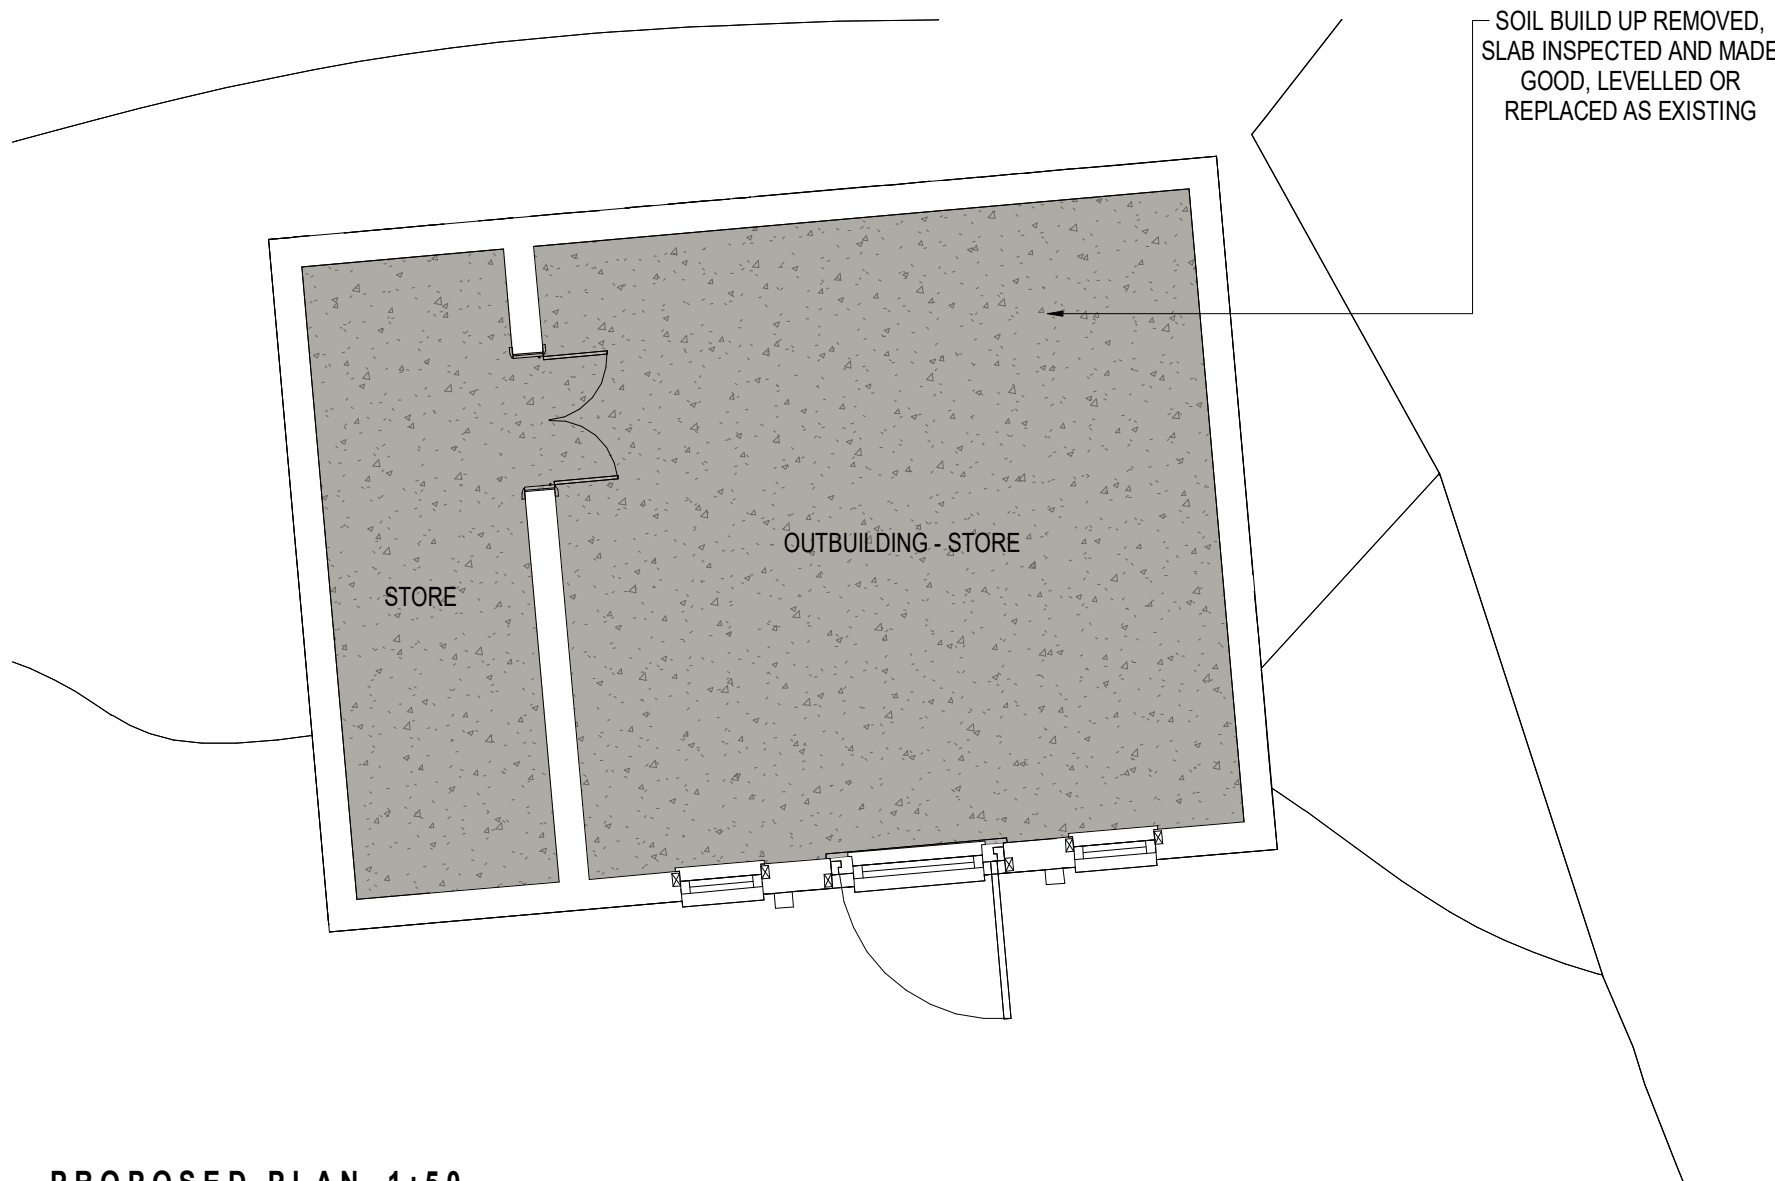

PROPOSED PLAN 1:50