



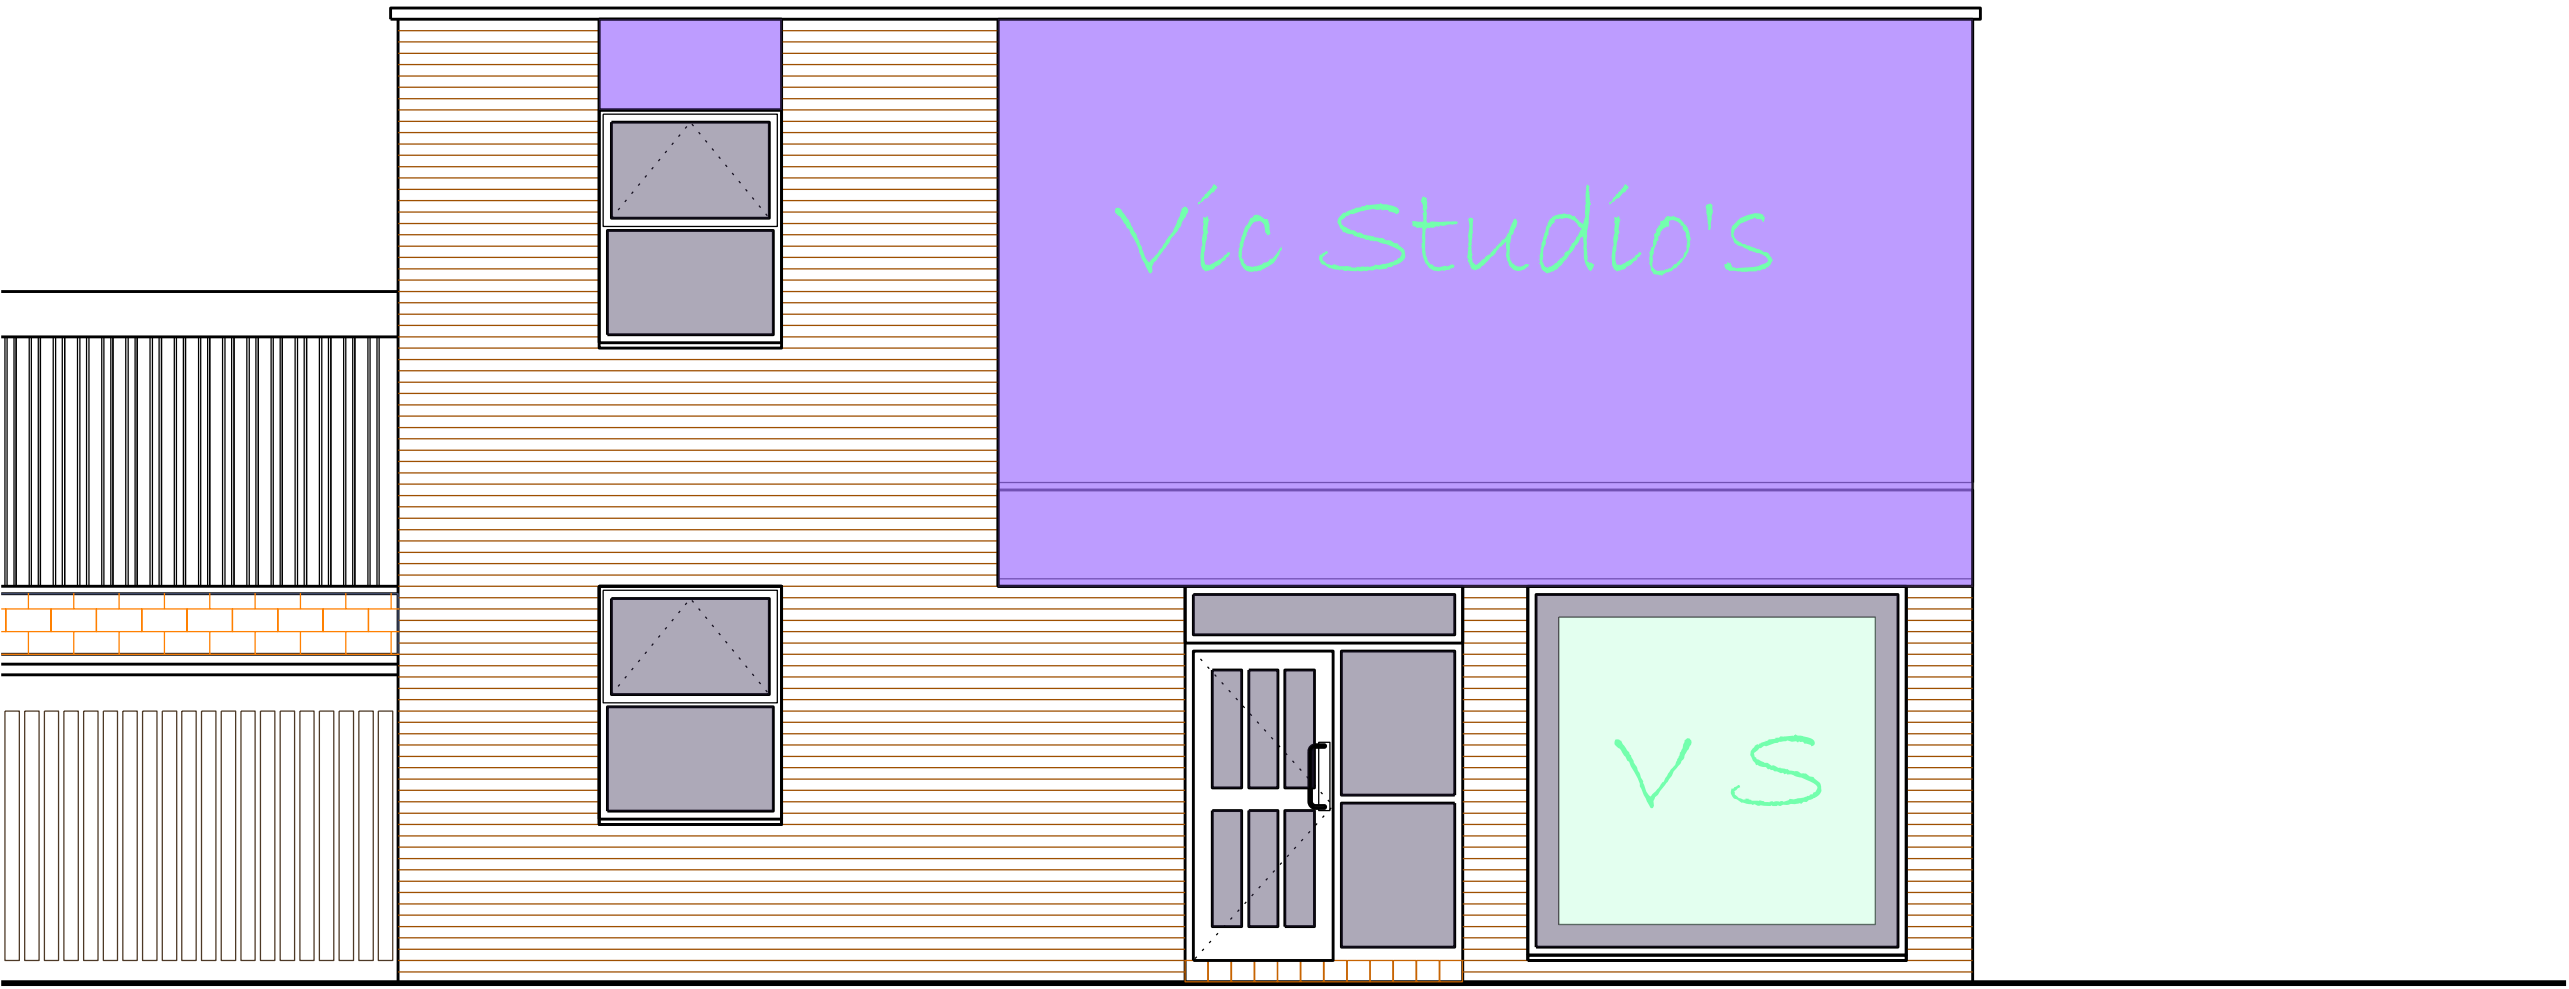


PROPOSED NORTH ELEVATION 1:50 @A1




PROPOSED WEST ELEVATION 1:50 @A1

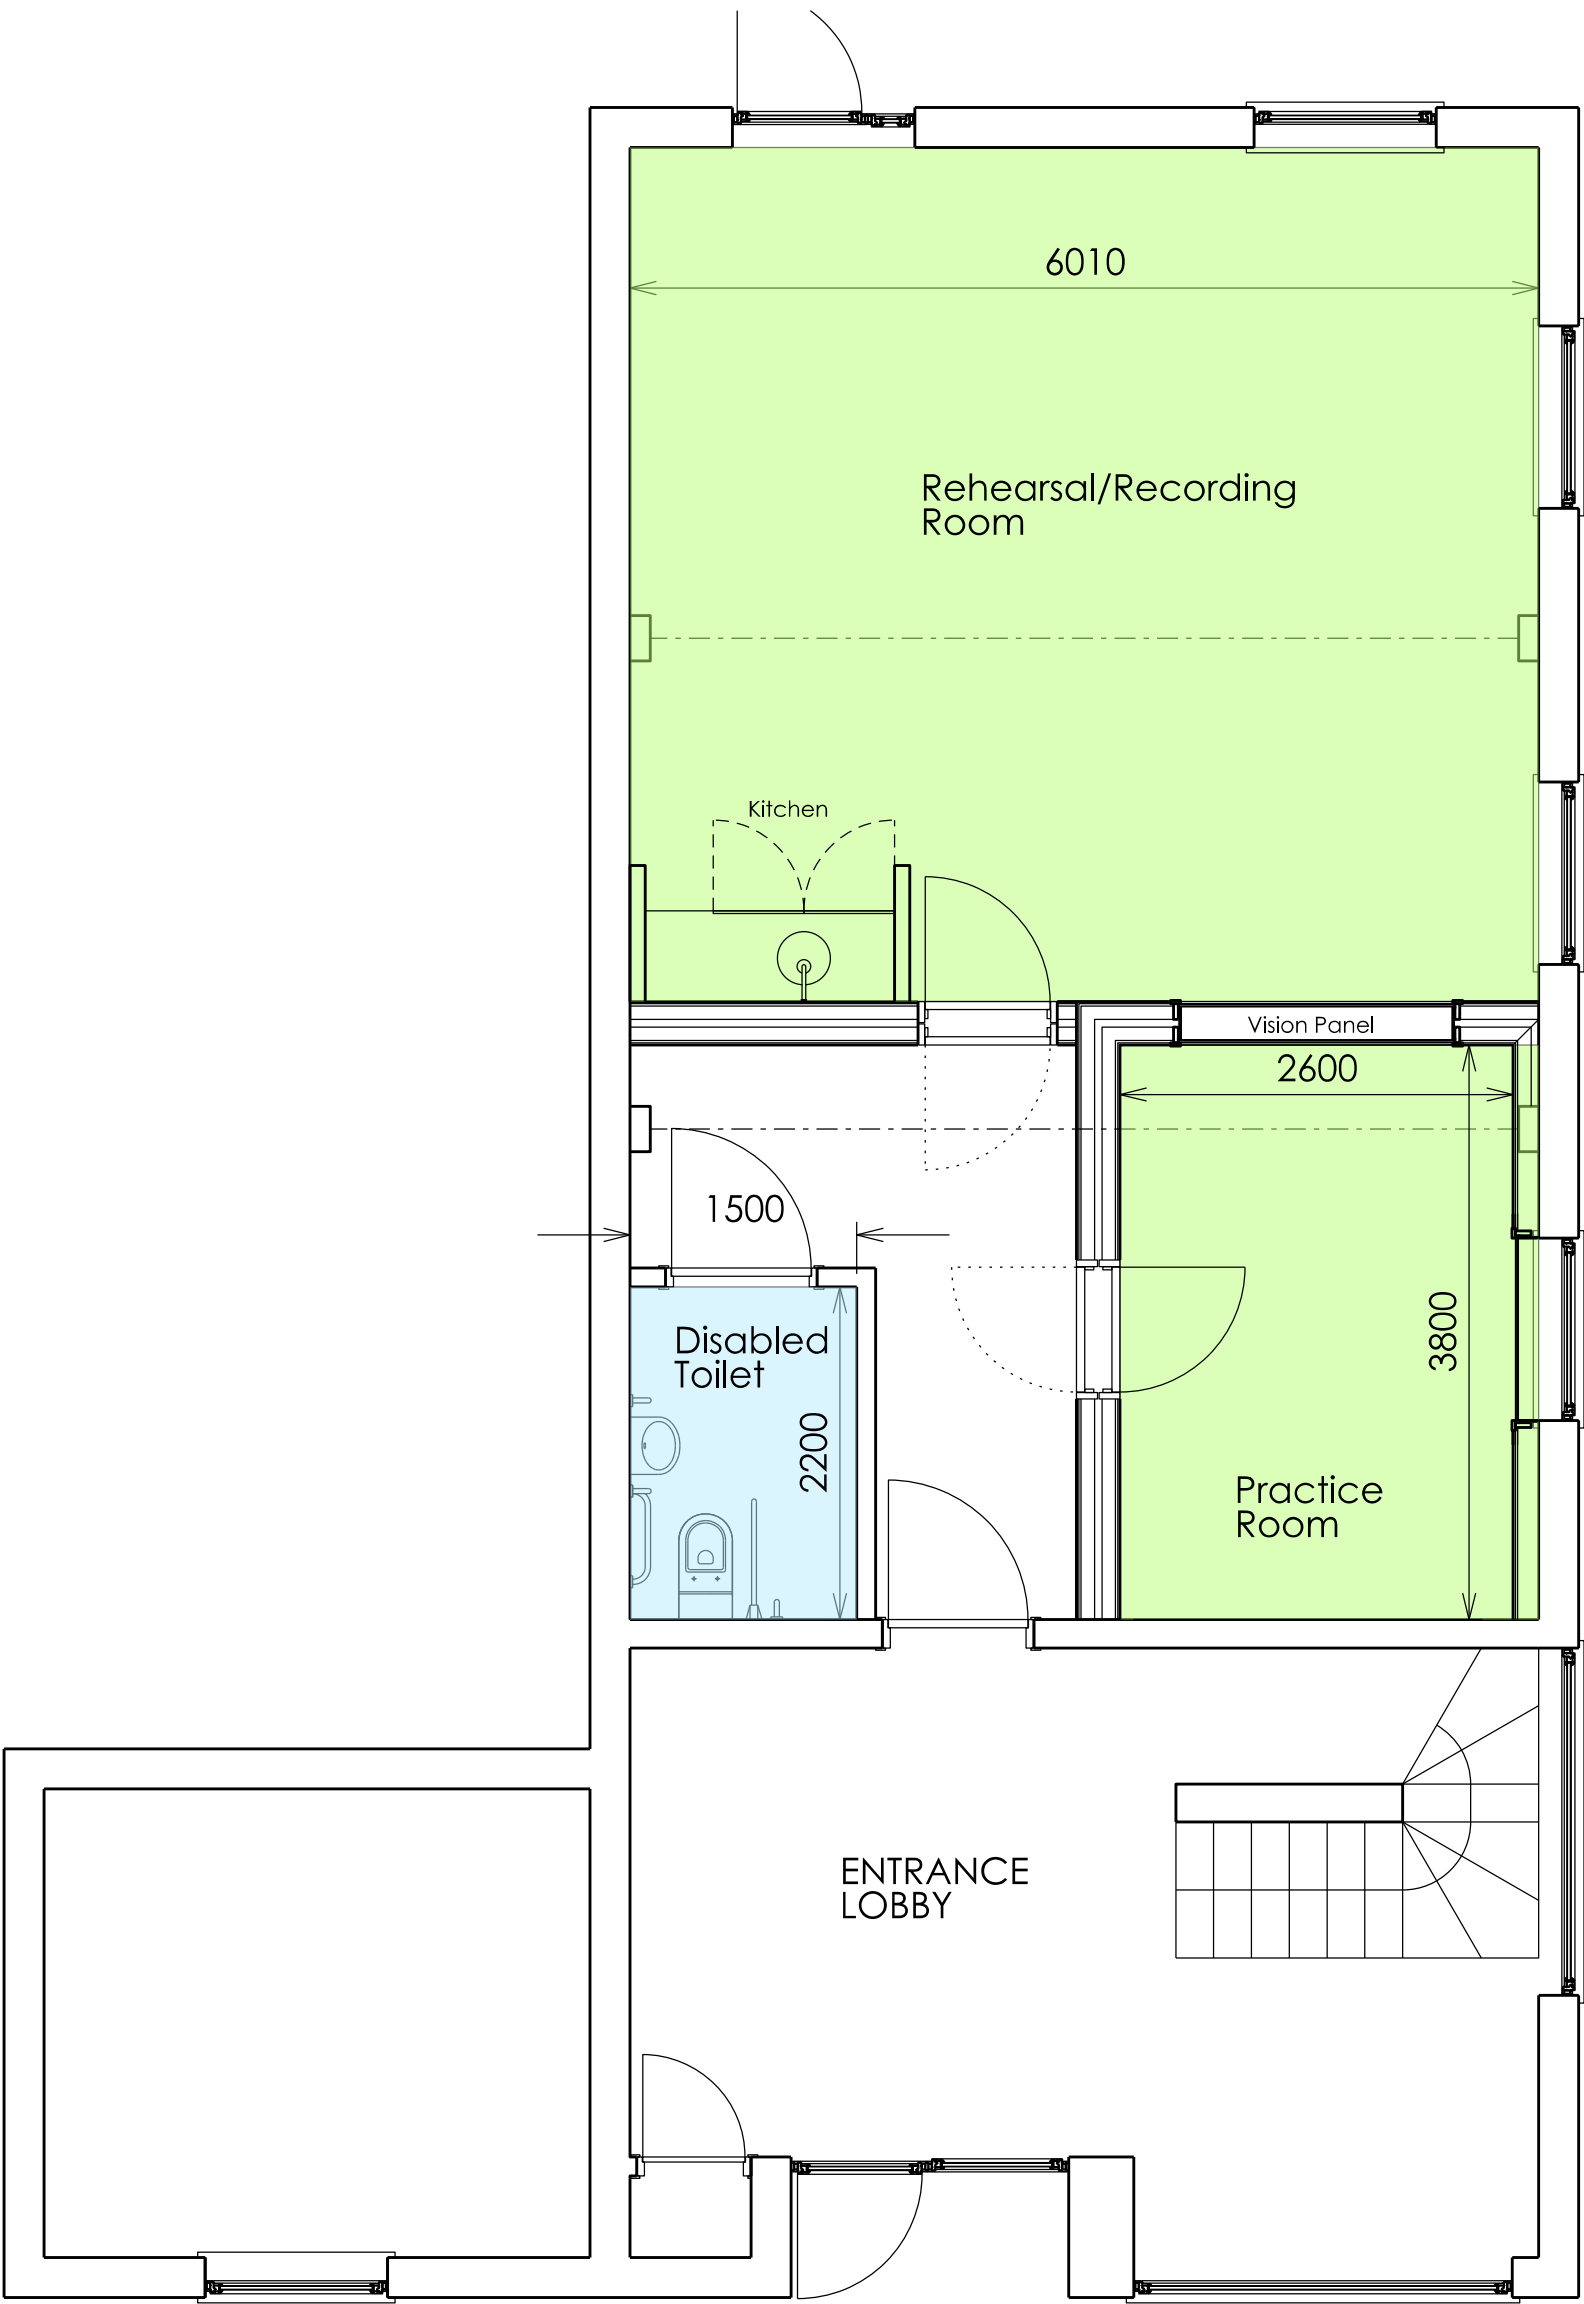

PROPOSED GROUND FLOOR PLAN 1:50 @A1

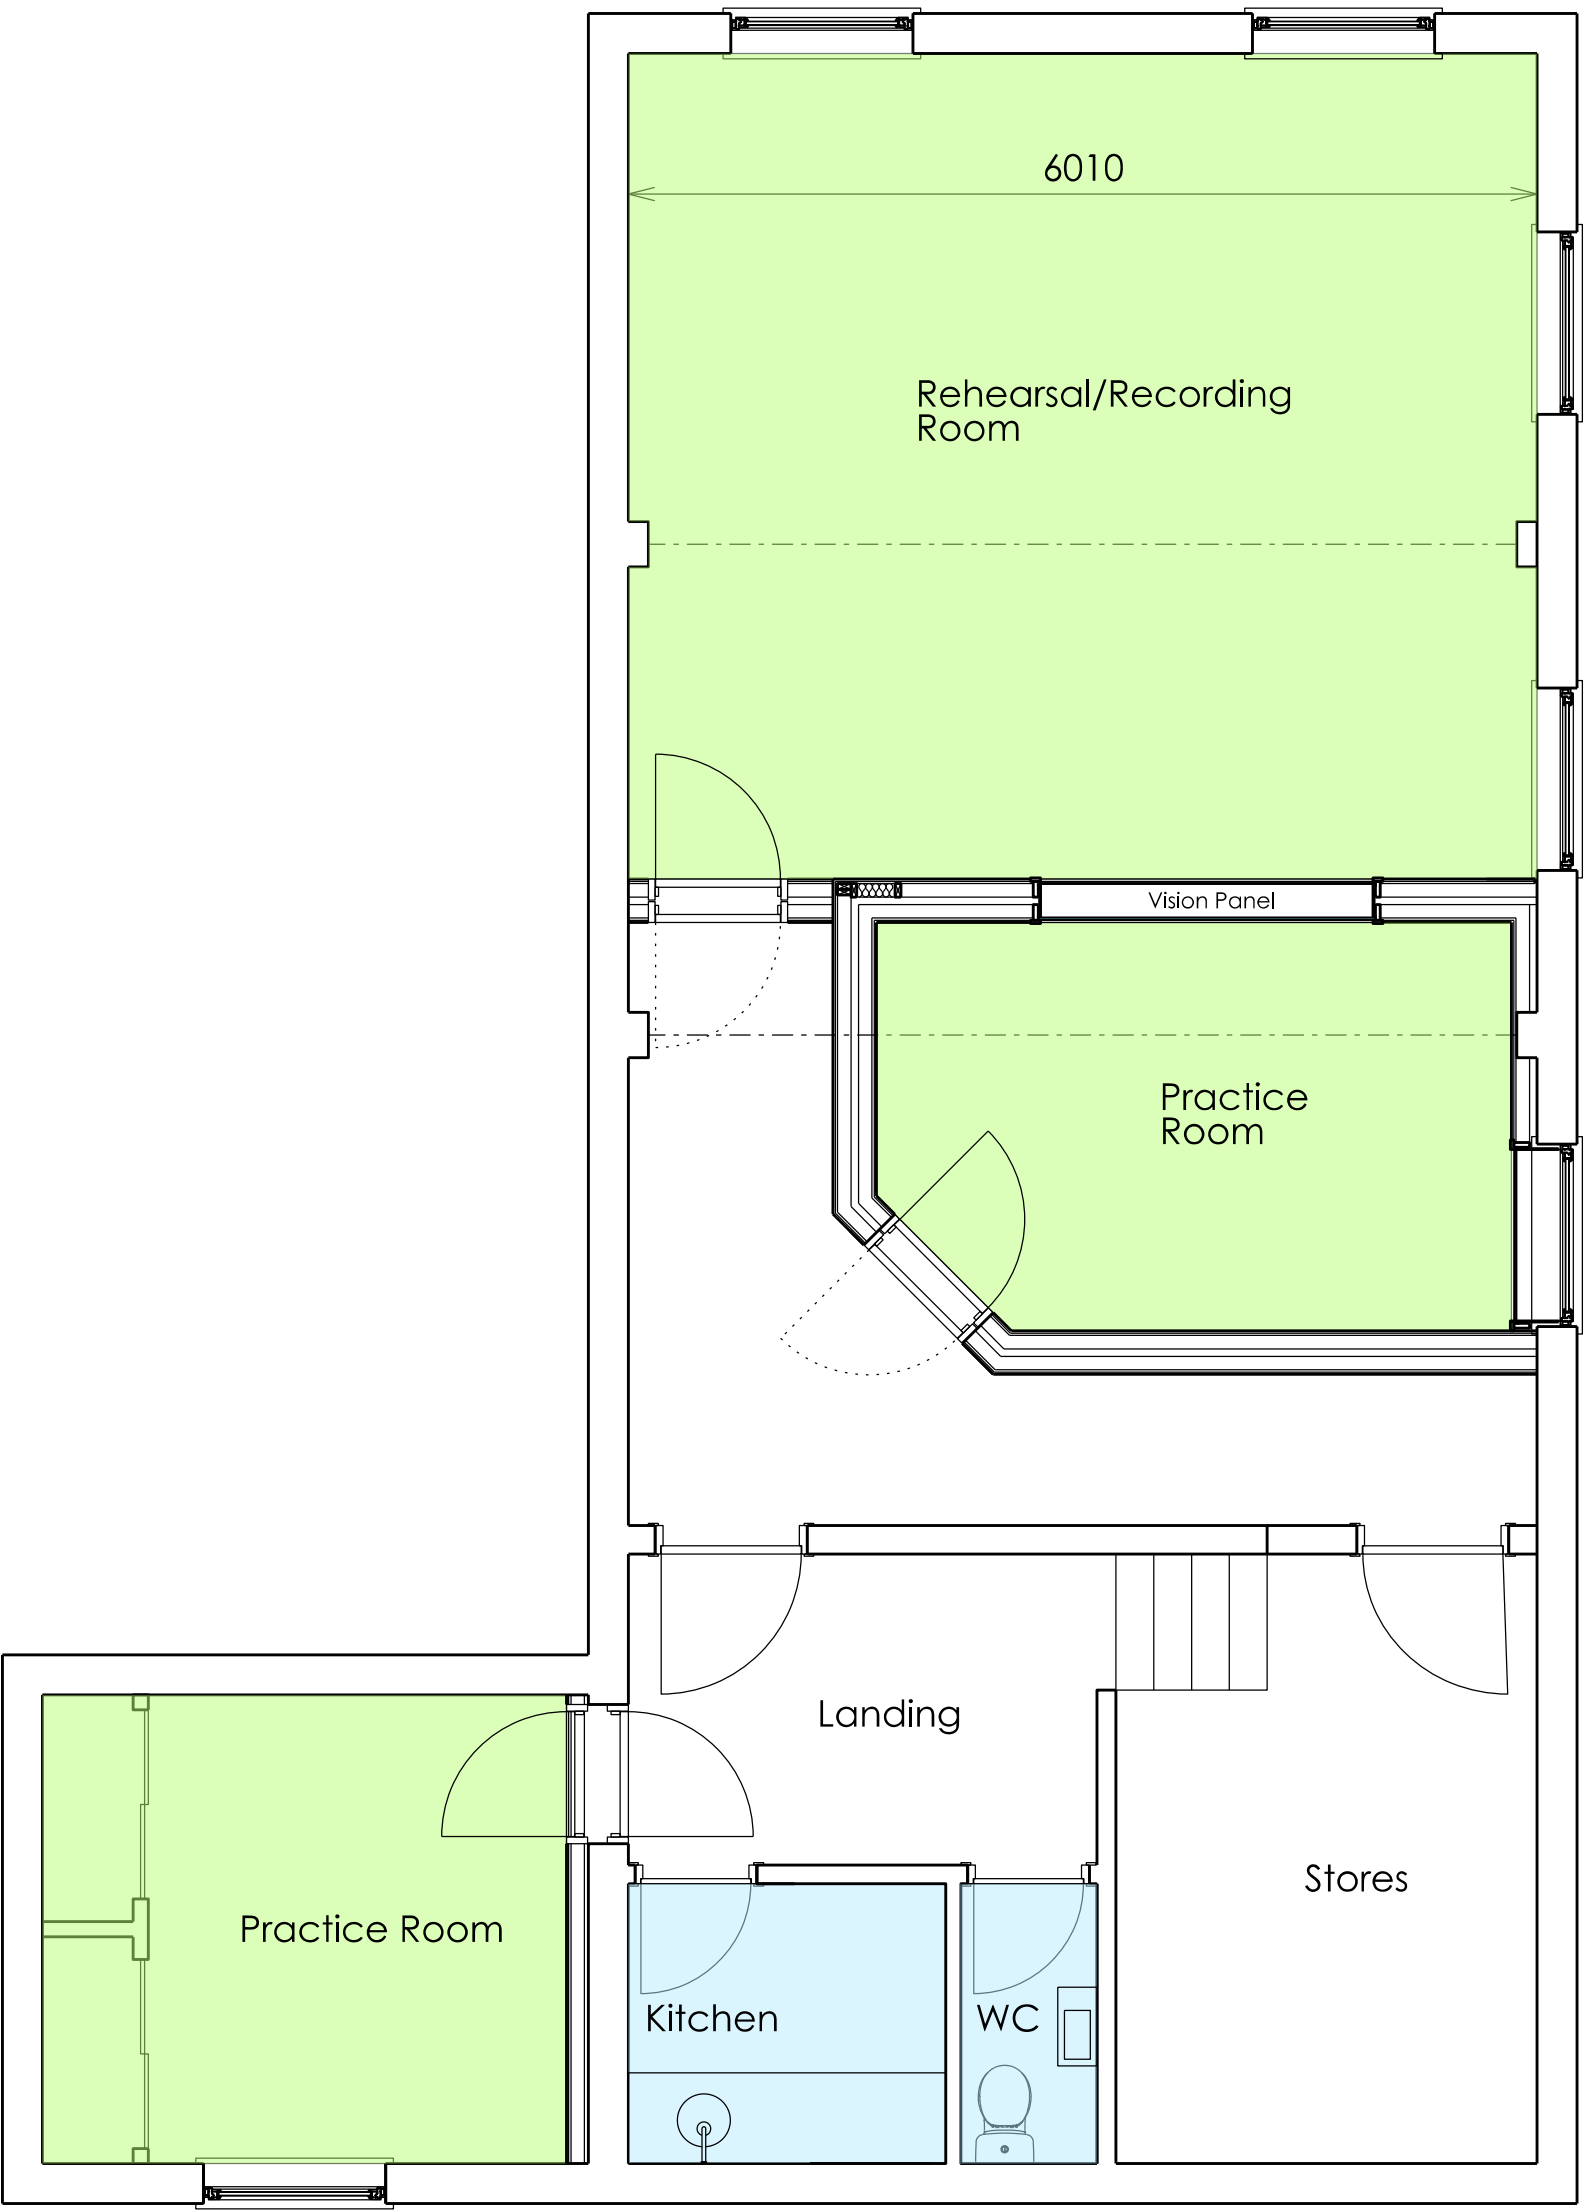

PROPOSED FIRST FLOOR PLAN 1:50 @A1


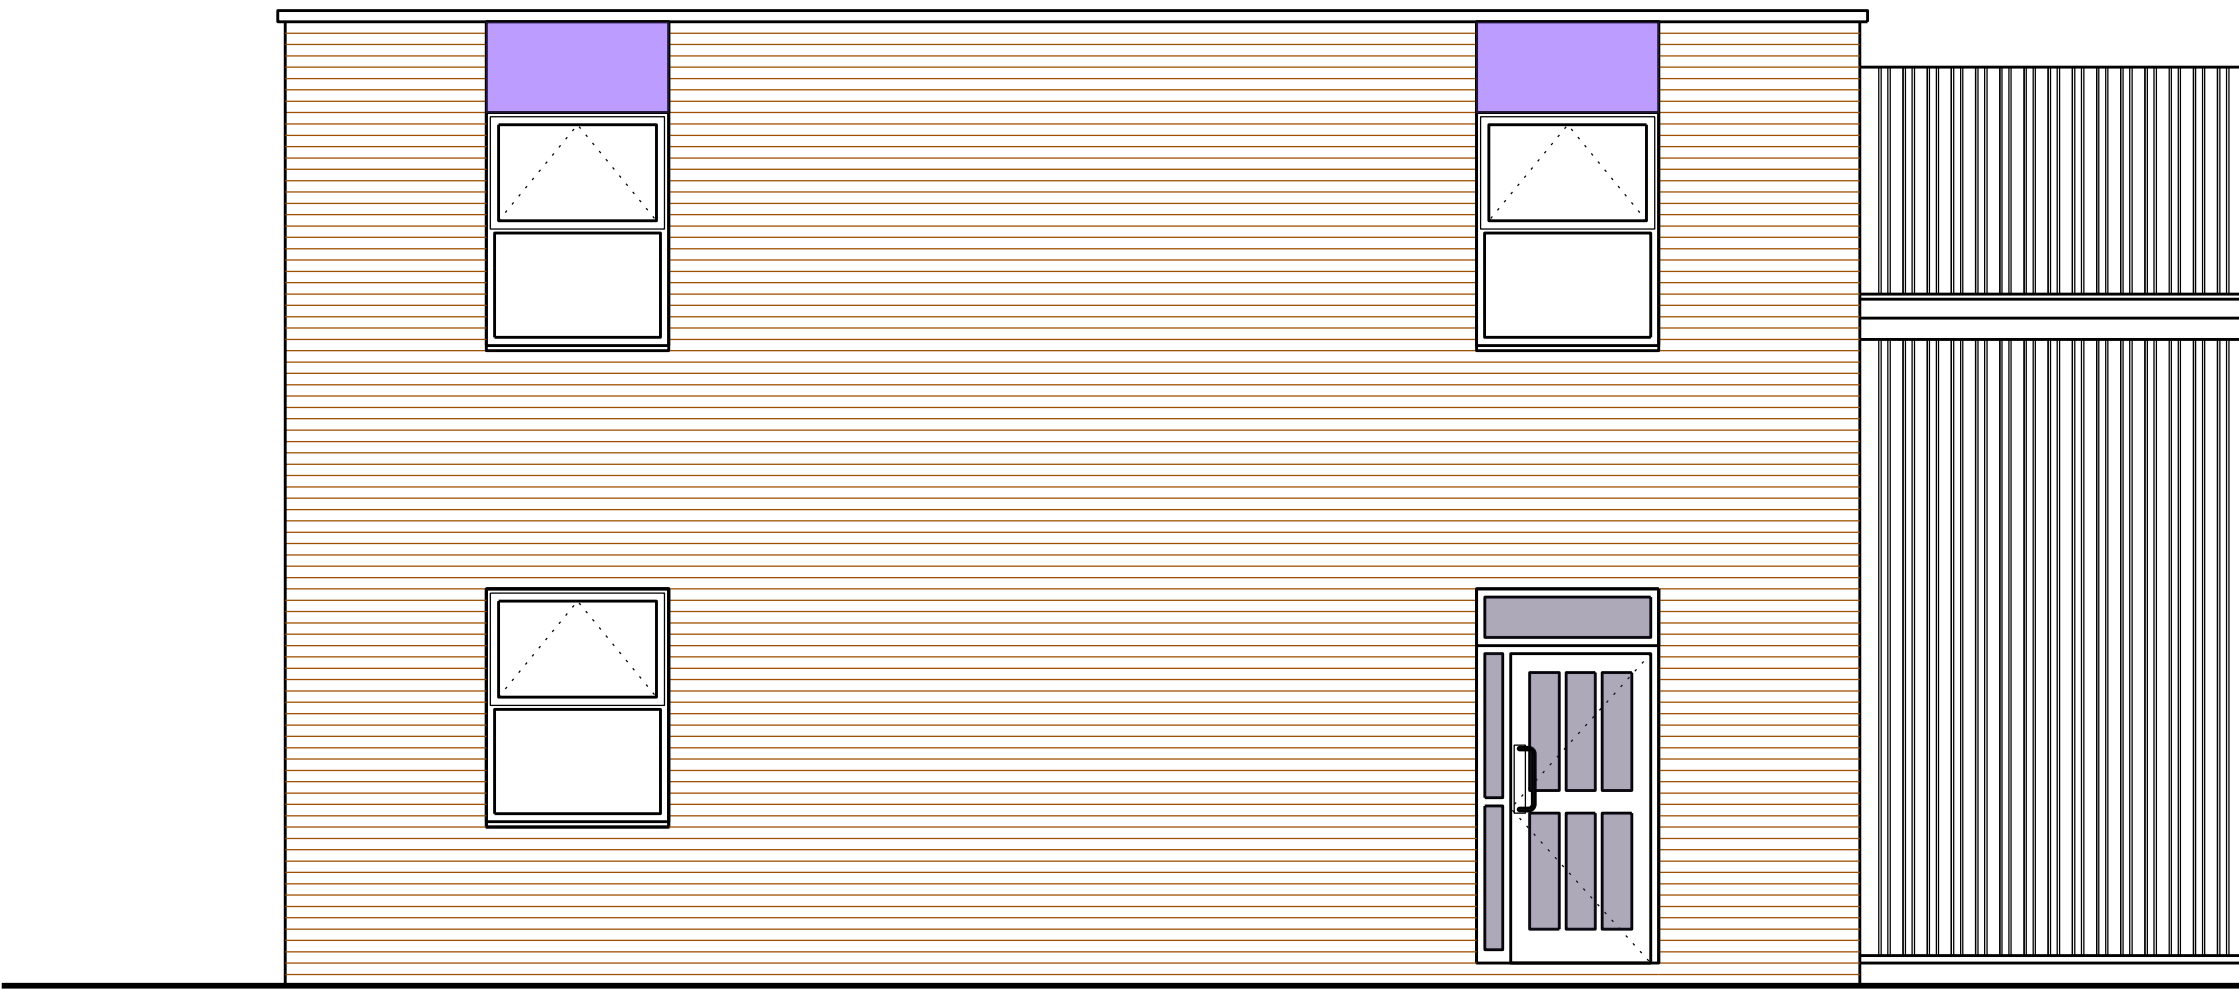


PROPOSED SOUTH ELEVATION 1:50 @A1

Description	By	Date

Description	By	Date

Notes:
DO NOT SCALE. Use figured dimensions only. The contractor is requested to check all dimensions before the work is put in hand.
Copyright of this drawing belongs solely to SCA Ltd ©. This drawing must only be used for the purpose for which it is supplied and its contents must not be reproduced for any purpose without written permission. Areas indicated, or areas calculated from this drawing should be used for valuation purposes or as the basis for development contracts. SCA is a limited company registered in England and Wales. Number 7428841

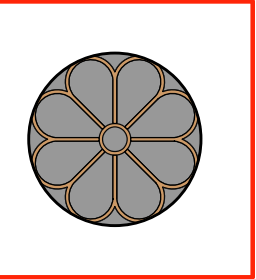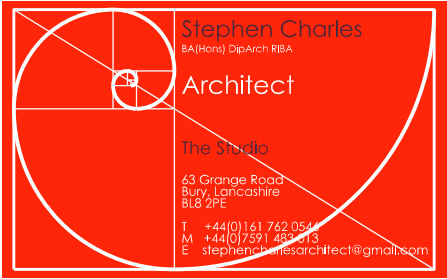

Drawn	SC
Date	Oct 2020
Checked	SC
Date	Oct 2020
Scale	1:50 @ A1
Status	Information

Project	Vic Studios
	Railbridge Court
	Rhosabin
Drg Title	Existing Ground and First Floor Plans
	Existing North and West Elevations
Drg No	SC2020-218-L(-0)003 Rev A