


NOTES:
© THIS DRAWING IS COPYRIGHT AND REMAINS THE PROPERTY OF RPS DESIGN GROUP LTD.
DO NOT SCALE THIS DRAWING - ALL DIMENSIONS TO BE CHECKED ON SITE

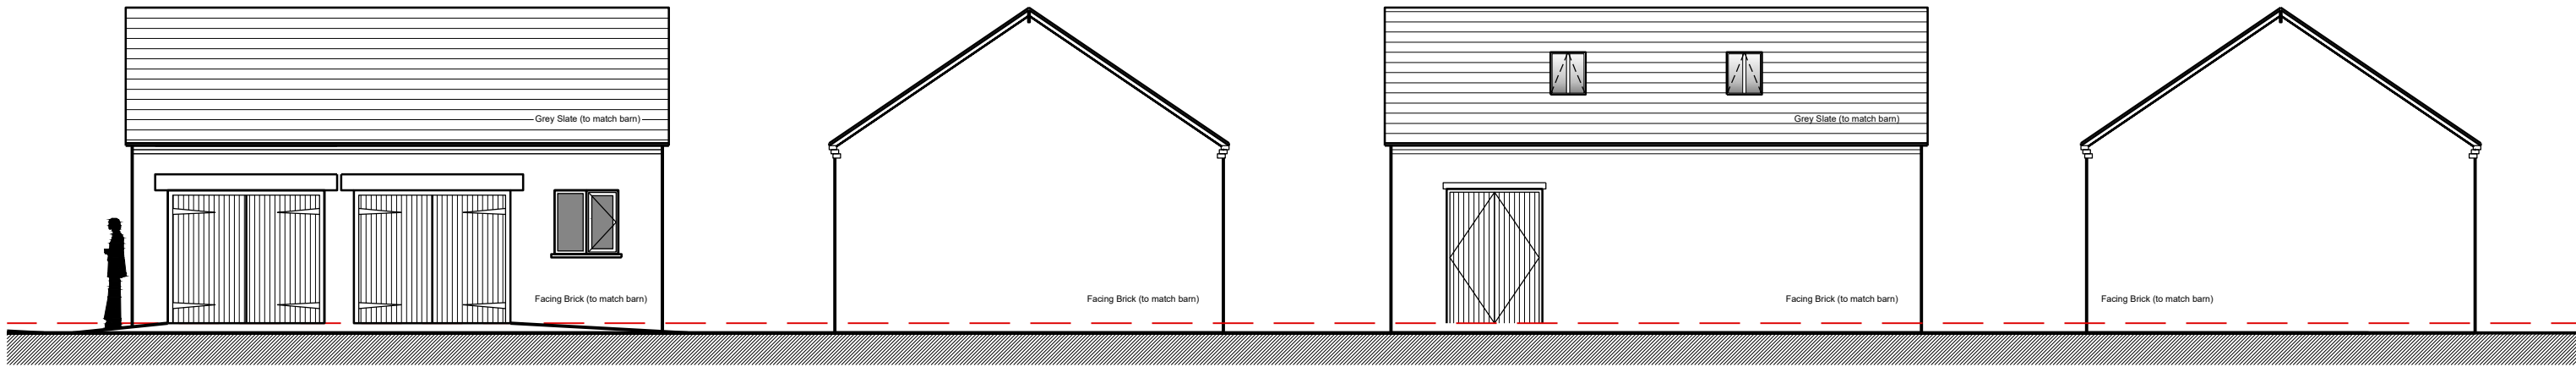


SOUTH ELEVATION


EAST ELEVATION

NORTH ELEVATION

WEST ELEVATION

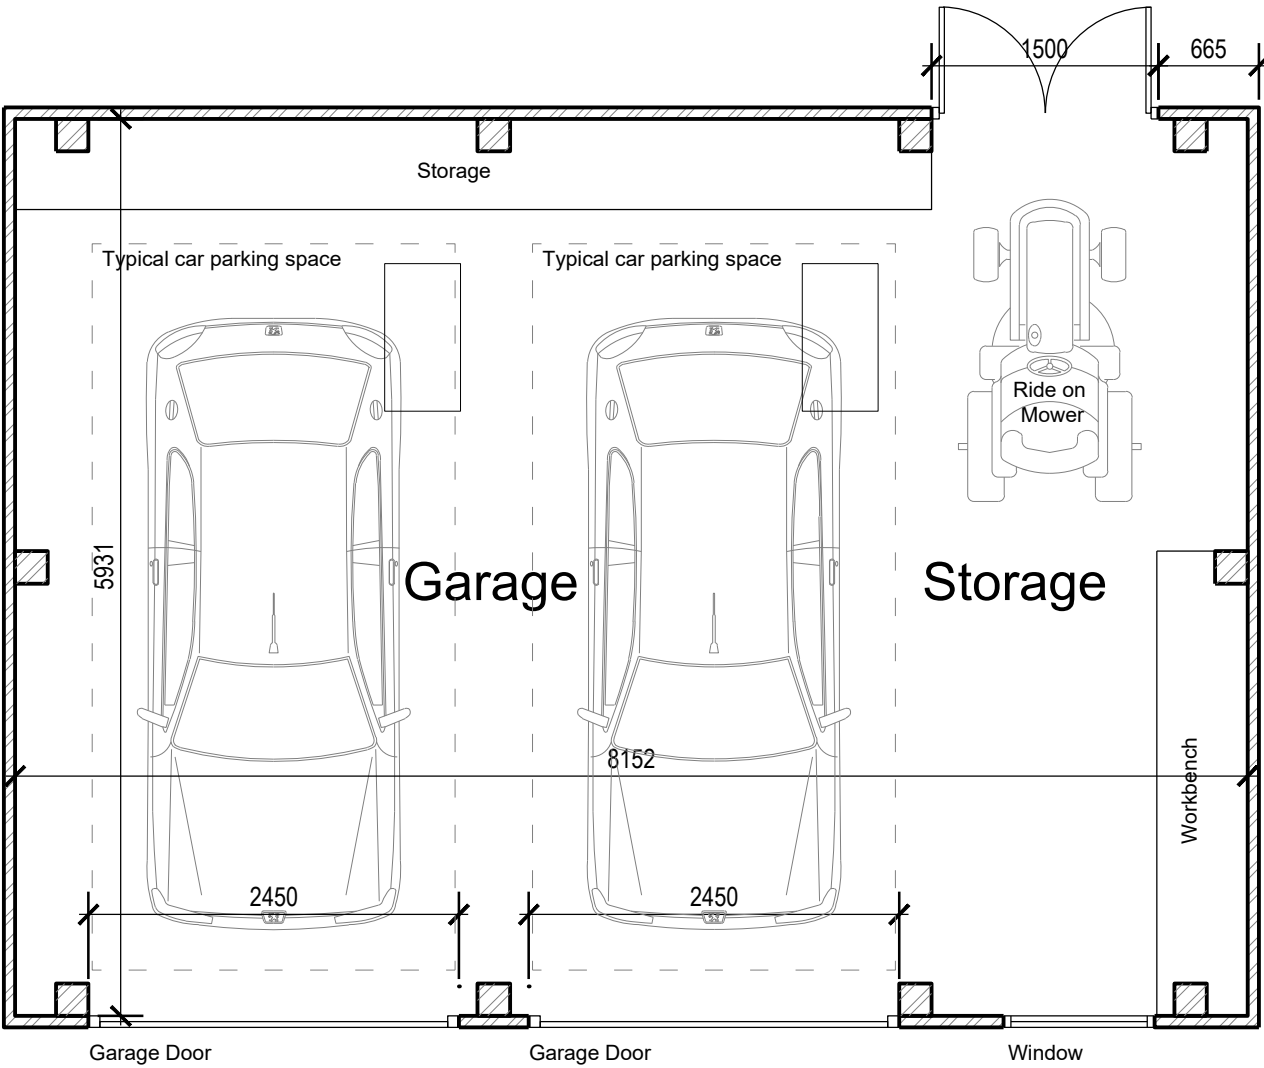

GROUND FLOOR

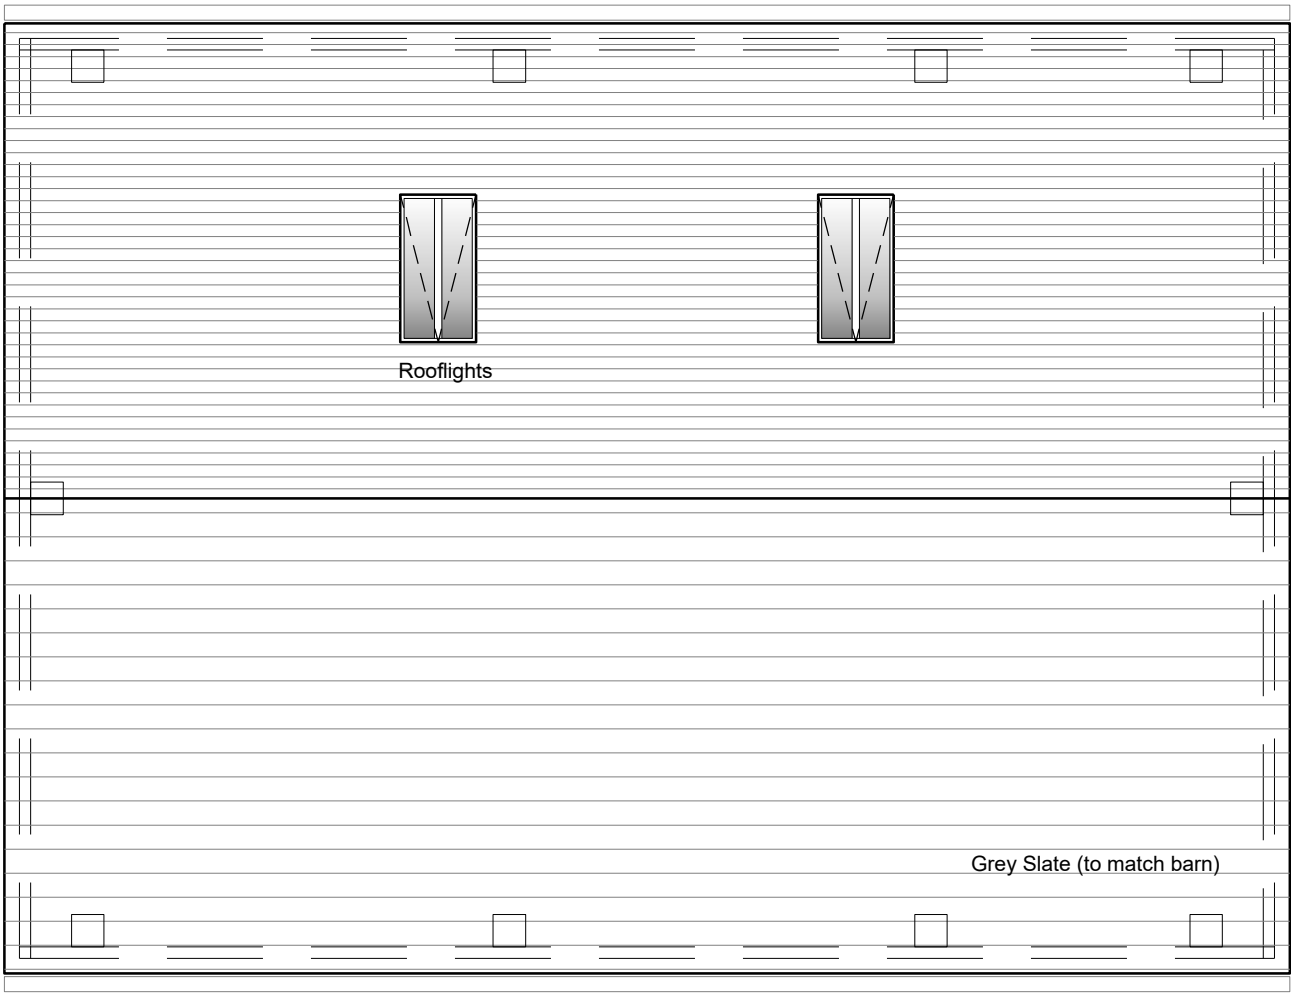

REFLECTED ROOF PLAN

- | REVISION | NOTES |
|----------|---|
| D | Layout revised following client review - 26.03.20 |
| C | Layout revised following client review - 17.12.19 |
| B | Garage Arrangement amended - 01.07.2015 |
| A | Garage roof height and pitch reduced - 28.05.15 |



DESIGN GROUP
0845 5442005
rpsdesigngroup.co.uk
Project No: 14.26

Client: D.Nott & H.Blackman

Date: Dec 2019

Drawing Title:
Proposed Double Garage

Scale: 1:50/100@A3

Drawn by: RJ
Checked by: AC

Drawing No: L106-D
Status: PLANNING

PROPOSED FLOOR PLANS - 1:50

