
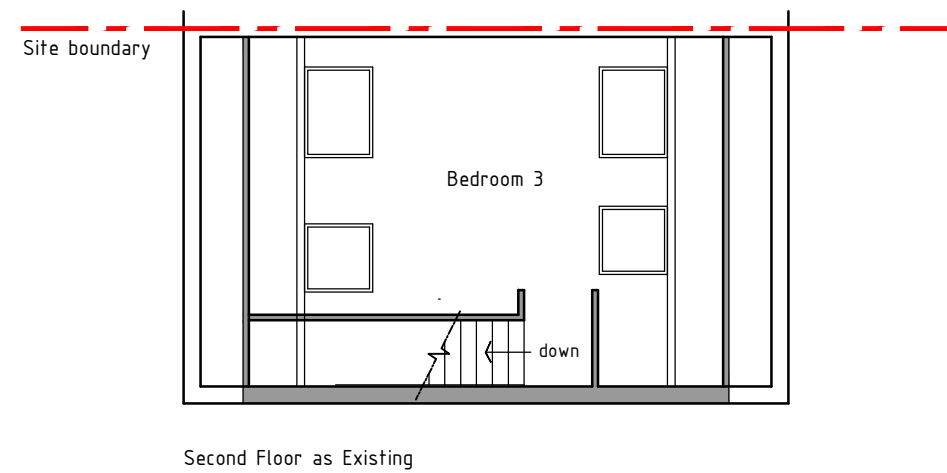
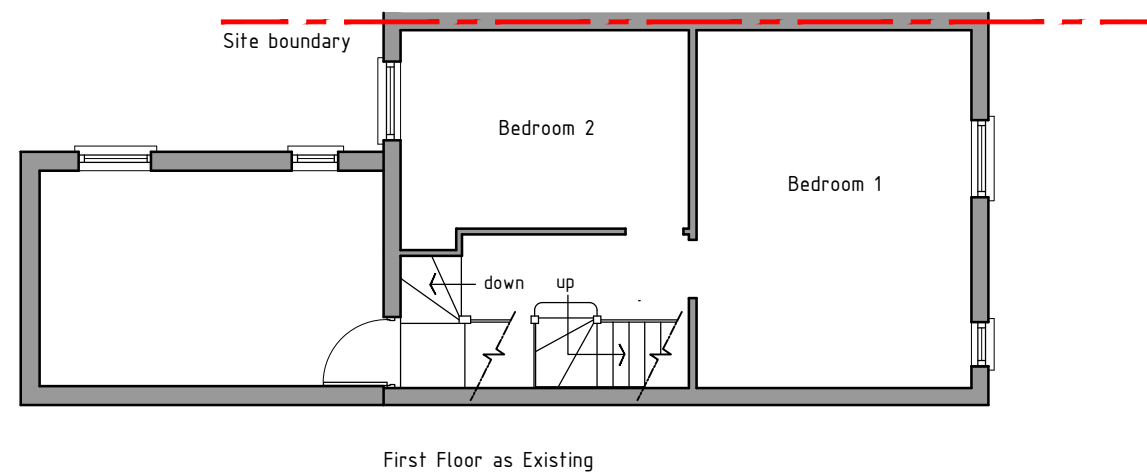


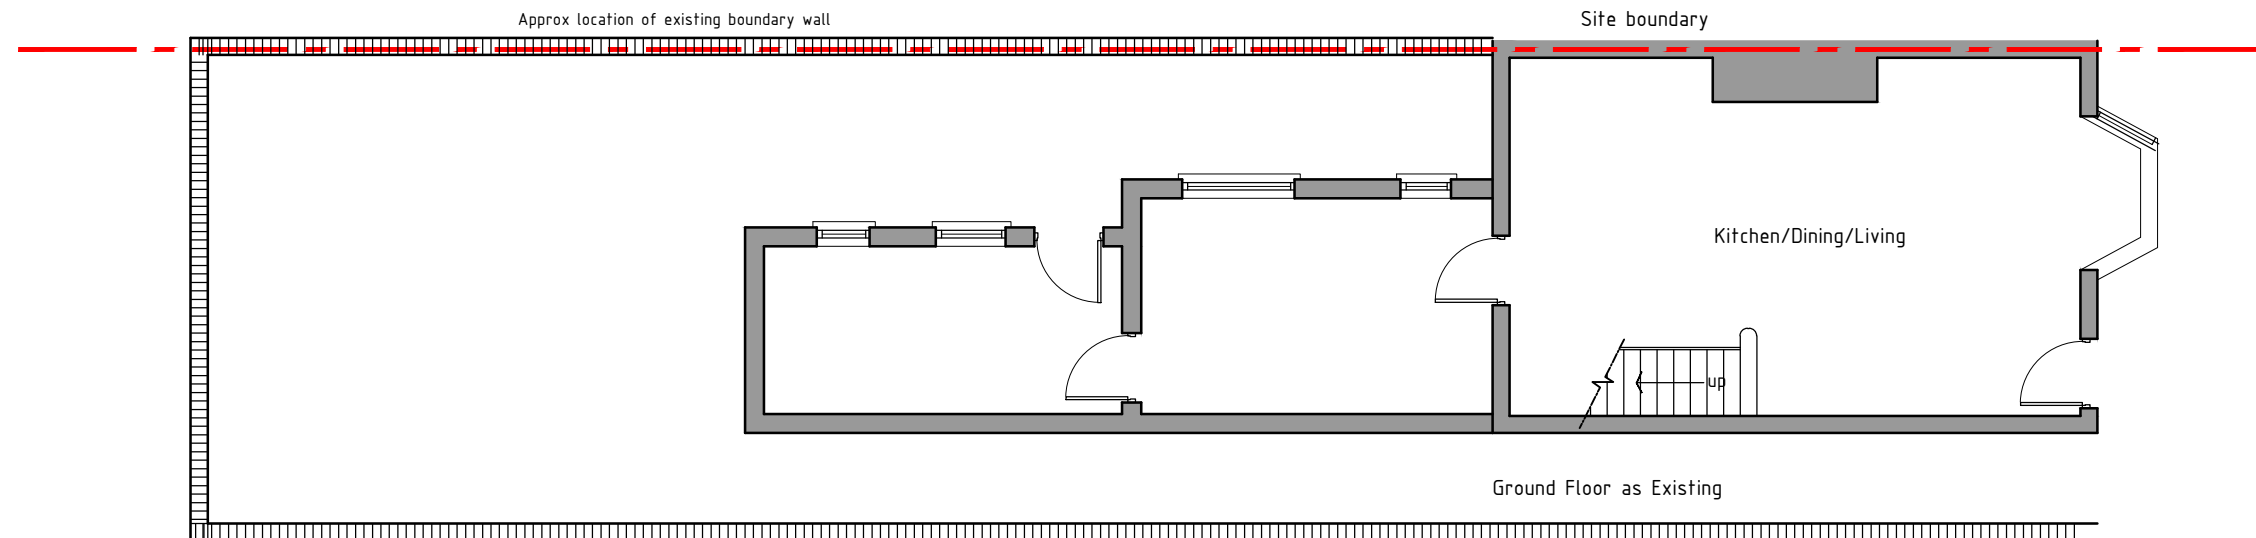

HDS ARCHITECTURAL SERVICES

HDS Architectural Services, The Foundry,
15 Yorke Street, Wrexham
LL13 8LW
Tel (01978) 345250
www.hdsarchitectural.co.uk

Project; 60 Alexandra Road, Wrexham, LL13 7SH	
Title; Floor Plans as Existing	Scale (A3); 1:100
Dwg No; AR/PD/01	Date; June 2020
Revision; Drawing amended to suite comments and information requested by the planning officer.	