



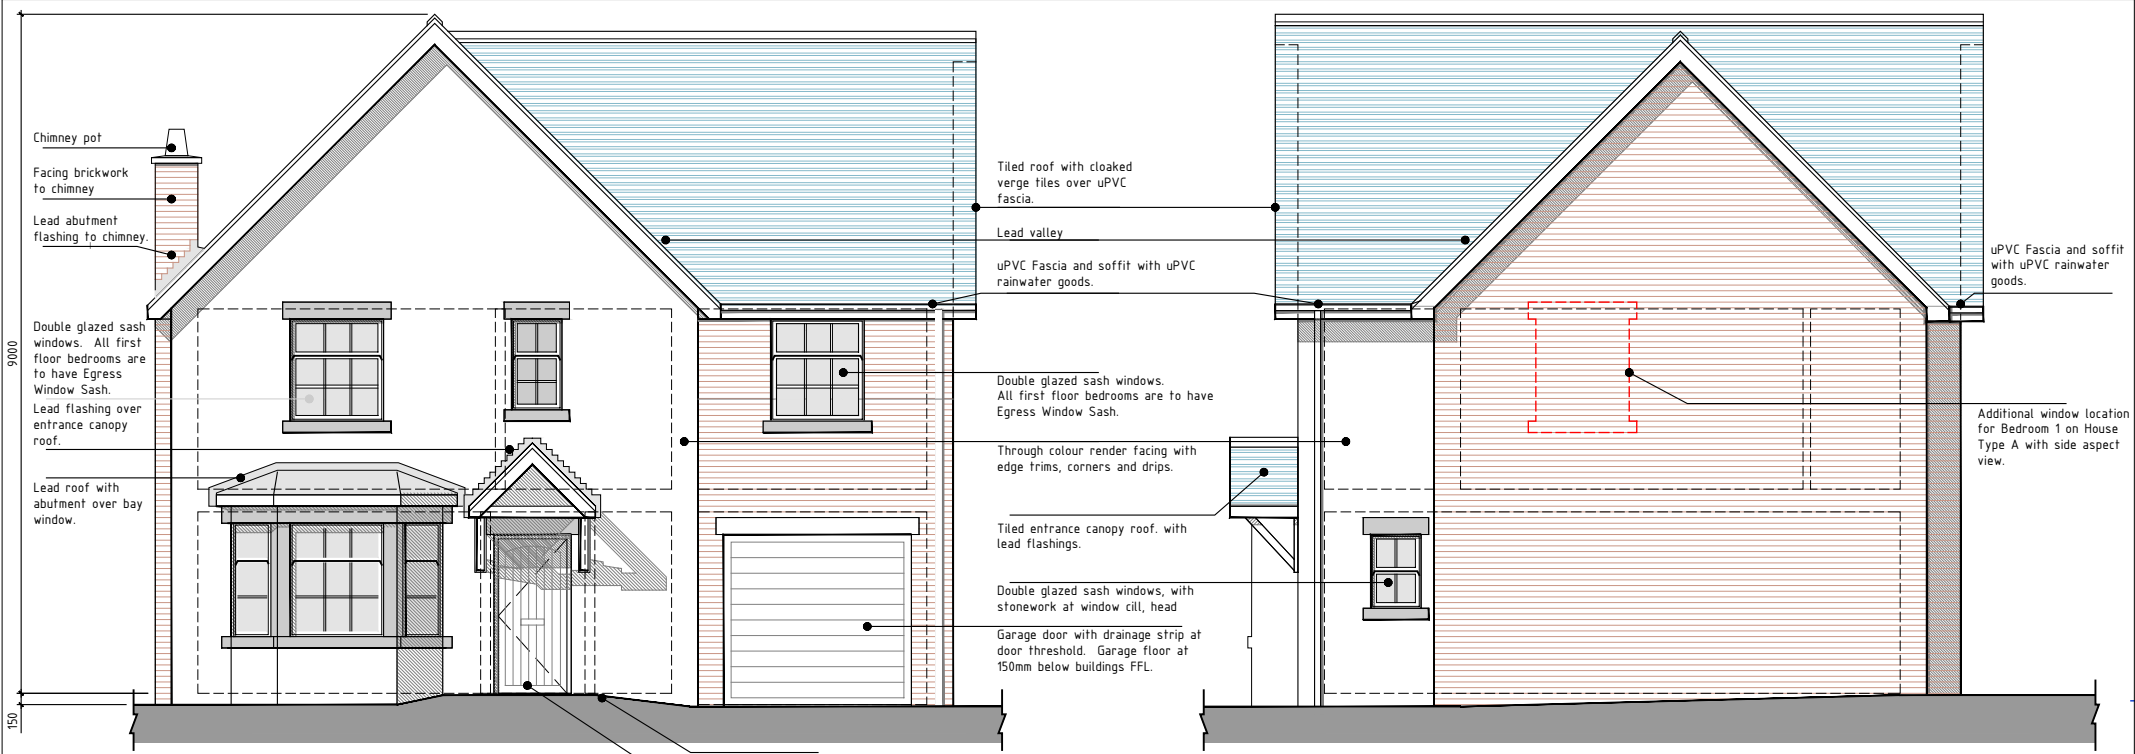



Front Elevation

Side Elevation

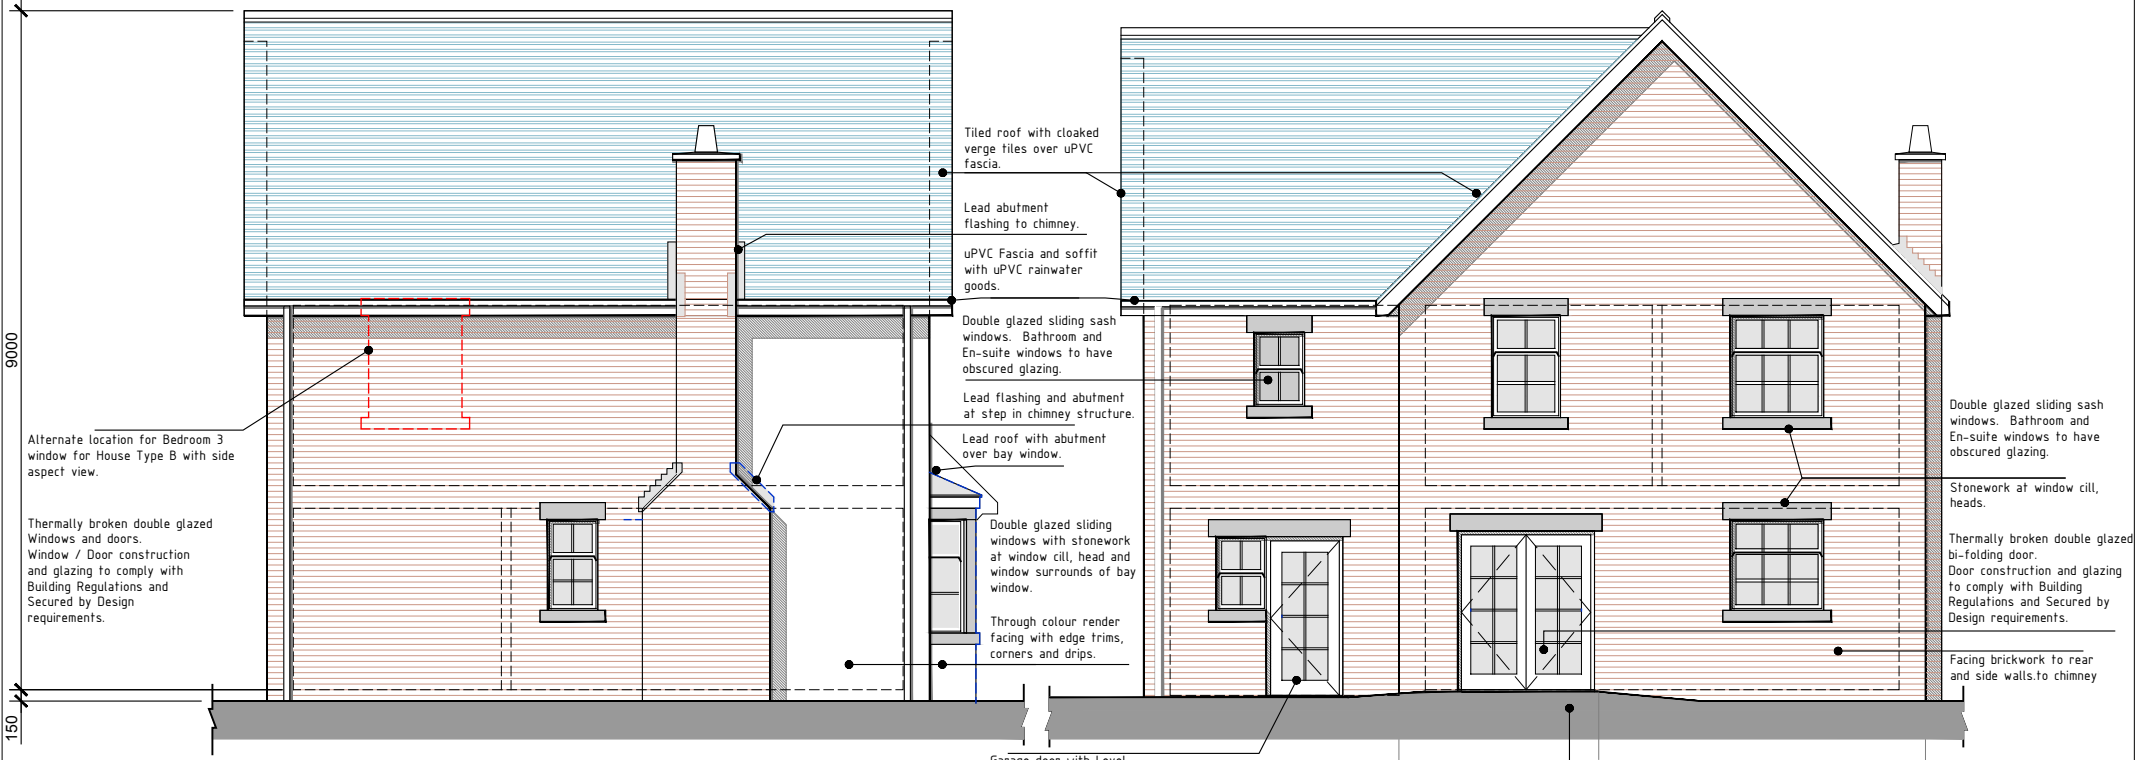

Side Elevation

Rear Elevation

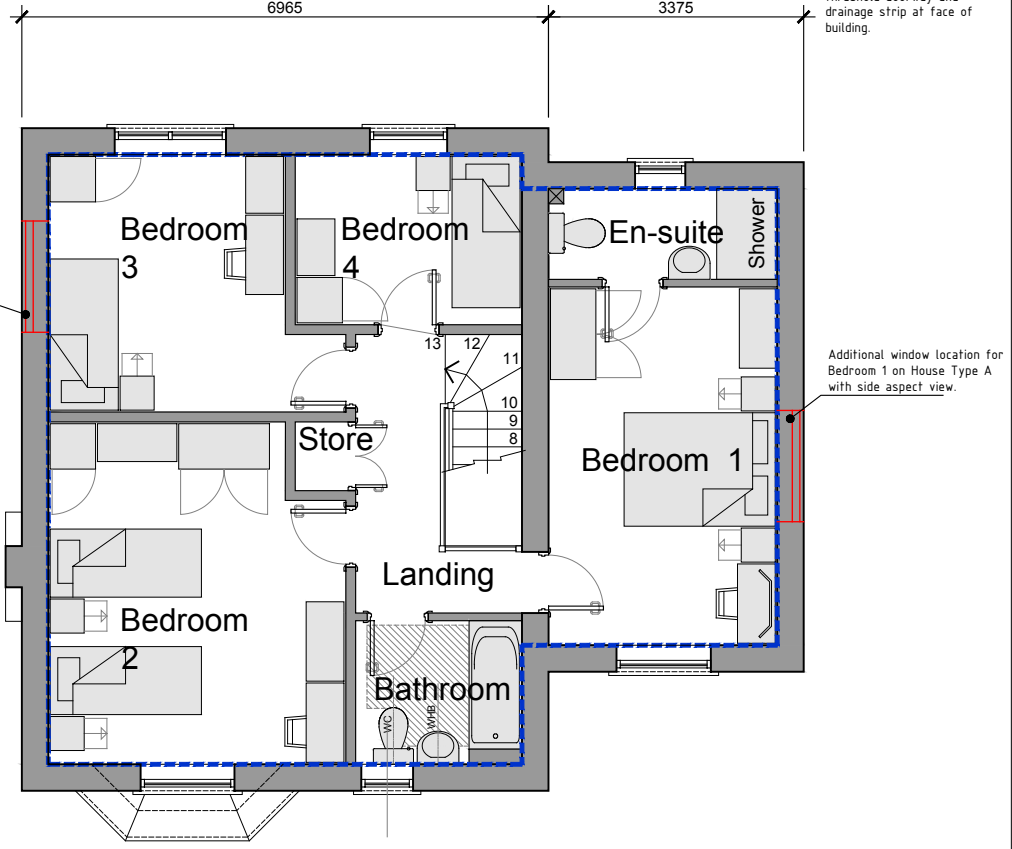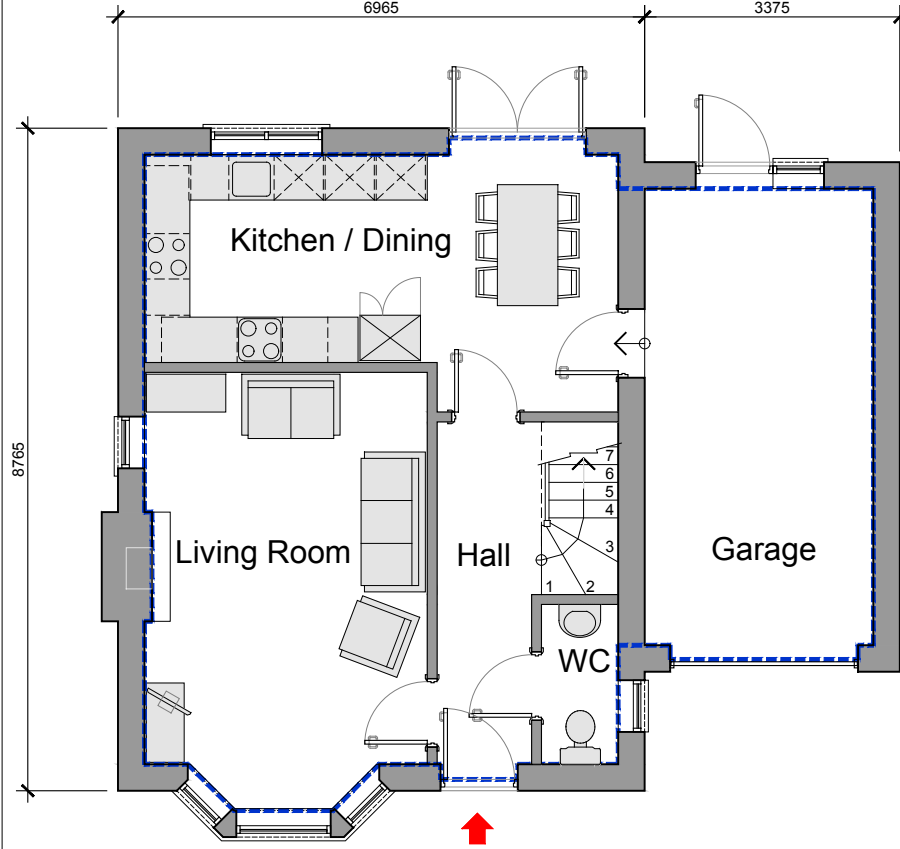

Ground Floor 73.01m²
(including Garage)

First Floor 70.91m²

4 BEDROOM DETACHED HOUSE (TYPE 1)
143.92m² (1549 sq ft)

Optional House Type Locations:
Standard House Plots 02 04 05 108 & 110
Type A House Plat 83
Type B House Plots 50 & 52

0 5 10m
scale 1:100 @ A3

PLANNING DRAWING		
 Housing Development Land off Hillock Lane, Gresford		
GA Plans, Elevations and Sections 4 Bedroom Detached House (Type 1) 143.92m ²		
DRAWING NUMBER 4124 / SK 30	REVISION -	DATE 05.12.2019 SCALE 1:100 @ A3