





EXISTING GROUND FLOOR PLAN

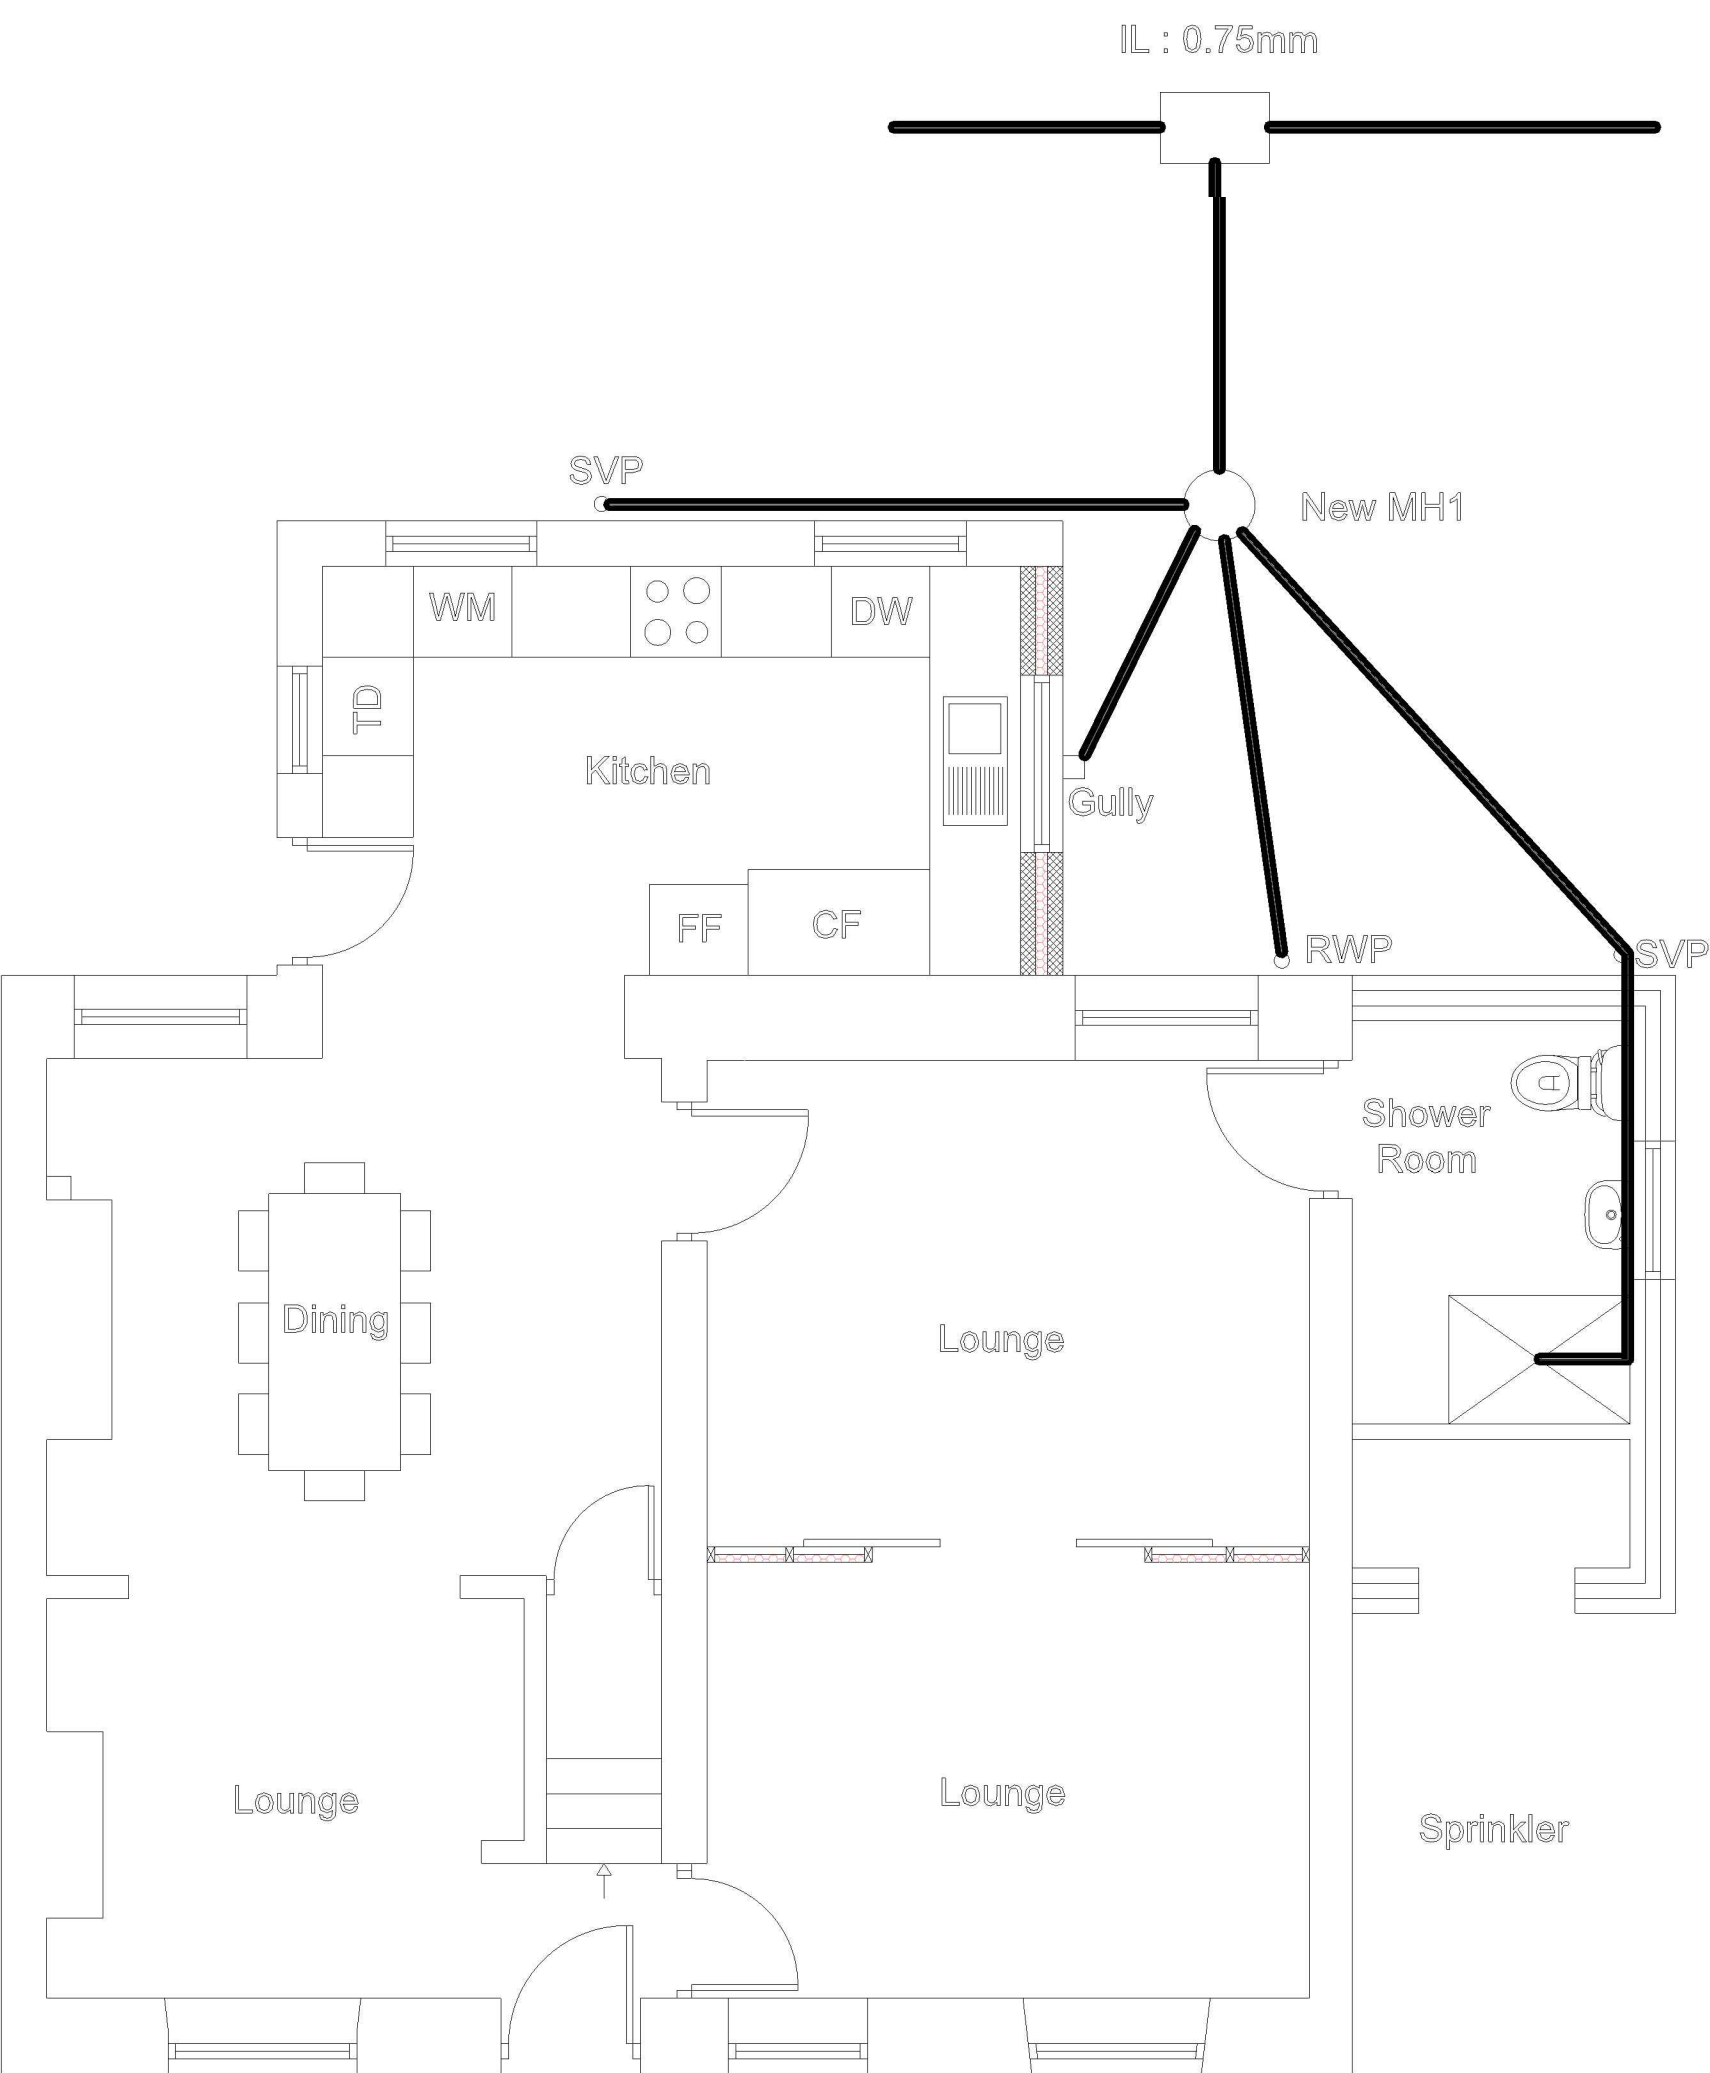


PROPOSED GROUND FLOOR PLAN

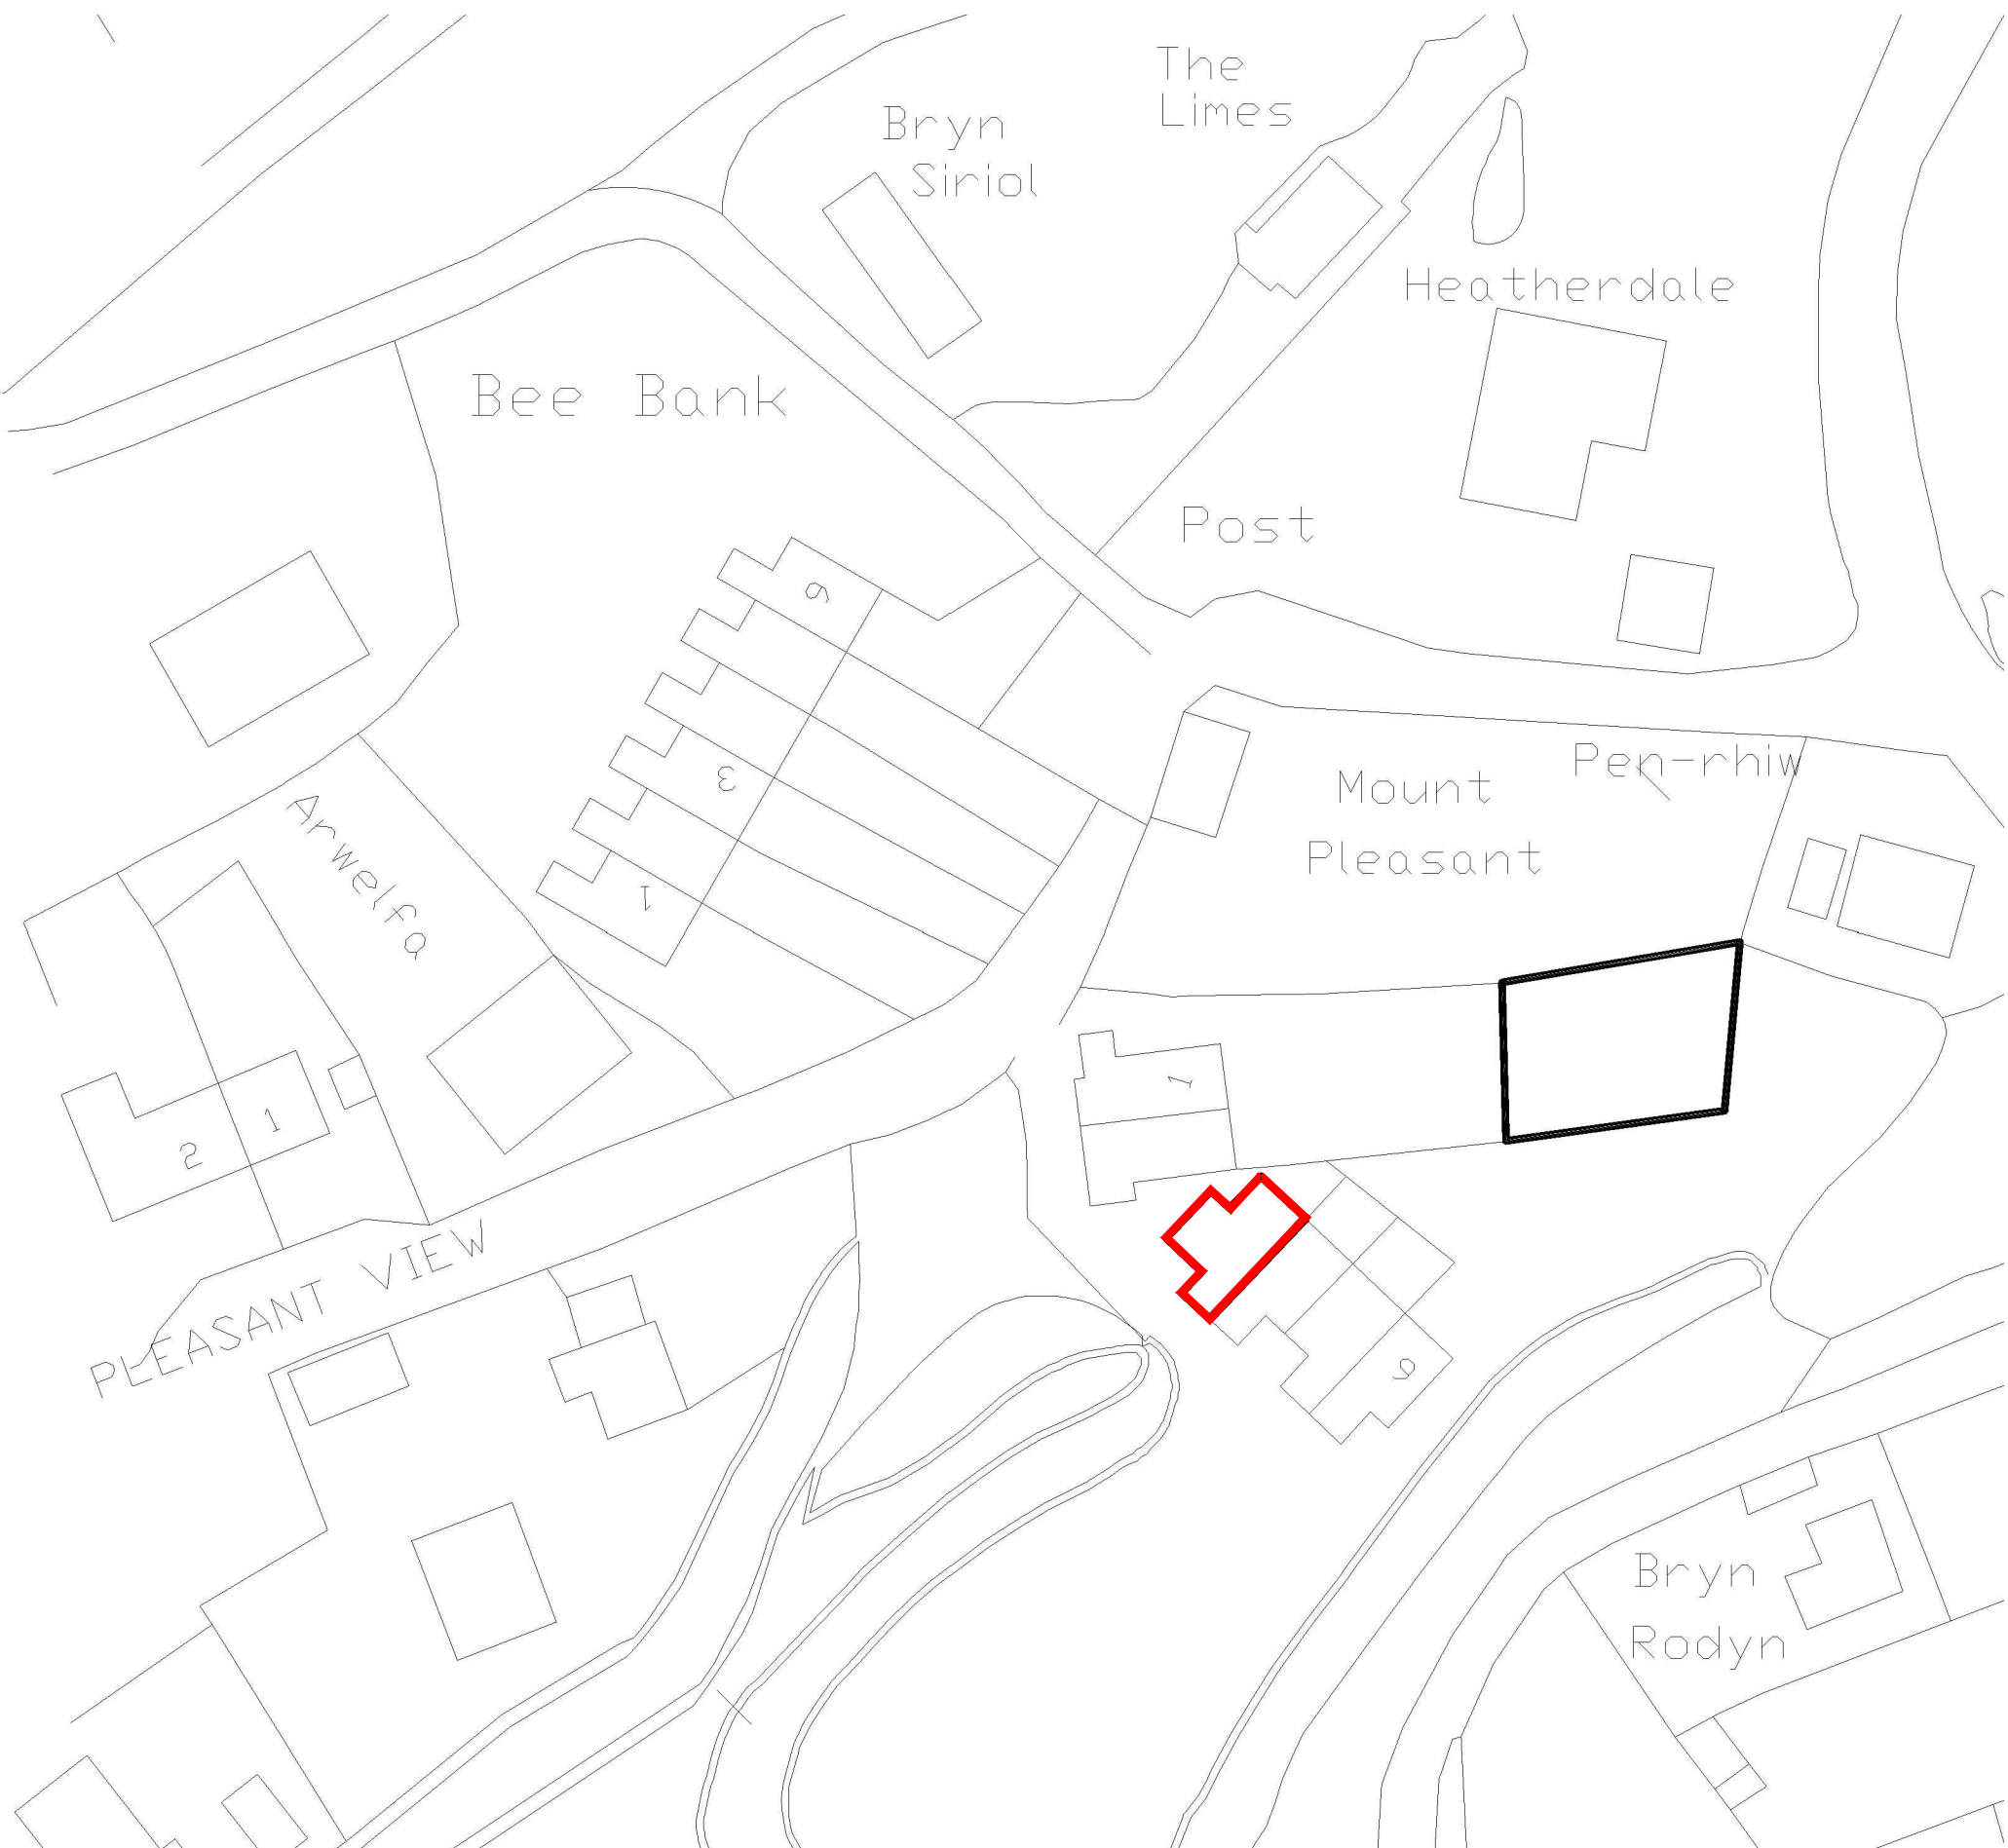


@ 1:500



PROPOSED REAR ELEVATION

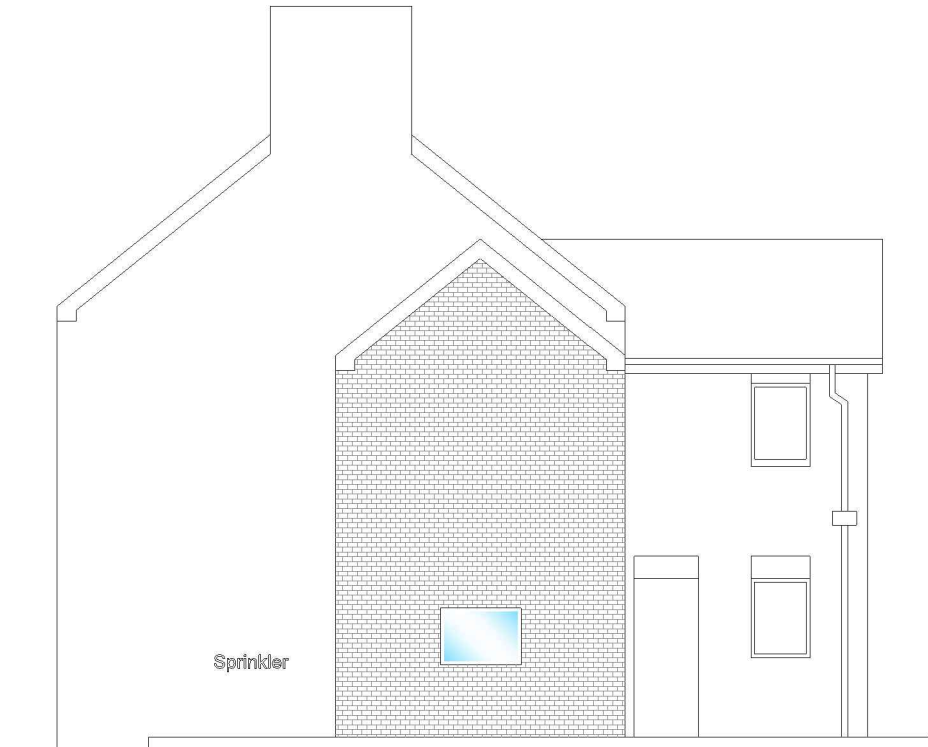

PROPOSED SIDE ELEVATION

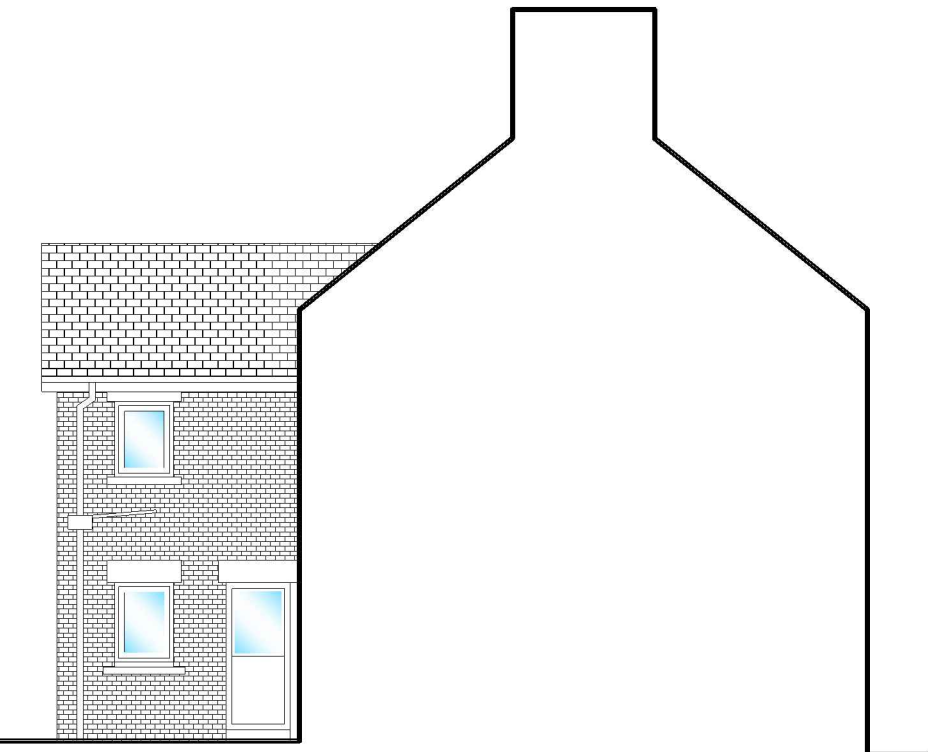

PROPOSED SIDE ELEVATION



PROPOSED FRONT ELEVATION



Wrexham

County Borough Council

CHIEF EXECUTIVE OFFICER

WREXHAM COUNTY BOROUGH COUNCIL.

STEPHEN T. BAYLEY

HEAD OF ASSETS AND ECONOMIC DEVELOPMENT DEPARTMENT.

CROWN BUILDINGS, 21 CHESTER STREET,

WREXHAM, LL13 8BG.

Tel: (01978) 292067 Fax: (01978) 292445

Project:

3 PLEASANT VILLAS FRONCYSYLLTE WREXHAM

Detail:

PROPOSED DRAWINGS

Drawn/Checked:

MAF

Date:

NOV 19

AutoCad File Ref:

Scale:

1:100 & 1:50

Project No:

PD2019/888

Dwg No:

02

Rev: