


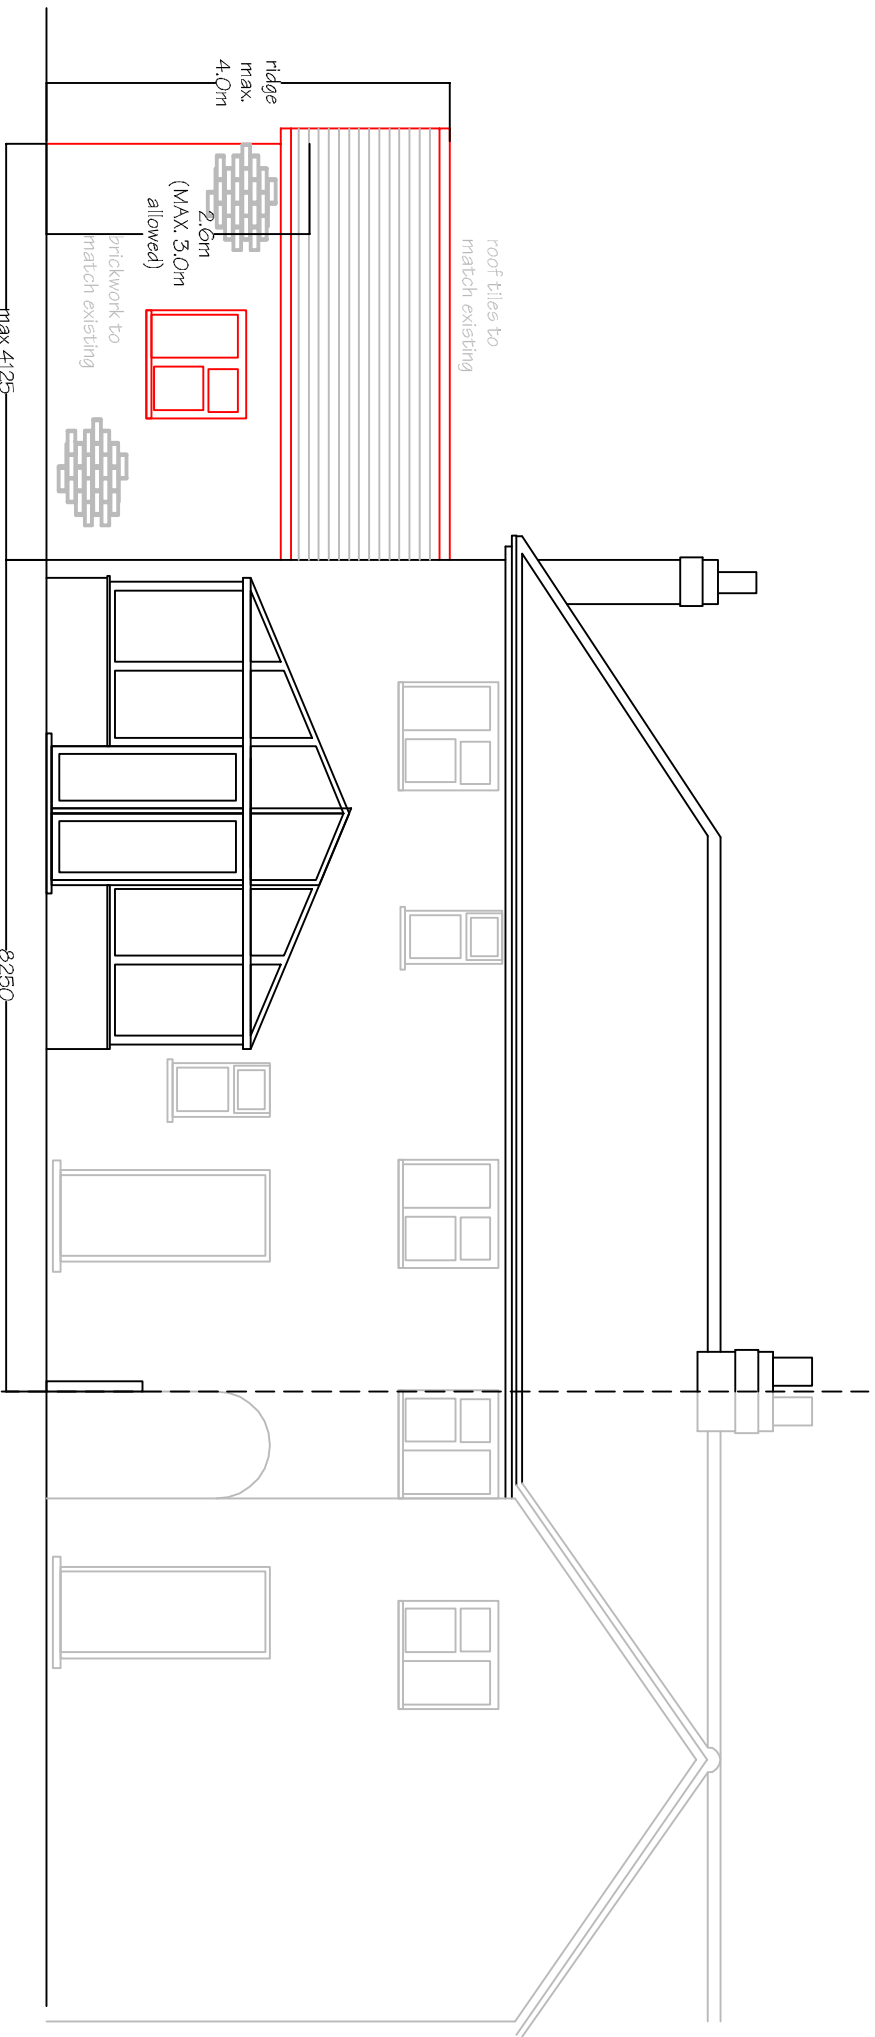

Do Not Scale - Written Dimensions Apply/to be Complied With

Scale 1:75 @ A4 13/10/2020 Proposed Rear Elevation