



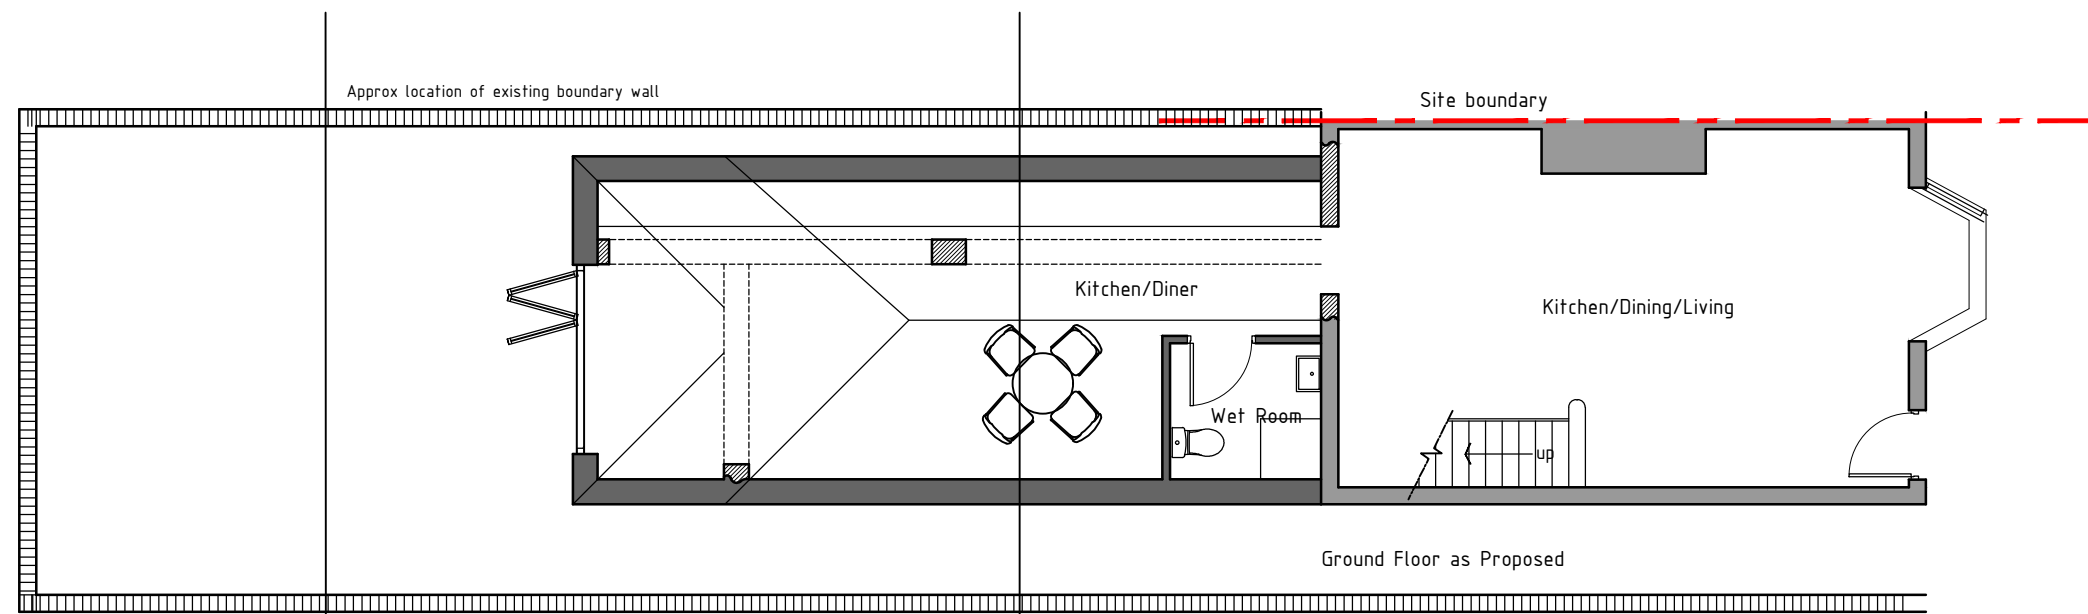


AA-01

AA-02

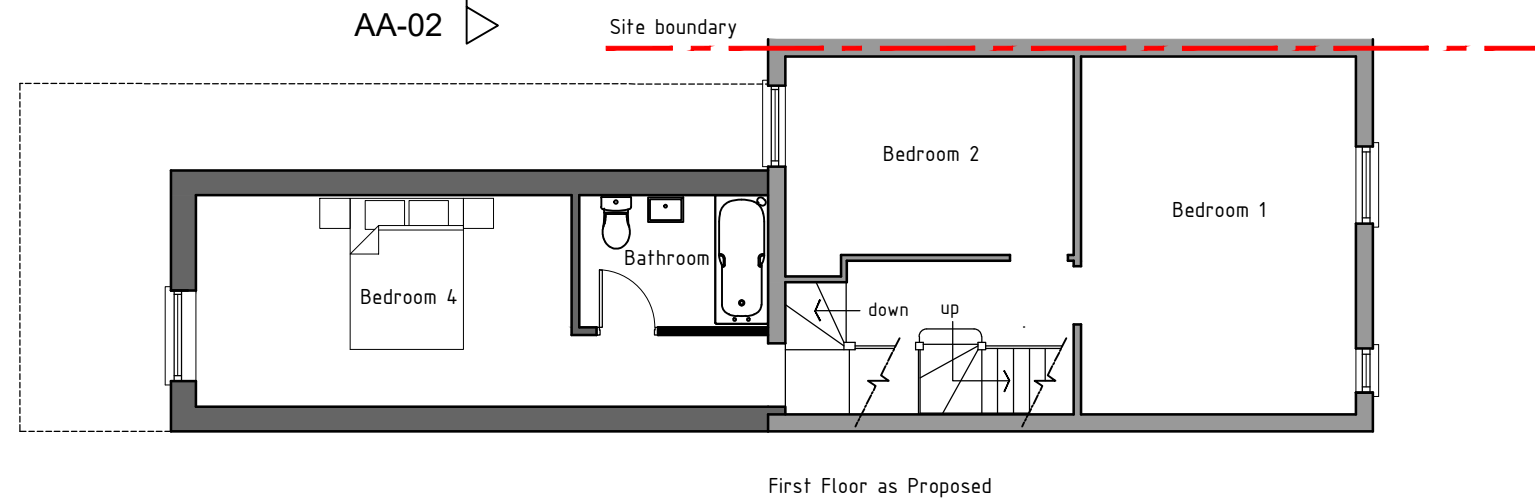

Site boundary

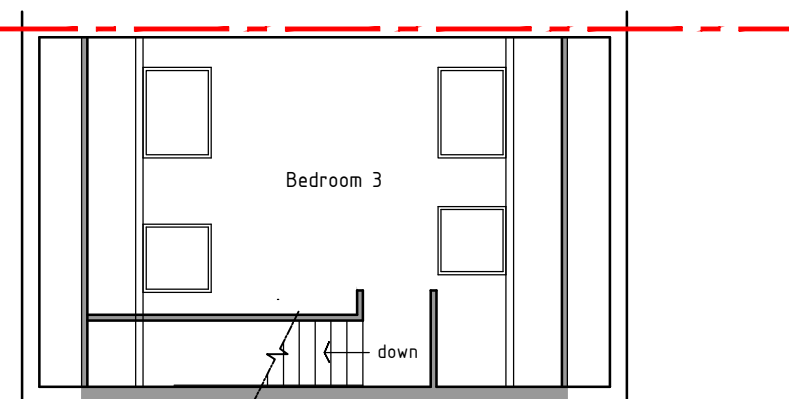

Second Floor as Proposed

HDS ARCHITECTURAL SERVICES

HDS Architectural Services, The Foundry,
15 Yorke Street, Wrexham
LL13 8LW
Tel (01978) 345250
www.hdsarchitectural.co.uk

Project;
60 Alexandra Road, Wrexham, LL13 7SH

Title; Floor Plans as Proposed	Scale (A3); 1:100
---	-----------------------------

Dwg No; AR/PD/03	Date; June 2020
----------------------------	---------------------------

Revision;
Drawing amended to suite comments
and information requested by the
planning officer.