


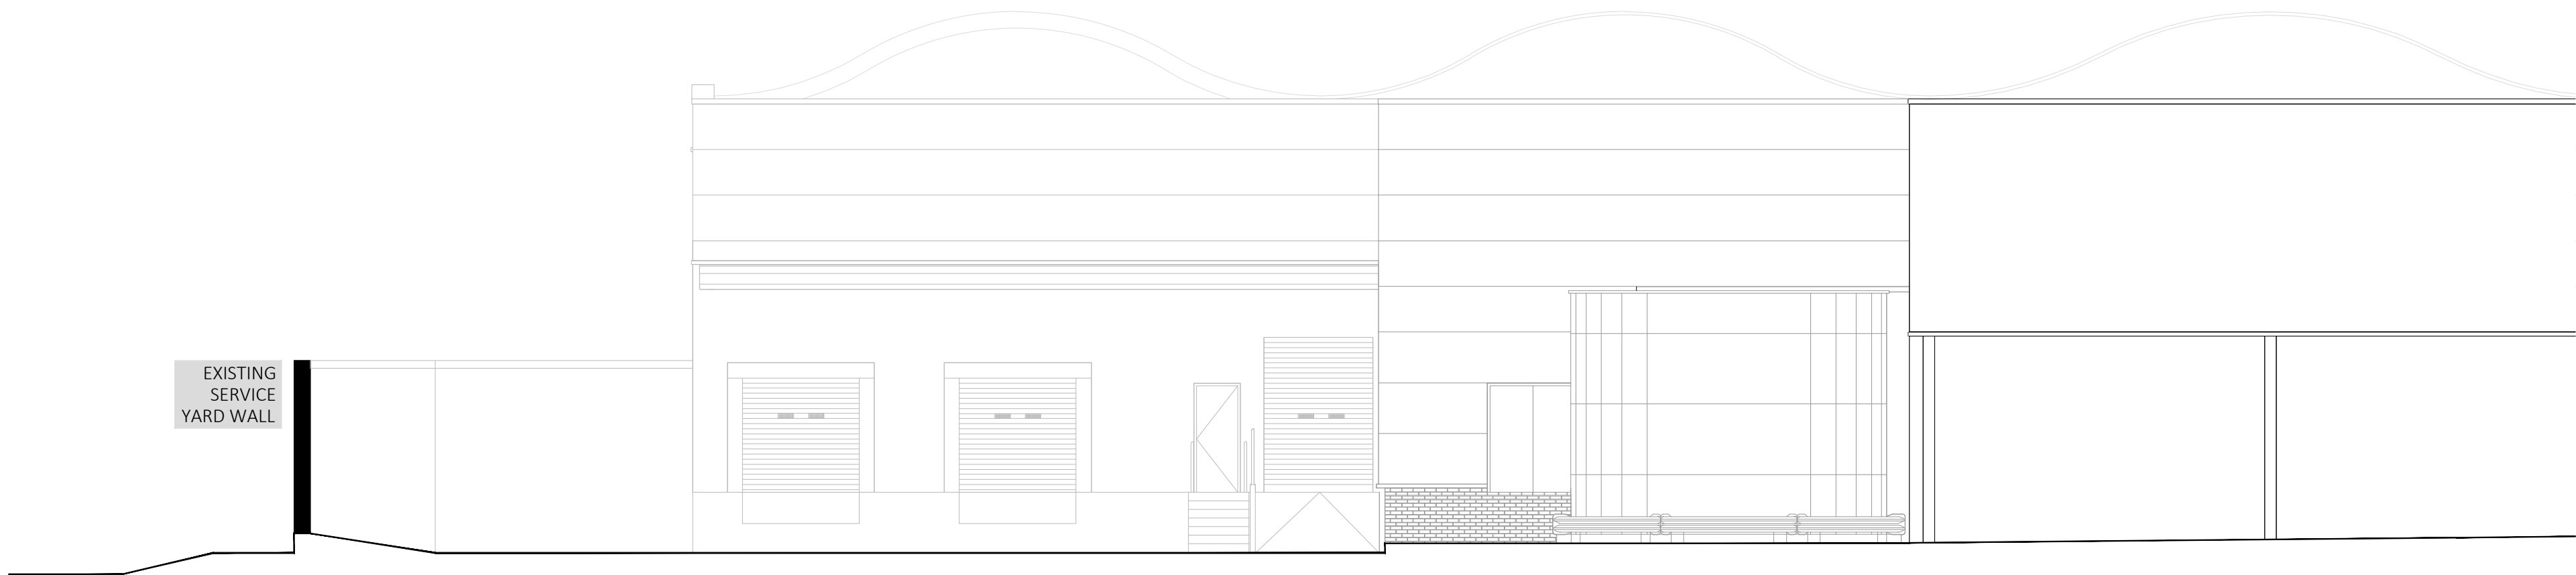
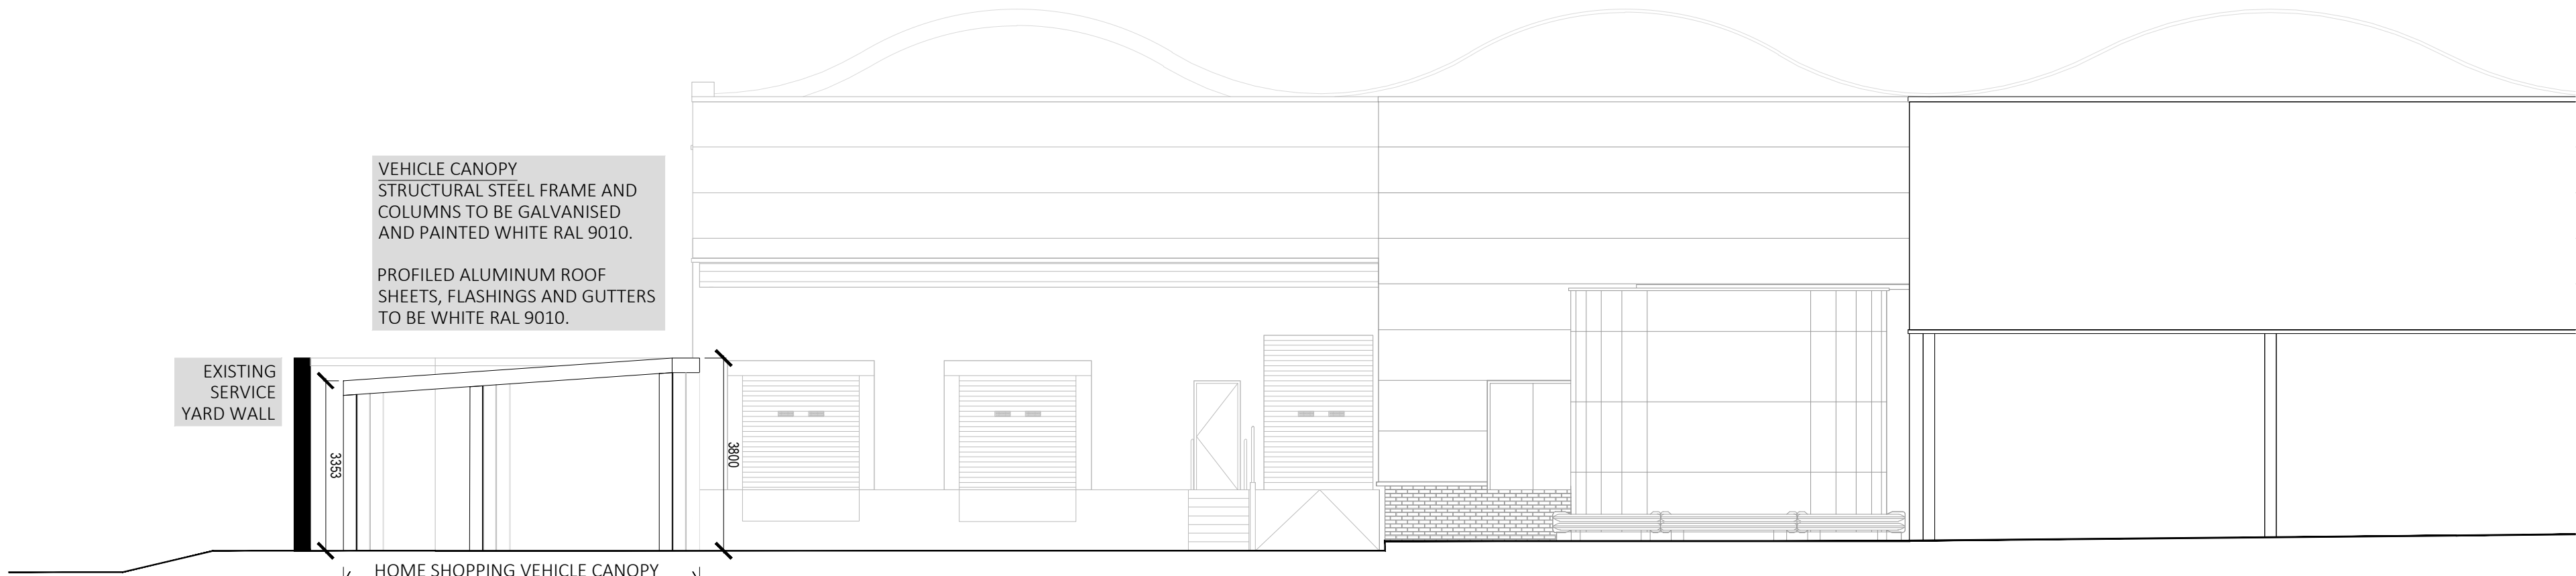


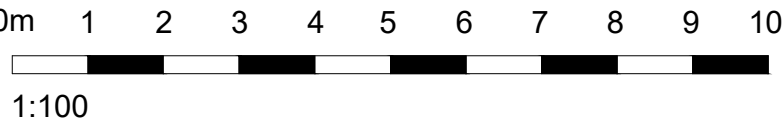



EXISTING ELEVATION A

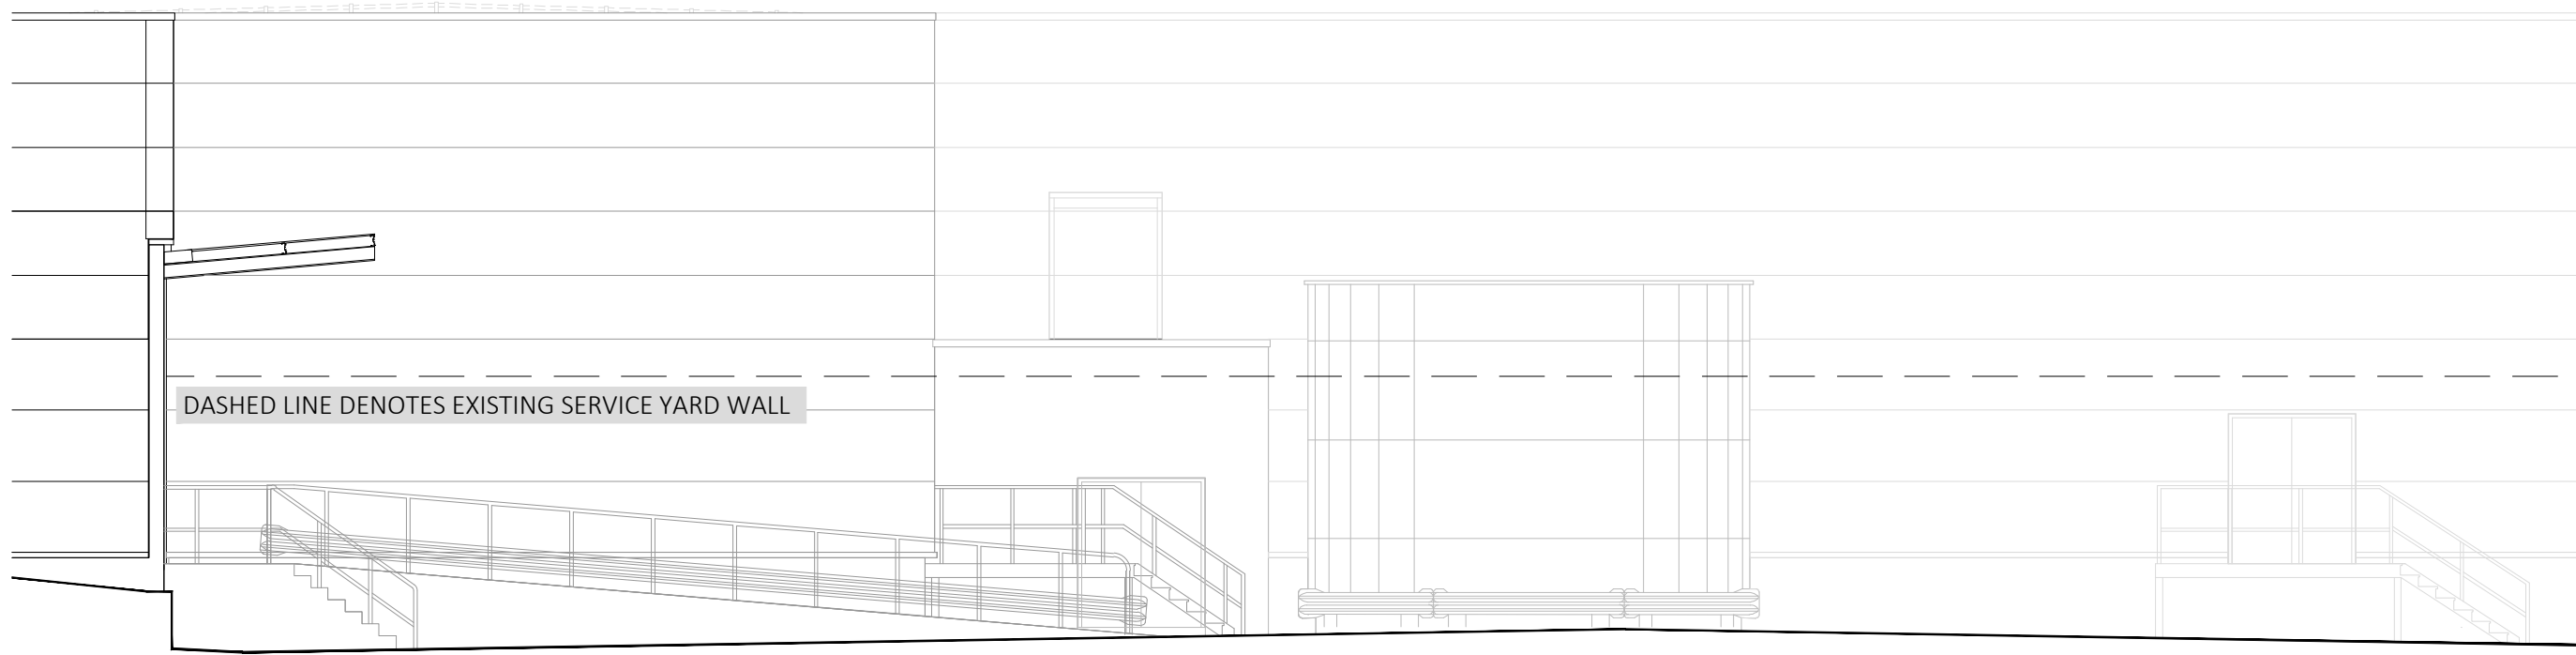



PROPOSED ELEVATION A

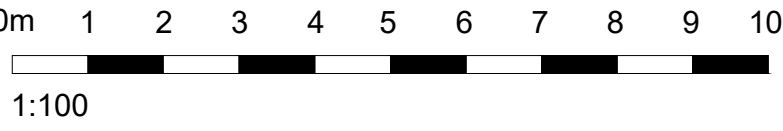


EXISTING ELEVATION B

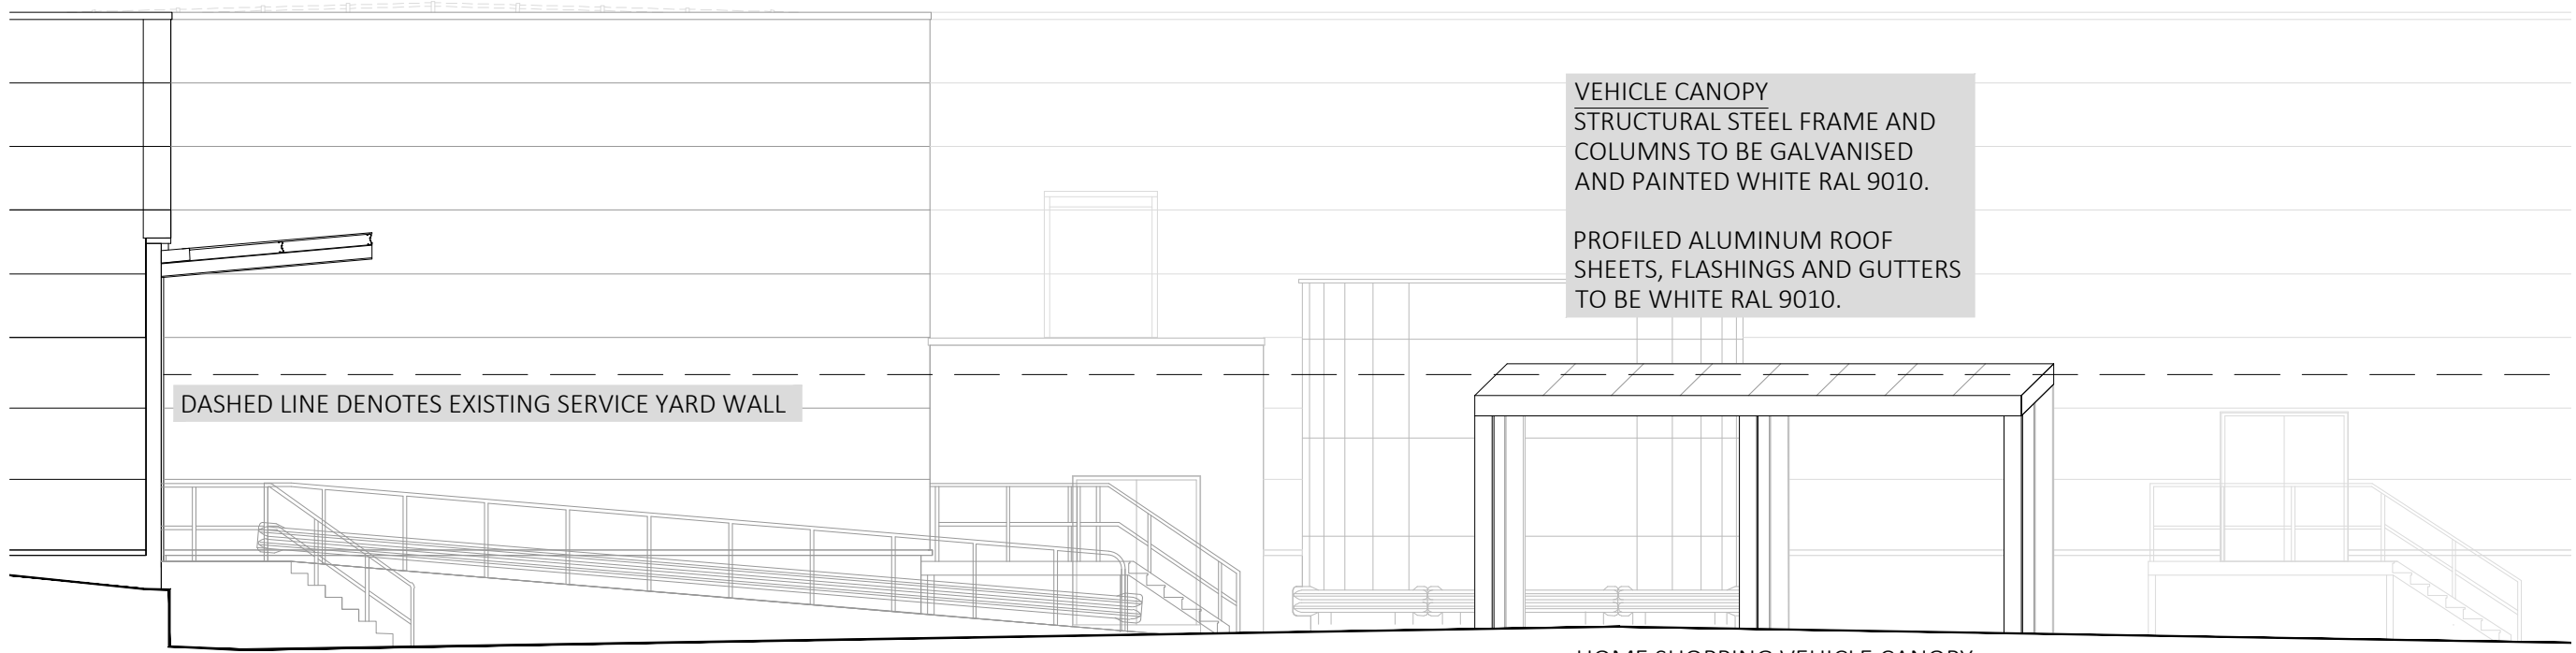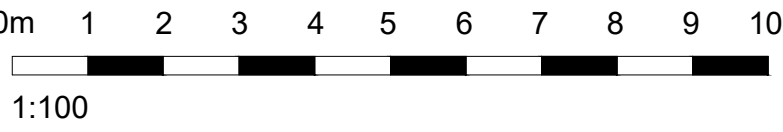


PROPOSED ELEVATION B

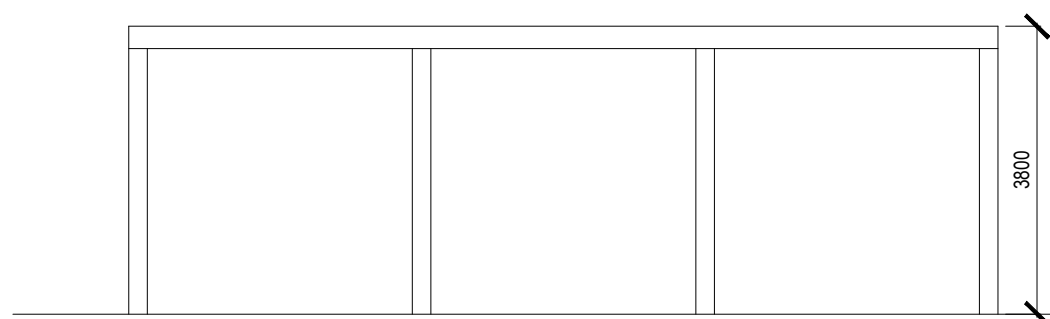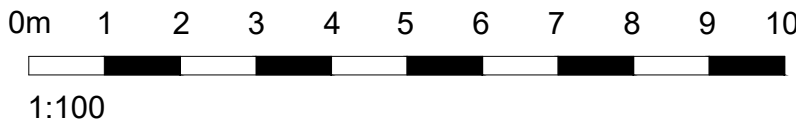


CANOPY FRONT ELEVATION

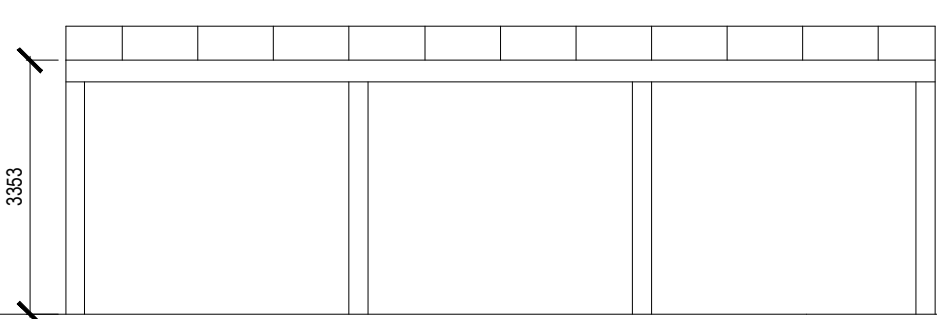


CANOPY REAR ELEVATION

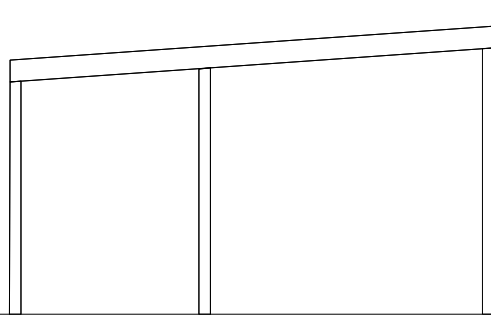

CANOPY SIDE ELEVATION

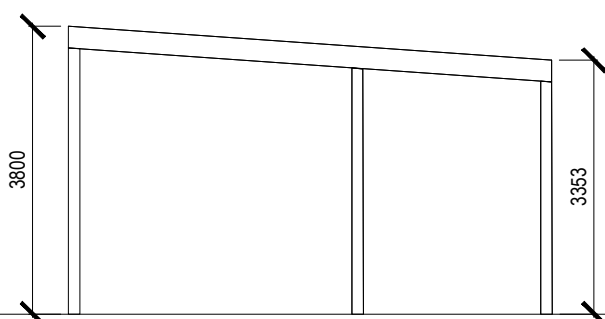

CANOPY SIDE ELEVATION

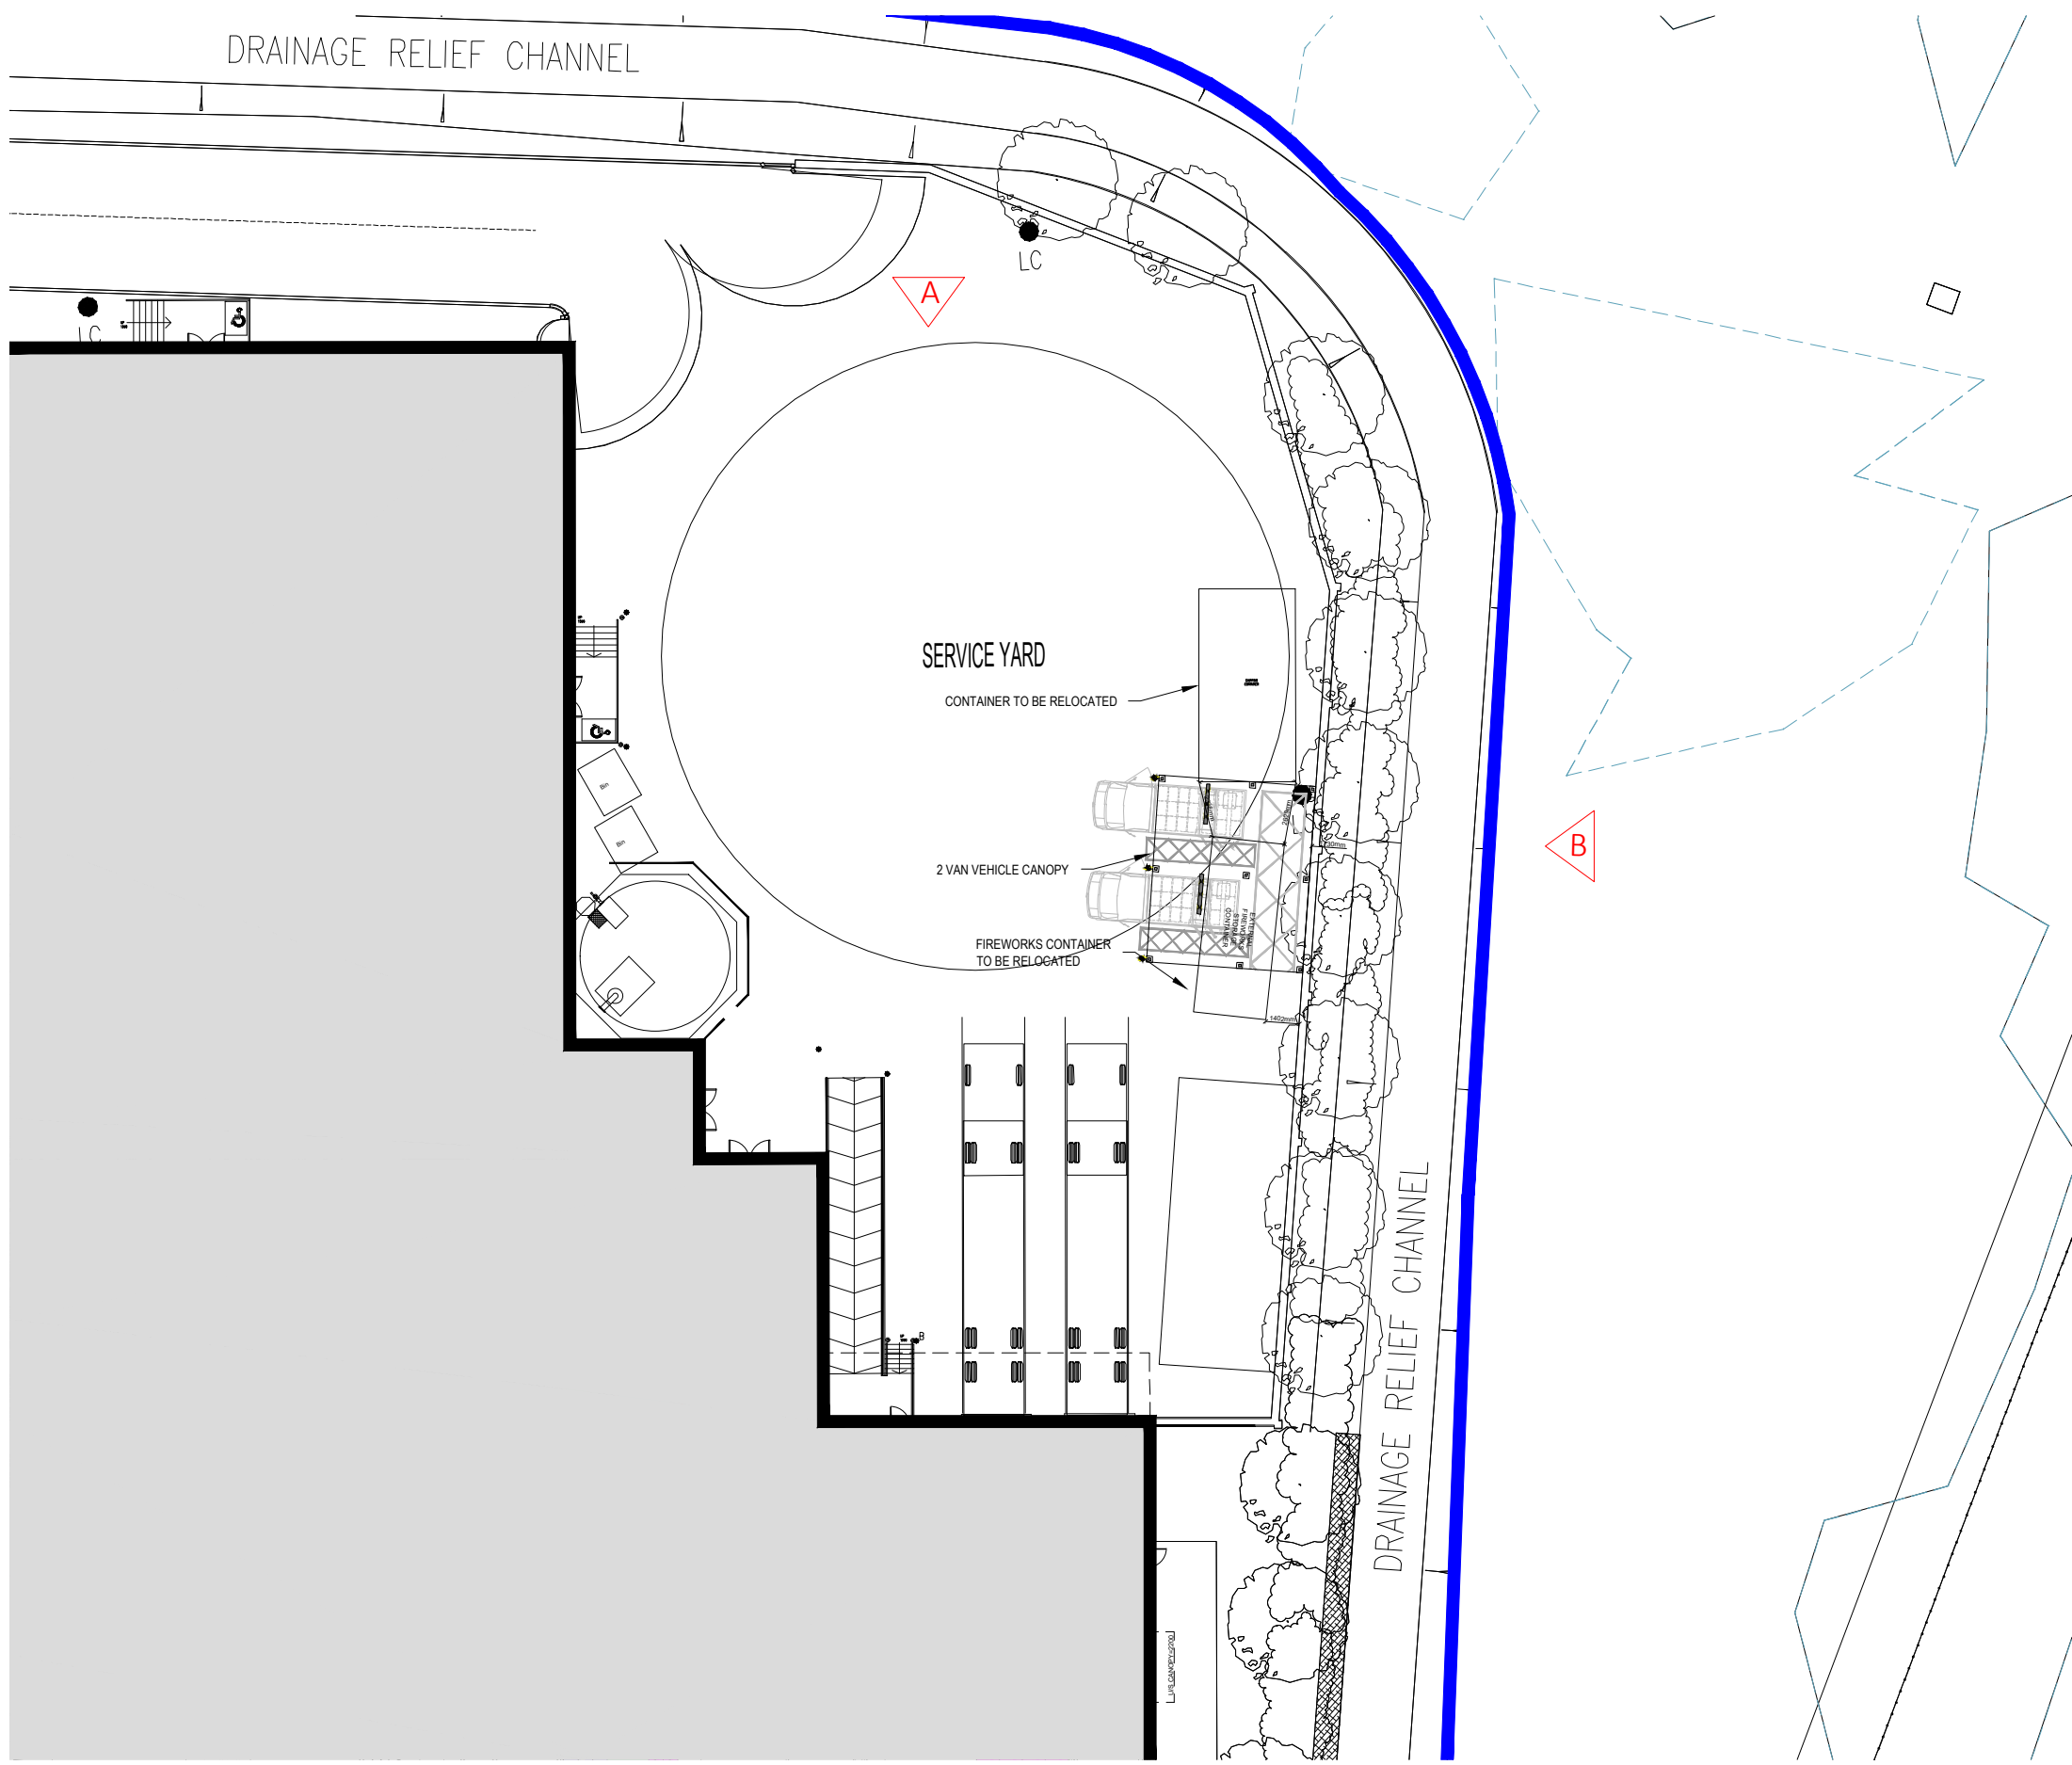

No.	Date	Description	Drawn/CHK By
-----	------	-------------	--------------

CLIENT



PROJECT
417 WREXHAM
HOME SHOPPING

TITLE
EXISTING AND PROPOSED
ELEVATIONS

DRAWING STATUS
PLANNING

DRAWN	CG	CHECKED	JG
-------	----	---------	----

SCALE 1:100

DATE JULY 2020

Whittam Cox ARCHITECTS whittamcox.com

Chesterfield / 01246 260261
London / 020 3388 9010
Leeds / 0113 468 2450

JOB NO.	DRAWING NO.	REV
200327	PL_05	-