



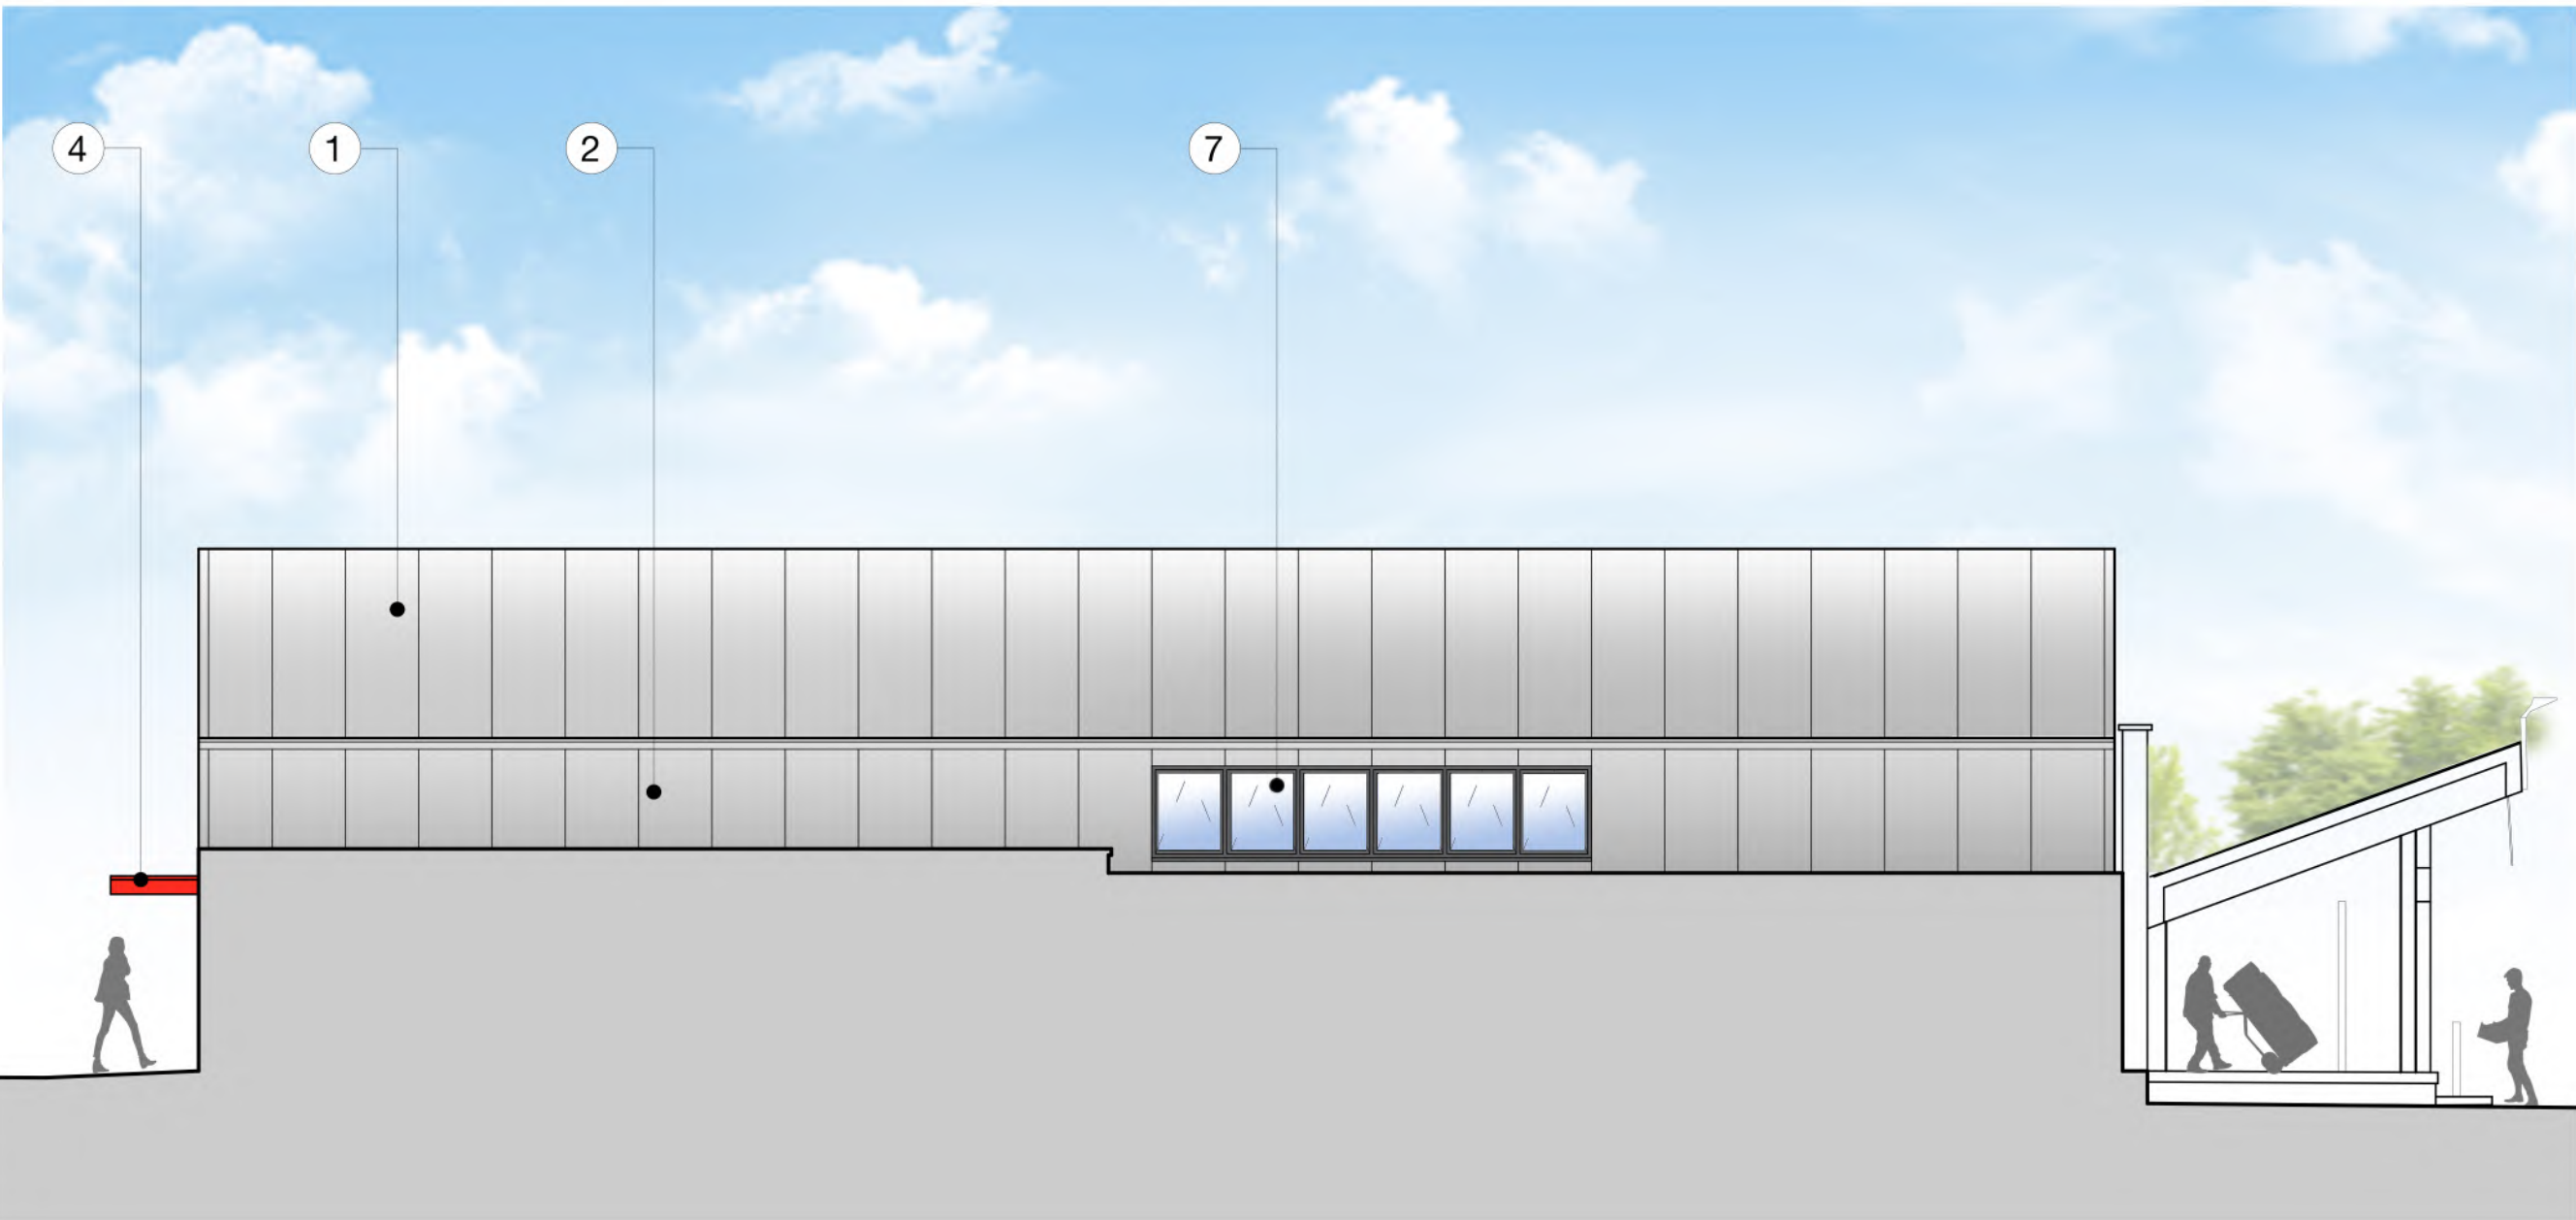

South East Elevation

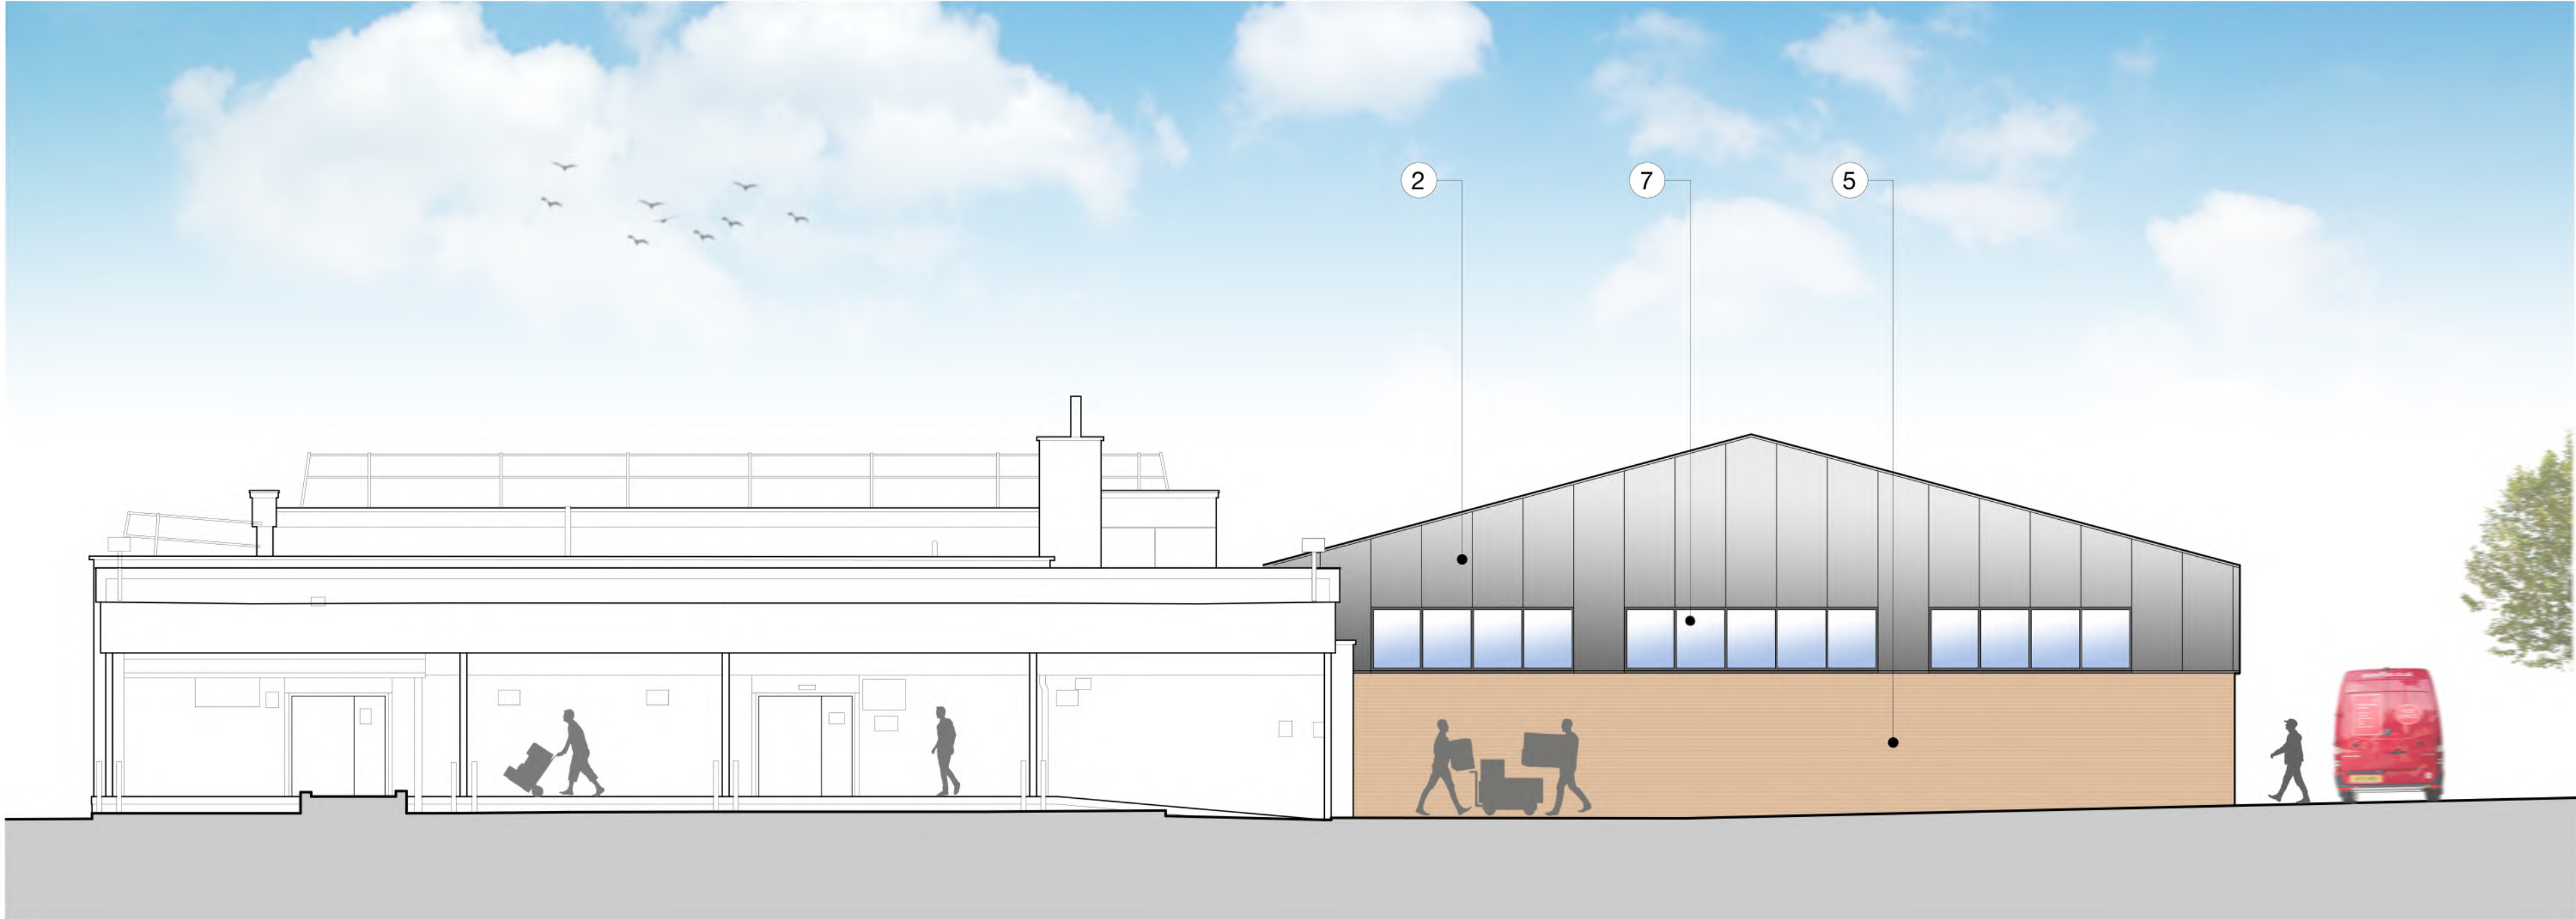

North East Elevation

- Elevation Material Key**
- 1. Profiled metal roof cladding in standard grey colour
 - 2. Profiled metal wall cladding in standard grey colour
 - 3. Profiled metal wall cladding in feature 'Royal Mail Red' colour
 - 4. Metal canopy over customer service point entrance in 'Royal Mail Red'
 - 5. Brick work to match existing
 - 6. Dark grey automatic sliding door
 - 7. Dark grey aluminium glazing
 - 8. Dark grey solid metal door
 - 9. Royal Mail signage
 - 10. M&E services, vents and louvers

© This drawing is copyright and owned by Studio Lime Ltd., and is for use on this site only unless contractually stated otherwise.

DO NOT SCALE this drawing (printed or electronic versions). Contractors must check all dimensions from site.

All other design team elements, where indicated, have been imported from the consultants and reference should be made to the individual consultants drawings for exact setting out, size and type of component.

Discrepancies and / or ambiguities within the drawing, between it and information given elsewhere, must be reported immediately to the Architect for clarification before proceeding.

All works are to be carried out in accordance with the latest British Standards and Codes of practice unless specifically directed otherwise in the specification.

Responsibility for the reproduction of this drawing in paper form, or if issued in electronic format, lies with the recipient to check that all information has been replicated in full and is correct when compared to the original paper or electronic image. Graphical representations of equipment on this drawing have been co-ordinated, but are approximations only. Please refer to the Specifications and / or Details for actual sizes and / or specific contractor construction information.

This original document is issued for the purpose indicated below and contains information of confidential nature. Further copies and circulation will be strictly in accordance with the confidentiality agreement under the contract. This original must be destroyed or returned to the contractor.

It is assumed that all works on this drawing will be carried out by a competent contractor, working where appropriate to an approved method statement.

CDM RESIDUAL HAZARDS
All design material to be read in conjunction with the architect's Designer's Risk Assessment.

0m 2m 4m 6m

FAITHFUL+GOULD
CONSTRUCTIVE EXPERTISE

The Hub, 500 Park Avenue, Aztec West, Almondsbury,
Bristol, BS32 4RZ
Tel: (0)1454 663000
Fax: (0)1454 663344

studiolime
architects

Suite 6,
No. 2 Portland Street,
Clifton, Bristol, BS8 4JH
(0117) 304 8308
www.studiolime.co.uk

Project Title

Royal Mail Wrexham
94 Regent Street,
Wrexham, LL11 1AA.

Sheet Title

GA Elevations as Proposed:
Main Building

Status				PLANNING			
P4	06/09/2020	KS	Updated for Planning Issue				
P3	03/09/2020	KS	Draft planning issue				
P2	02/09/2020	KS	Eaves lowered, windows added				
Rev.	Date	Initial	Revision Notes	Drawn By:	Checked By:	Scale:	
				EH	AR	1:100	@ A1
Sheet No.				Rev.			
SL_P20020_DWG_0_PR31				P4			