



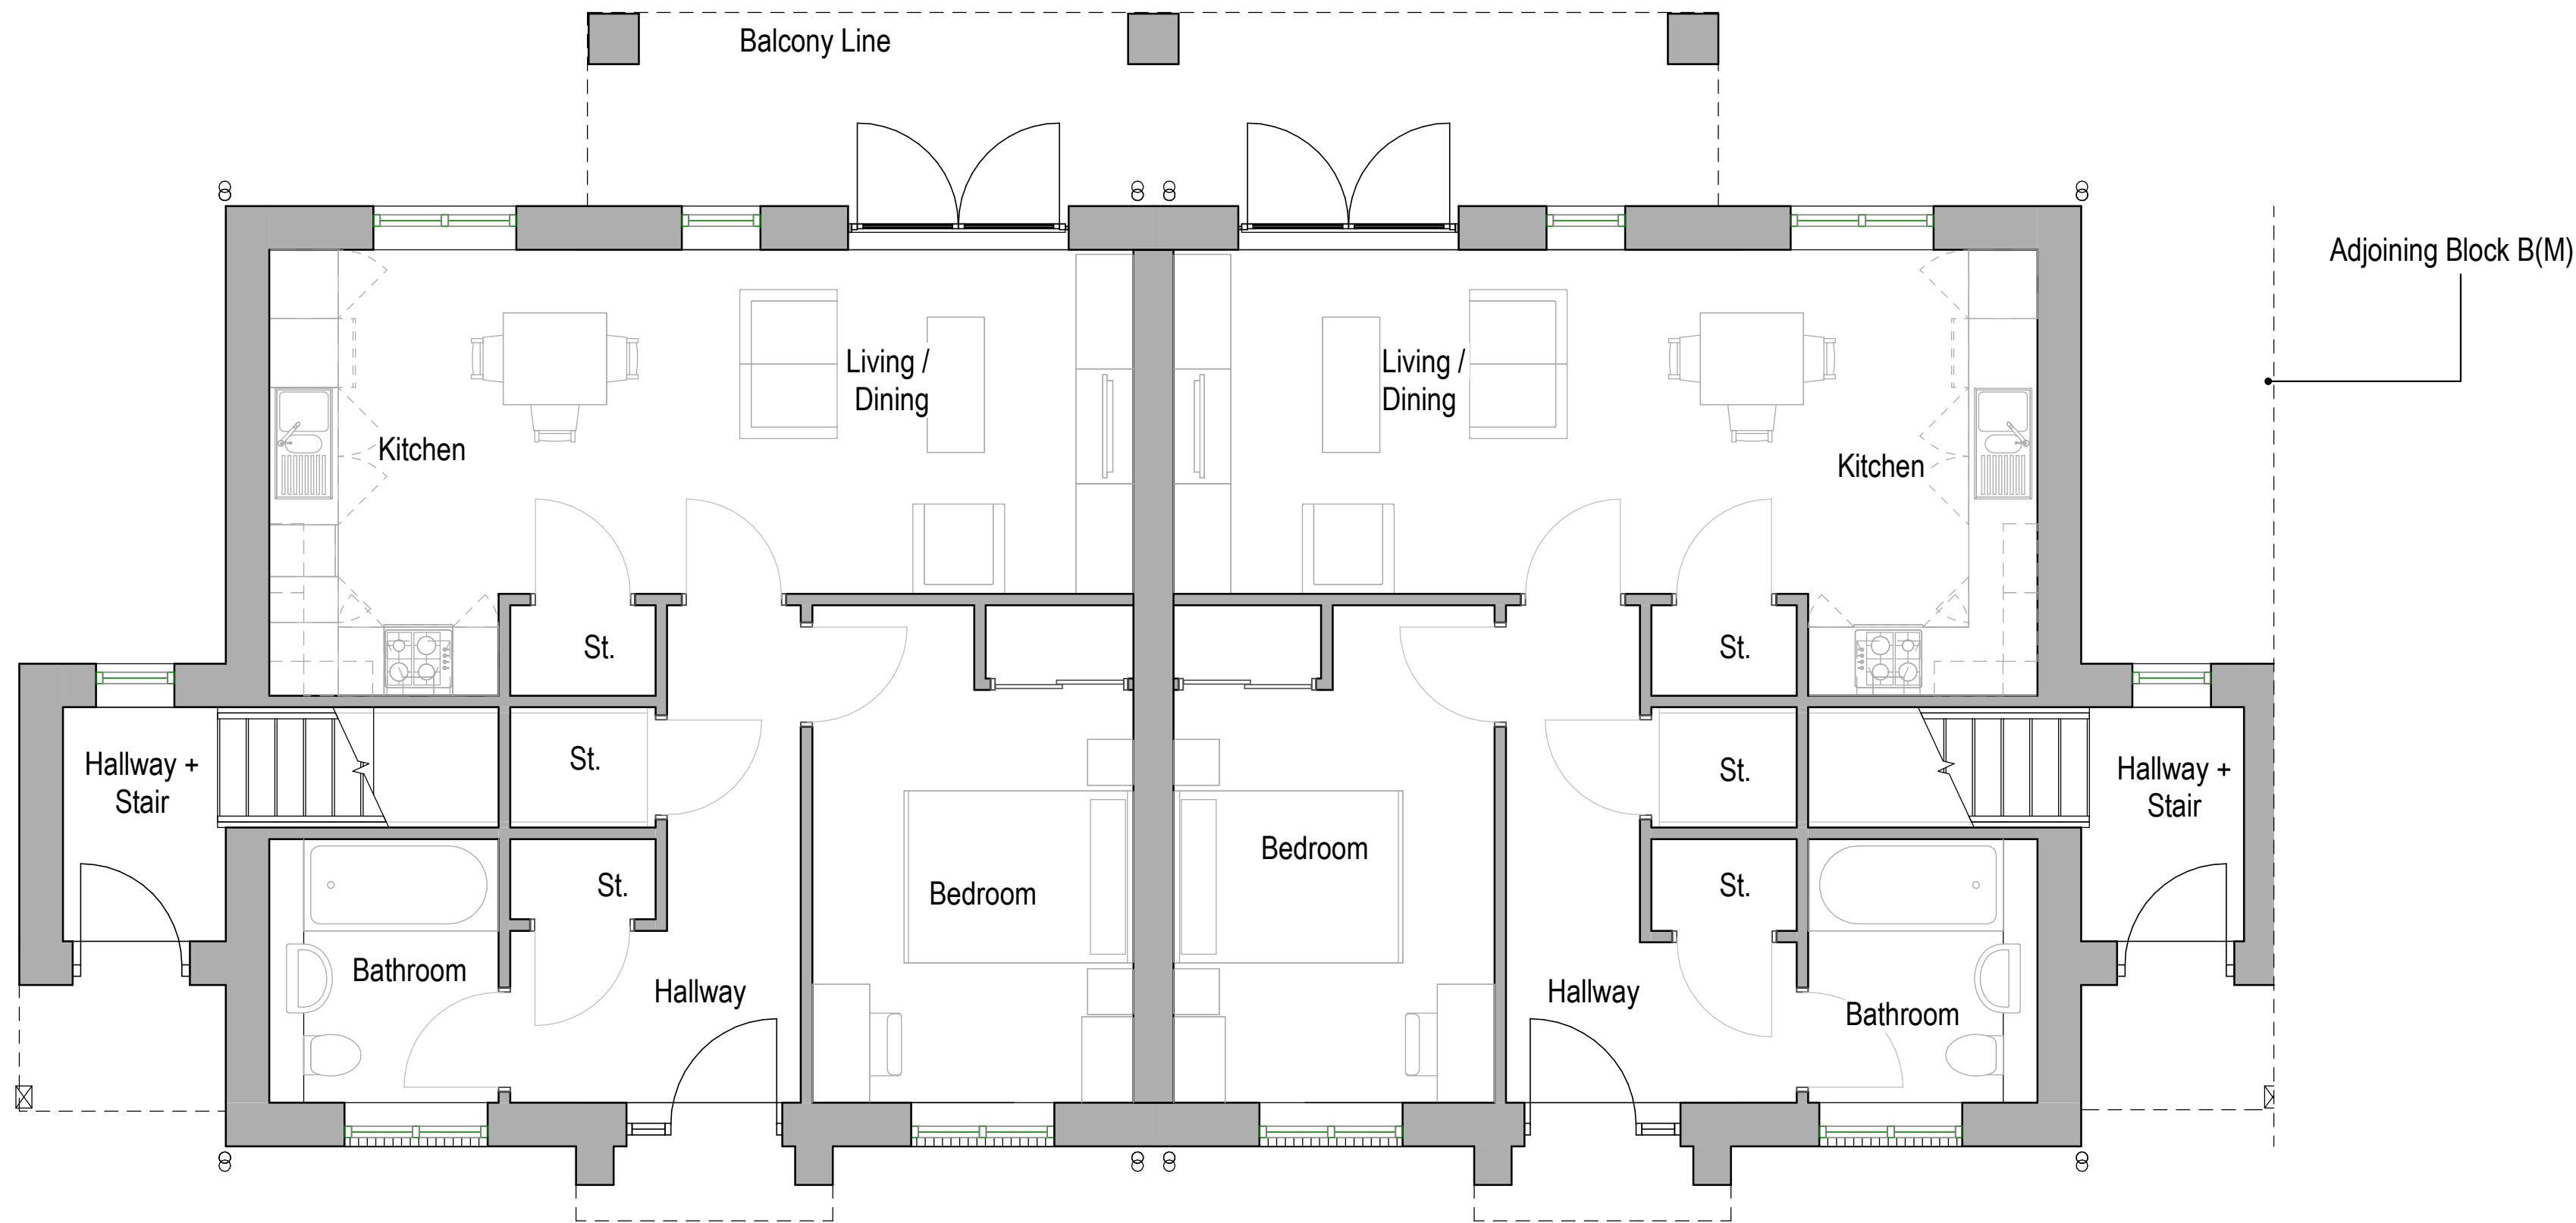

Ground Floor Plan
1 : 50

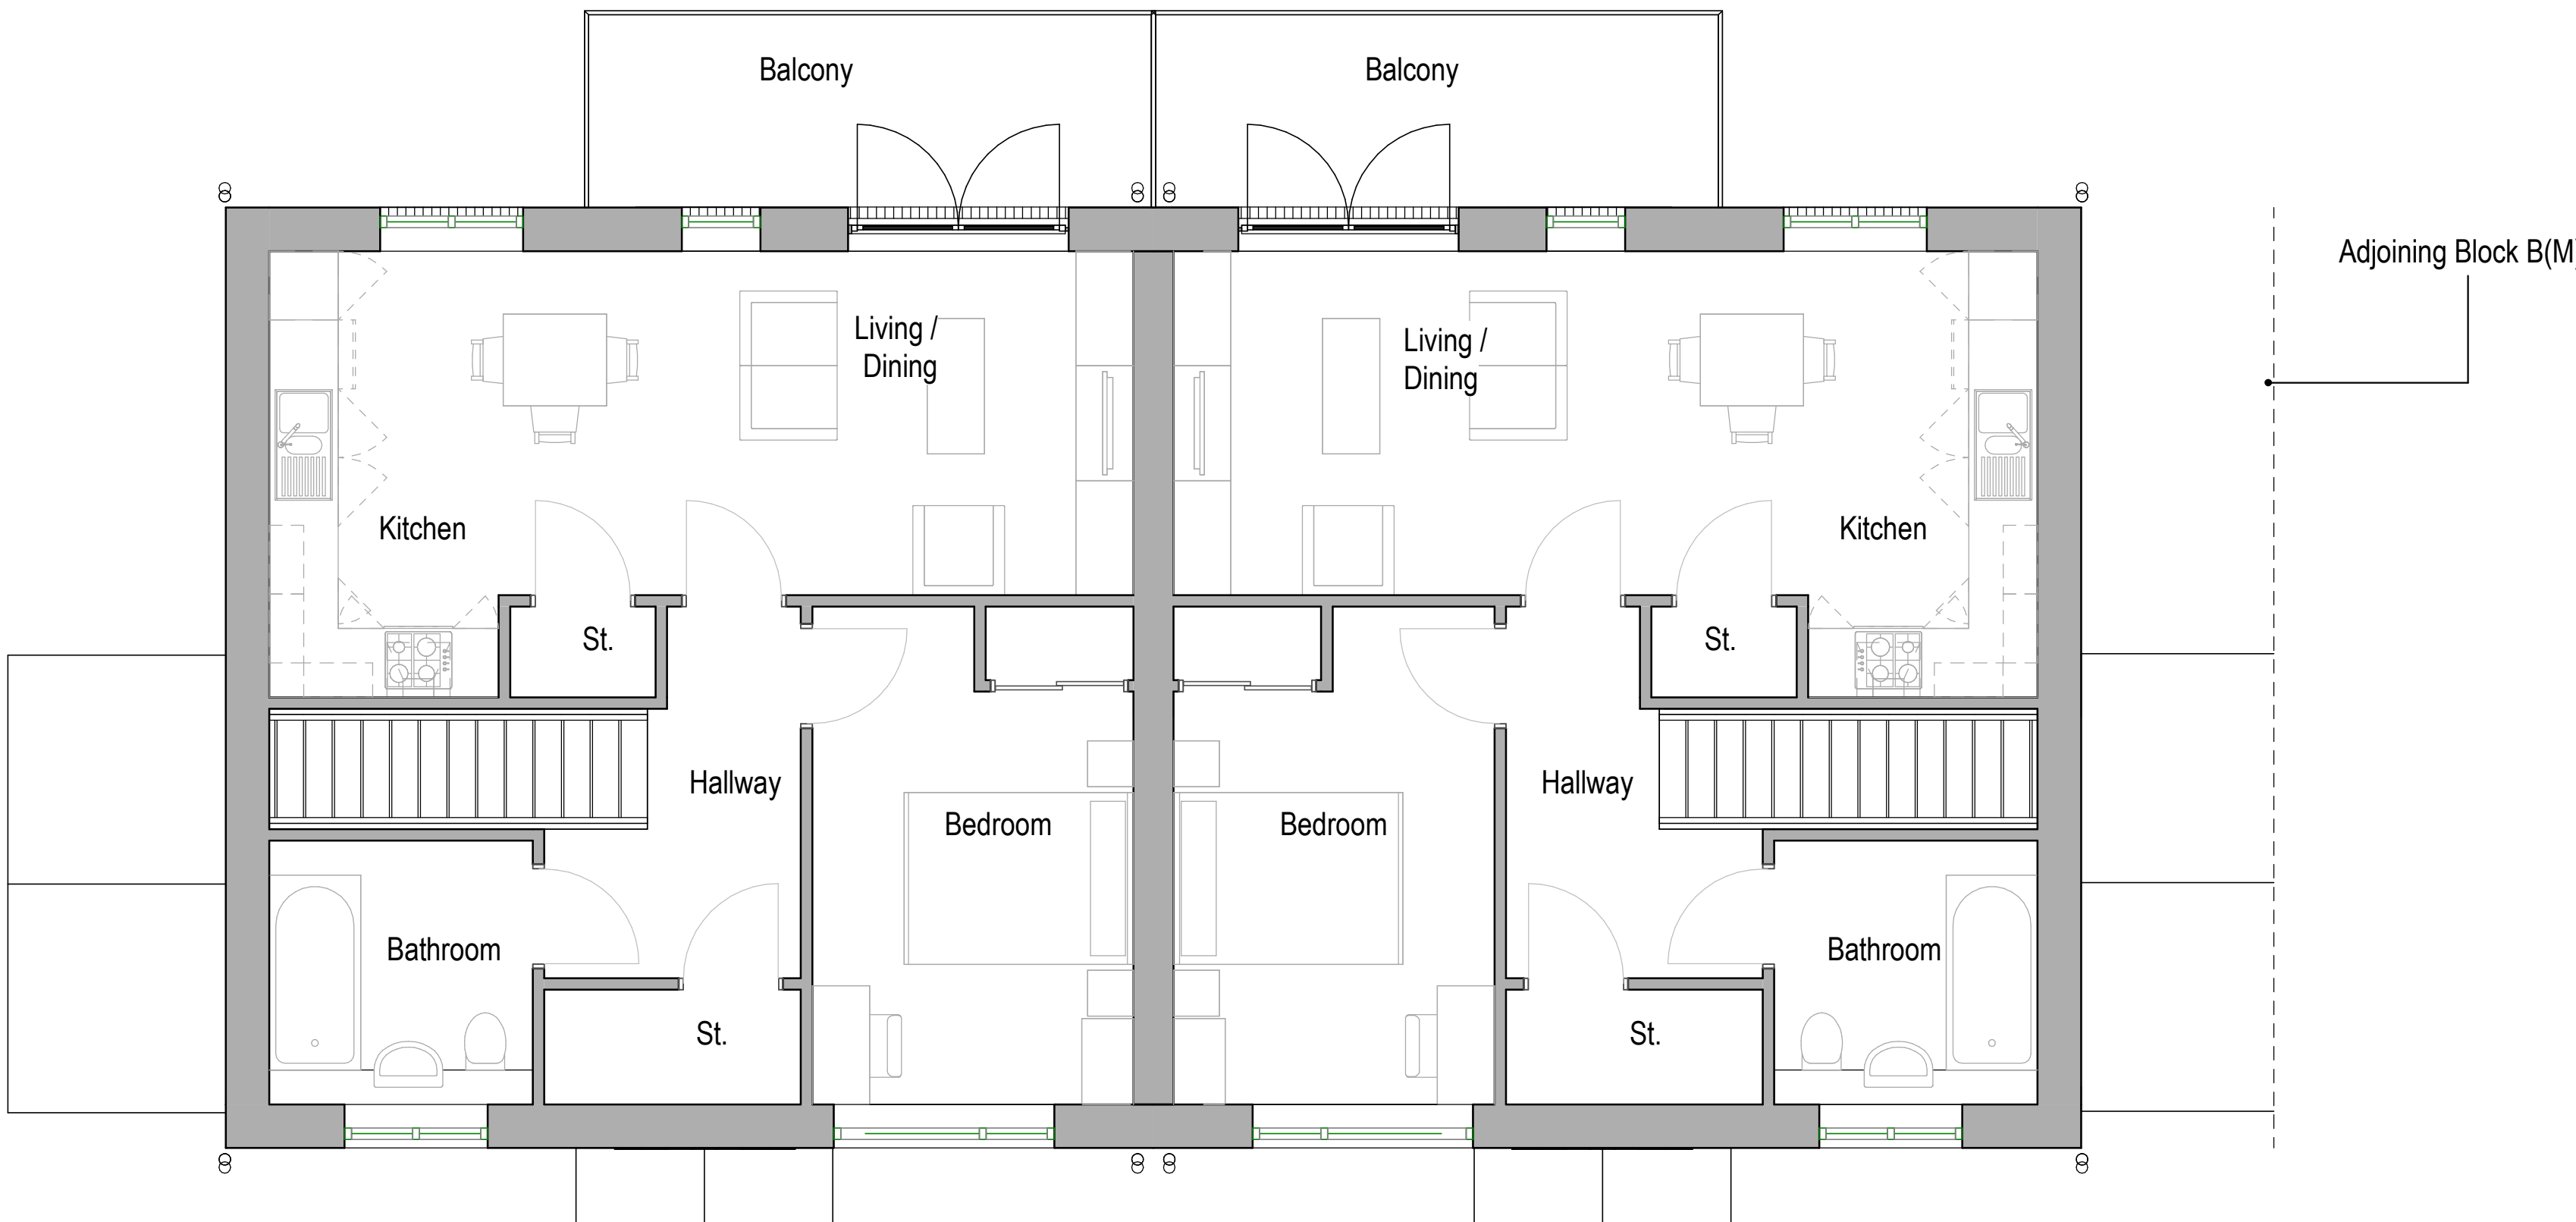

First Floor Plan
1 : 50

Notes
The Contractor is to check all dimensions and conditions on site before commencing. Do not scale from this drawing.
This drawing remains the copyright of POZZONI Architecture Ltd.

Scale Bars		TO BE USED ONLY AS GUIDANCE			
1:5	mm	0	50	100	200
1:10	mm	0	100	200	400
1:20	mm	0	200	400	800
1:50	mm	0	200	400	800

P3	Scale bar updated	JG	04.09.2020
P2	Updated inline with client requirements	JG	10.08.2020
P1	Updated inline with design development	JG	10.07.2020

Rev	Description	By	Date
-----	-------------	----	------

PDW

Bonc Wen, Wrexham

Walk-Up Apartment
Block B - Floor Plans

5525_SK2002 Rev P3

SK2002

Date 03/07/20 Scale 1 : 50 @ A1

Prepared JG Approved EM

Planning	Tender	Construction
Design	Contract	As Built

pozzoni

10-12 Emerald Street
London
WC1N 3QA

Woodville House
2 Woodville Road
Altrincham
WA14 2FH

+44 20 7078 0079
architects@pozzoni.co.uk

+44 161 928 7848
www.pozzoni.co.uk