



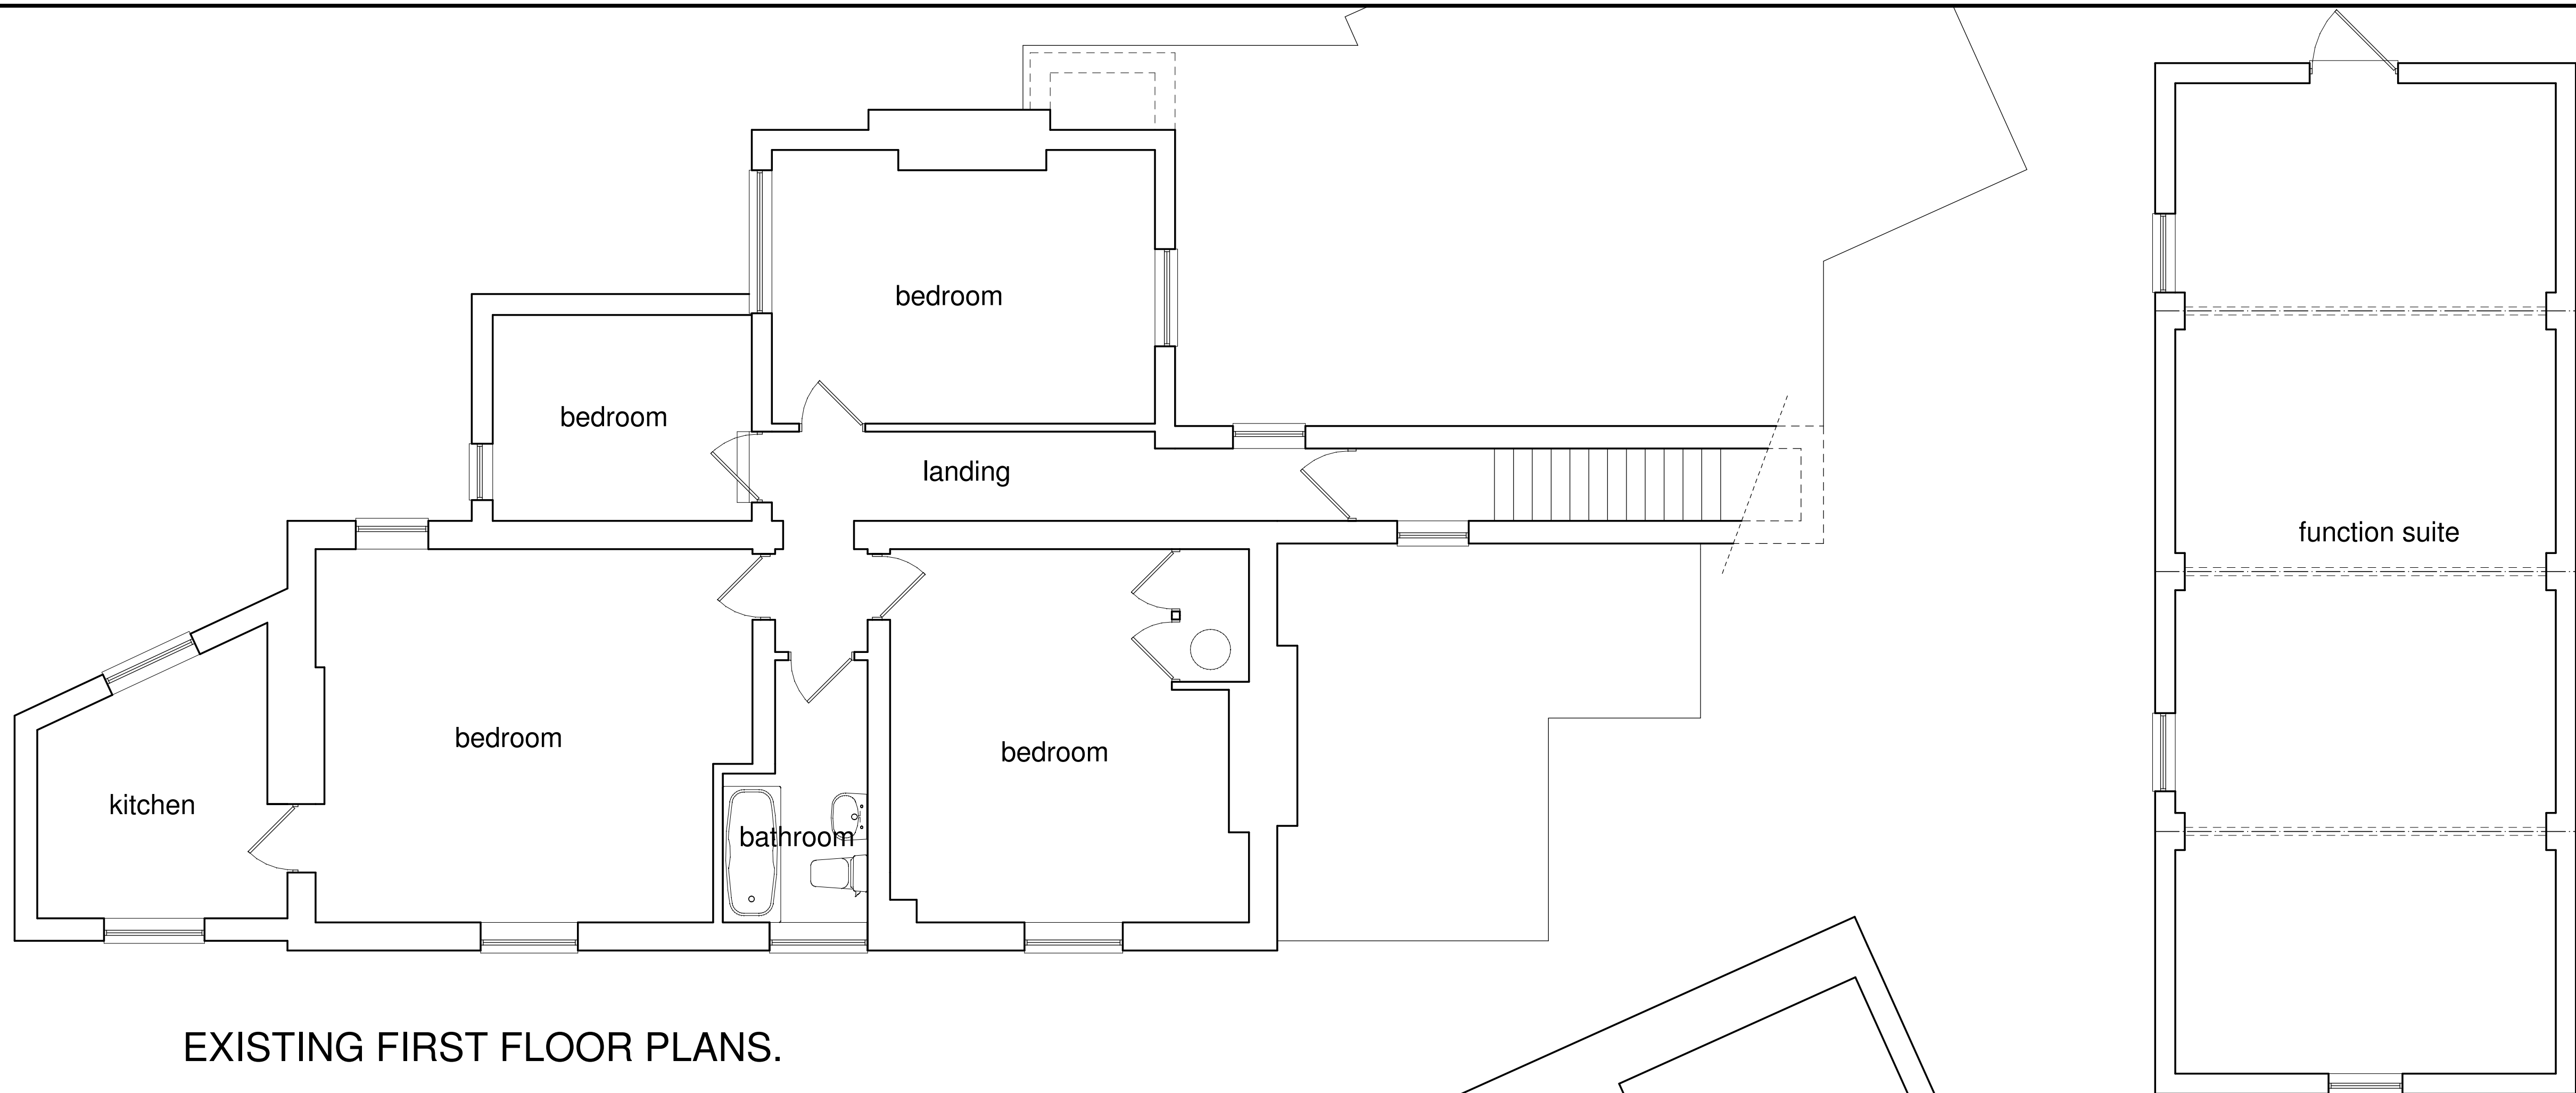

EXISTING FIRST FLOOR PLANS.

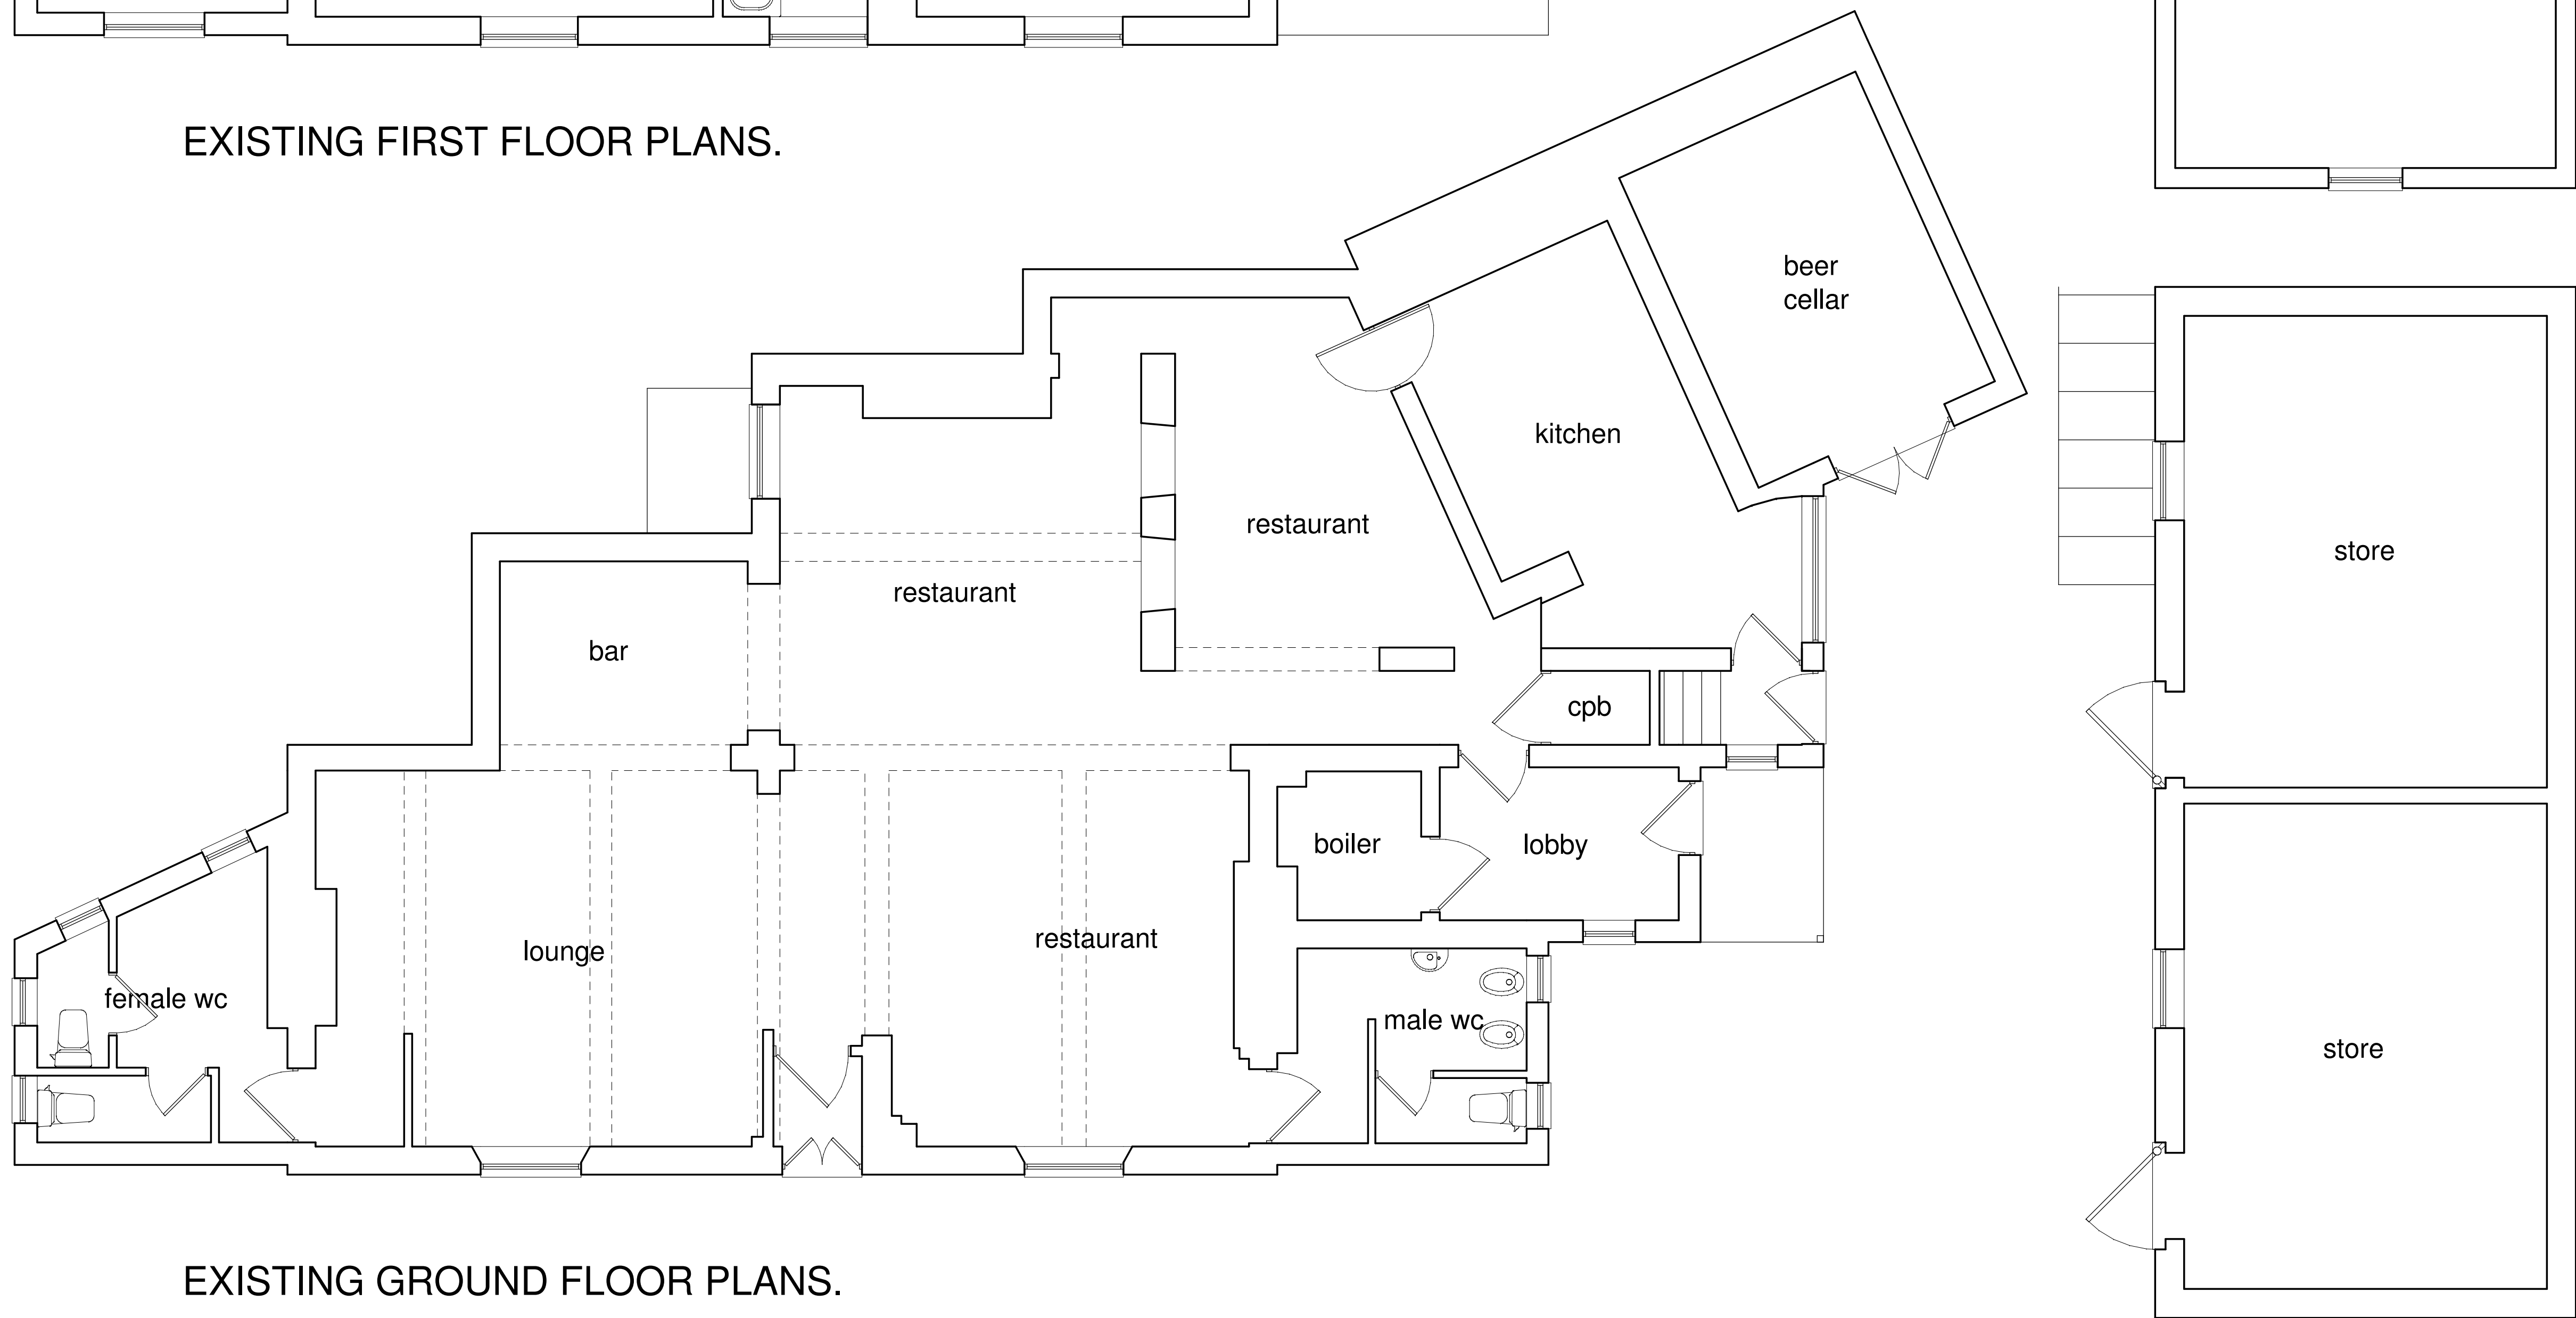

EXISTING GROUND FLOOR PLANS.

Project.		PROPOSED CONVERSION OF PUBLIC HOUSE TO DWELLINGS at THE GREDINGTON ARMS, HOLT ROAD, WREXHAM, LL13 9SD.	
Client.		Mr. D. Hughes-Whilding.	
Title.		FLOOR PLANS - SURVEYED AS EXISTING.	
Drawing No.		10097.01.dsj	
Date.	Jan 2014.	Scale.	1:50@A1.
D.S. Jones & Co.			
Architectural & Planning Consultants. The Cottage, 11, Salisbury Road, Wrexham, LL13 7AS. Tel : 01978 469662 / 07880 874522. E : dsjonesandco@live.co.uk			