


Green Street

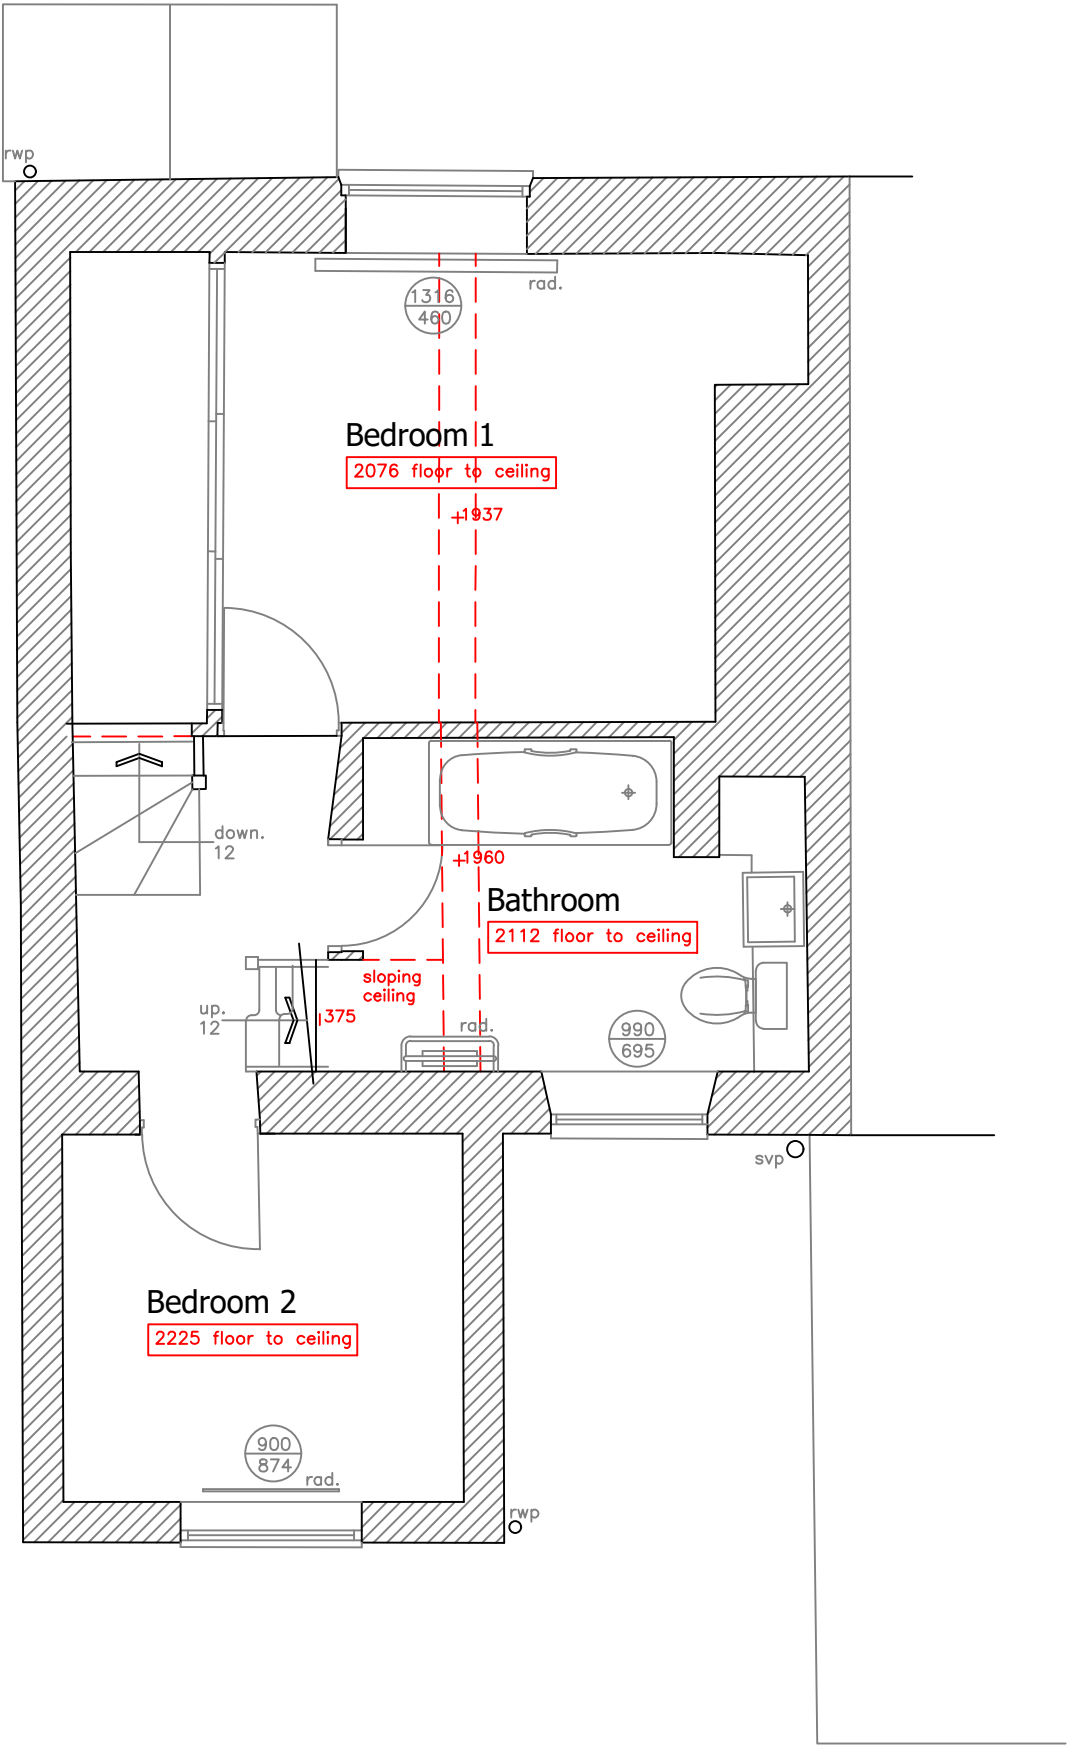

The Cottage, Green St. Holt for Sara Kagan  
Existing First Floor plan

Drawing no.:

Scale: 1:50 @ A3

Chris Carr Architect

Pear Tree Cottage, Duke Street, Saughton, Mold, CH7 6EJ  
01352 758 164

20232 S 02

Date: 12 02 2020

