





Front Elevation 1:100

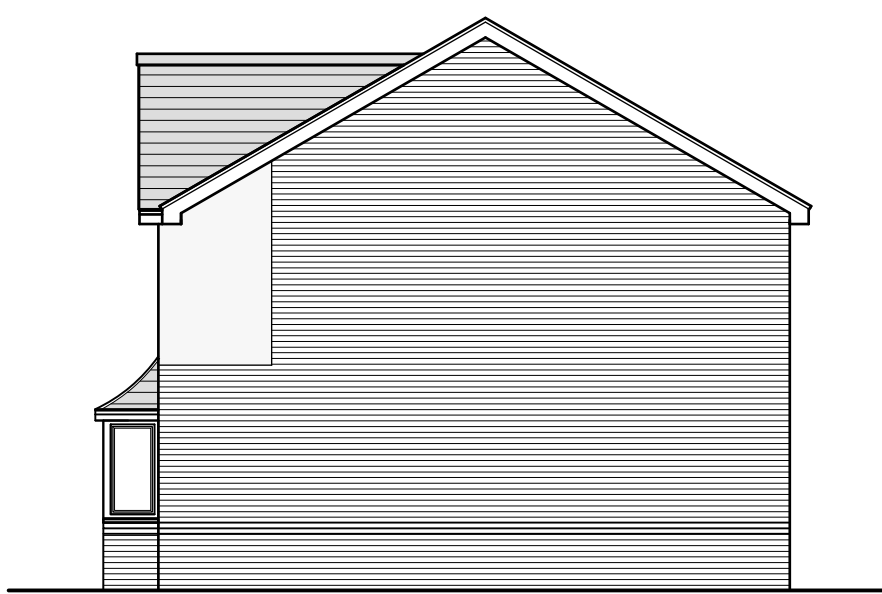

Side Elevation 1:100



Rear Elevation 1:100

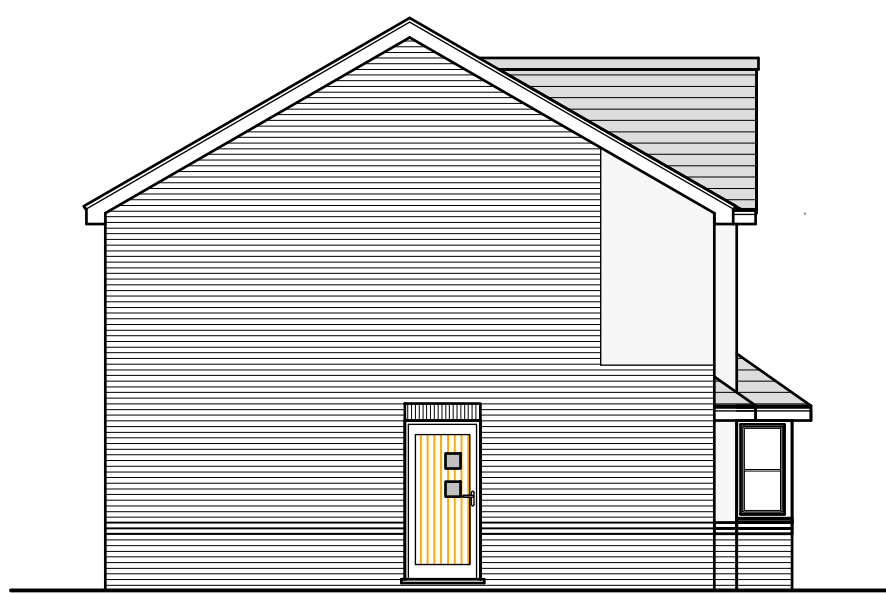

Side Elevation 1:100


External Facing Materials
 External walls are to comprise facing brick and render to Local Authority approval laid stretcher bond in a natural toned mortar. Brickwork to be pointed to give a weather struck finish.

Roofing Materials
 Roof coverings are to be Slate grey interlocking concrete roofing tile to Local Authority approval.


All windows are to comprise sealed double glazed units set in white uPVC frames. En-suite and bathroom windows are to be fitted with obscured glass.

All fascias and soffits are to comprise white uPVC to match windows.

Rainwater to be collected in 100mm diameter half round uPVC guttering and 65mm diameter uPVC downpipes, to discharge to soakaways located in garden.

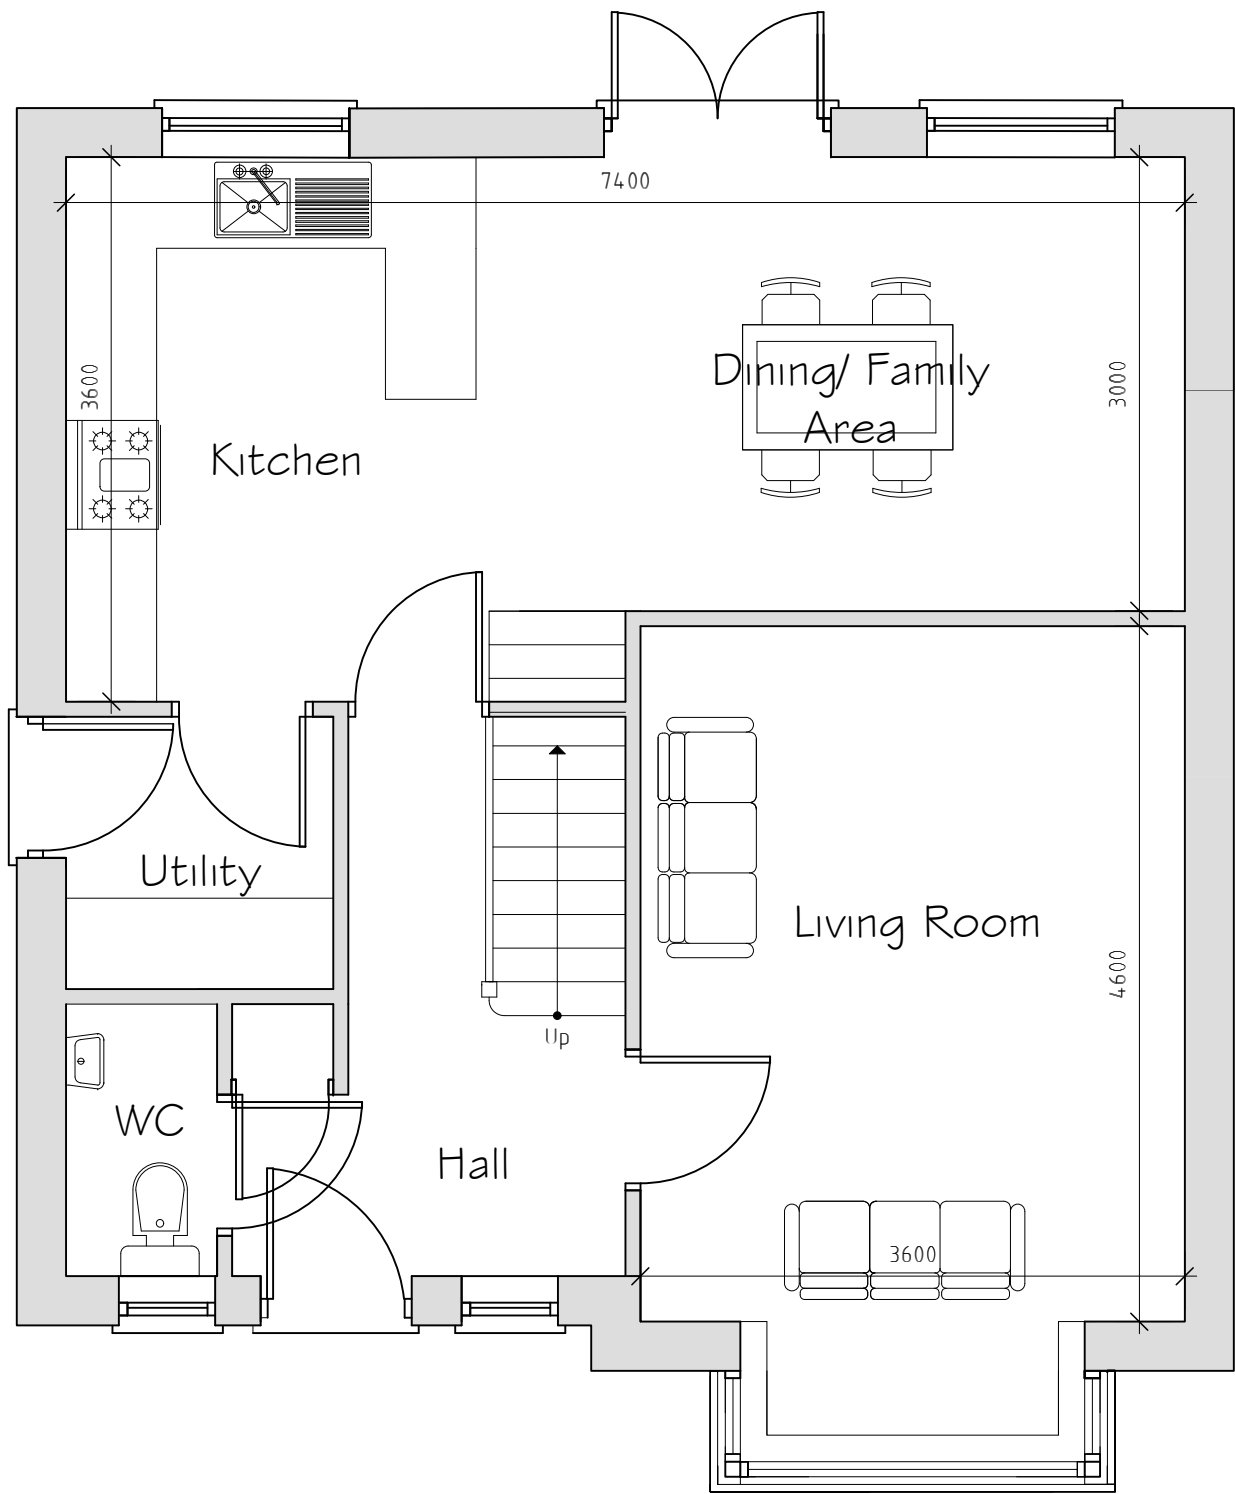

Ground Floor Plan 1:50

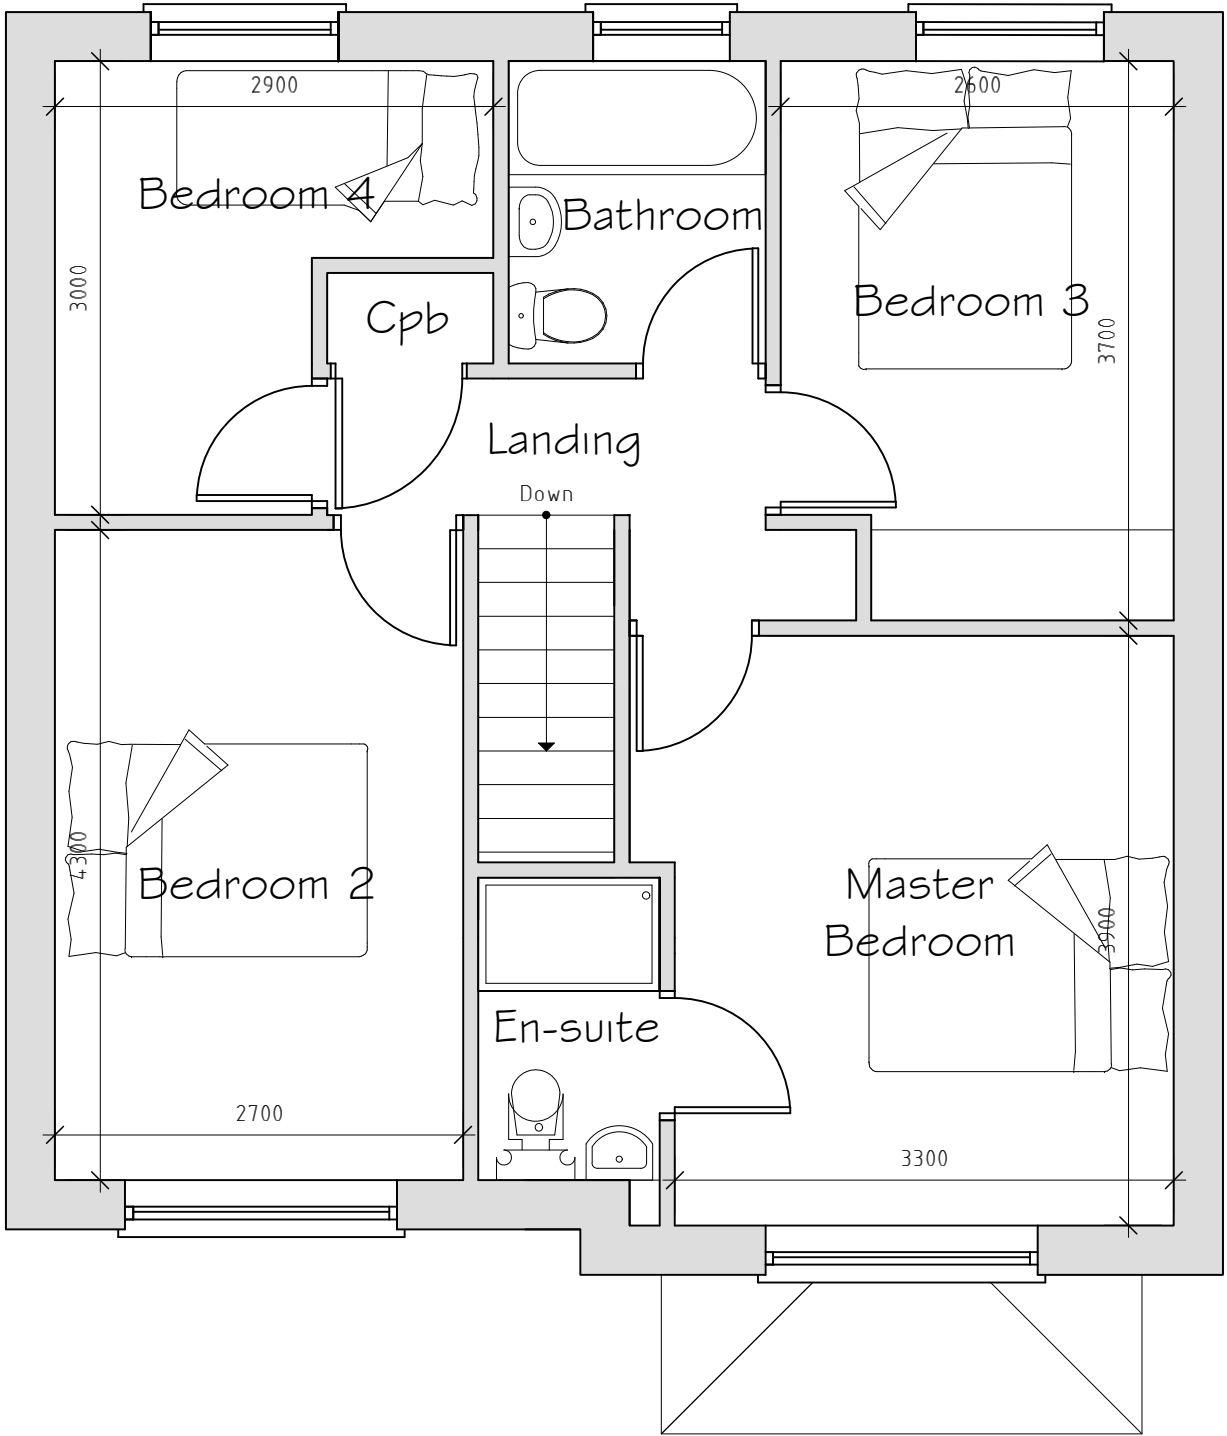

First Floor Plan 1:50

Rev	Date	Detail	Initial

Project: Proposed residential development at Willow Cottage, Ruabon, Wrexham. LL14 6LE.	
Title: Planning: Plot 6	Scale: (A2) 1:50 & 1:100

Drawn By: J Felgate	Date: Sept 2020
Drawing No: G080/008	Sheet: 1 of 1

Office 3K4,
Redwither Business Tower,
Wrexham. LL13 9XT
Tel: 01978 356500
www.blueprintarchitectural.com
© copyright all rights reserved

RHUDDLAN

Total floor area to be constructed
 113.15 sq m/ 1217 sq ft