




Front Elevation
1 : 50

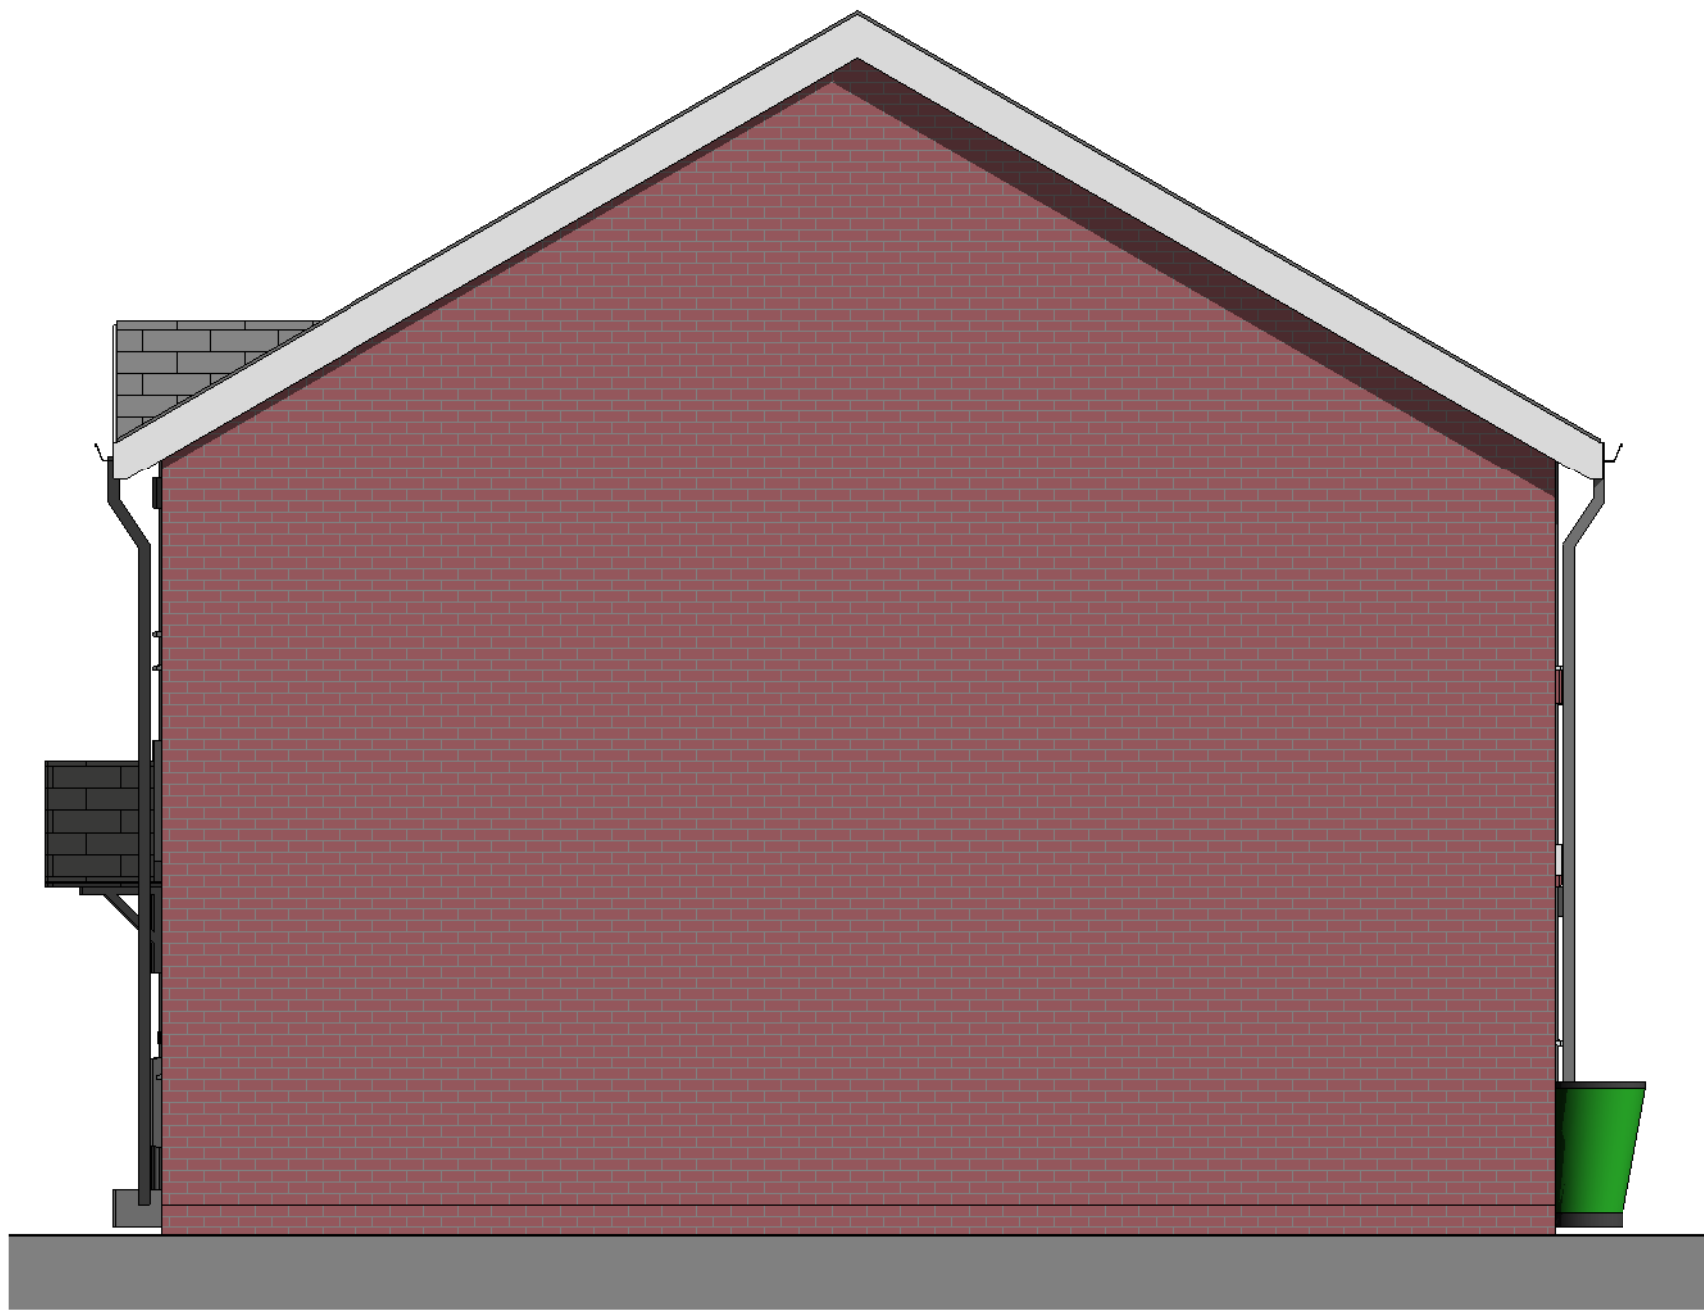

Side Elevation
1 : 50



Rear Elevation
1 : 50

- General Notes
- 1. Contractor to verify all dimensions and check level datums on site
 - 2. All of the designs are the sole property of TACP Architects Ltd and may not be used without their written agreement
 - 3. All prints, specifications and their copyright are the property of TACP Architects Ltd
 - 4. Do not scale off drawings
 - 5. All dimensions shall be checked on site before commencement of shop drawings, manufacture and all discrepancies must be reported to TACP Architects Ltd

Revisions					
Rev	Date	Description	By	Check	
A	06/05/20	Pitch of dormer amended to match remainder of units	MR	KA	

Consultants

Client

Wales & West Housing



Project Title

Heol Berwyn Cefn Mawr

Drawing Title

2B/4P Terrace Elevations

Scale	Date	Drawn By	Checked By	Office
1 : 50@A1	18/02/20	ACR	MG	Wrexham

Job Number	Project•Originator•Zone•Level•Type•Role•Number	Revision
19030	HBCM-TACP- XX- ZZ- DR- A- 203	A

TACP Architects Ltd
Pembroke House
Ellice Way, Wrexham Technology Park,
Wrexham, LL13 7YT
01978 291161

admin@tacparchitects.co.uk
www.tacparchitects.co.uk


Architecture • Interior Design • Healthcare Planning • Conservation • Masterplanning • Sustainable Design