



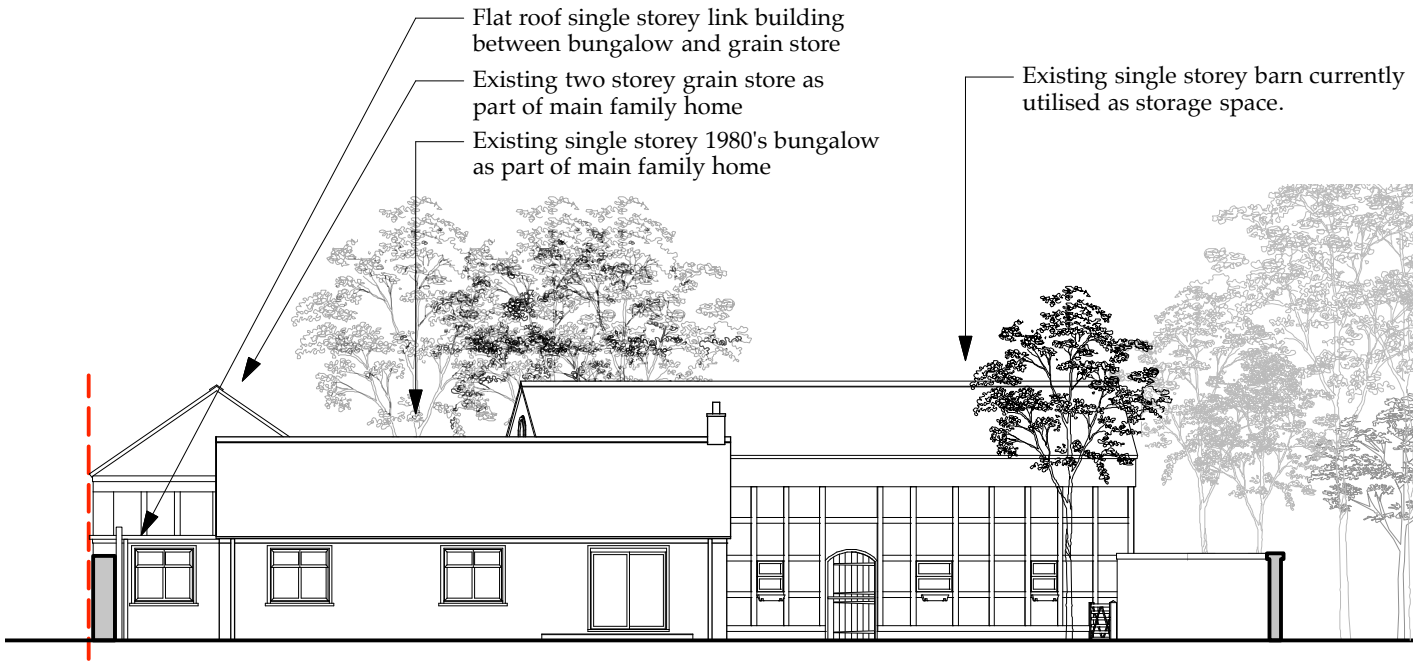

3. WEST ELEVATION (House) 1:200

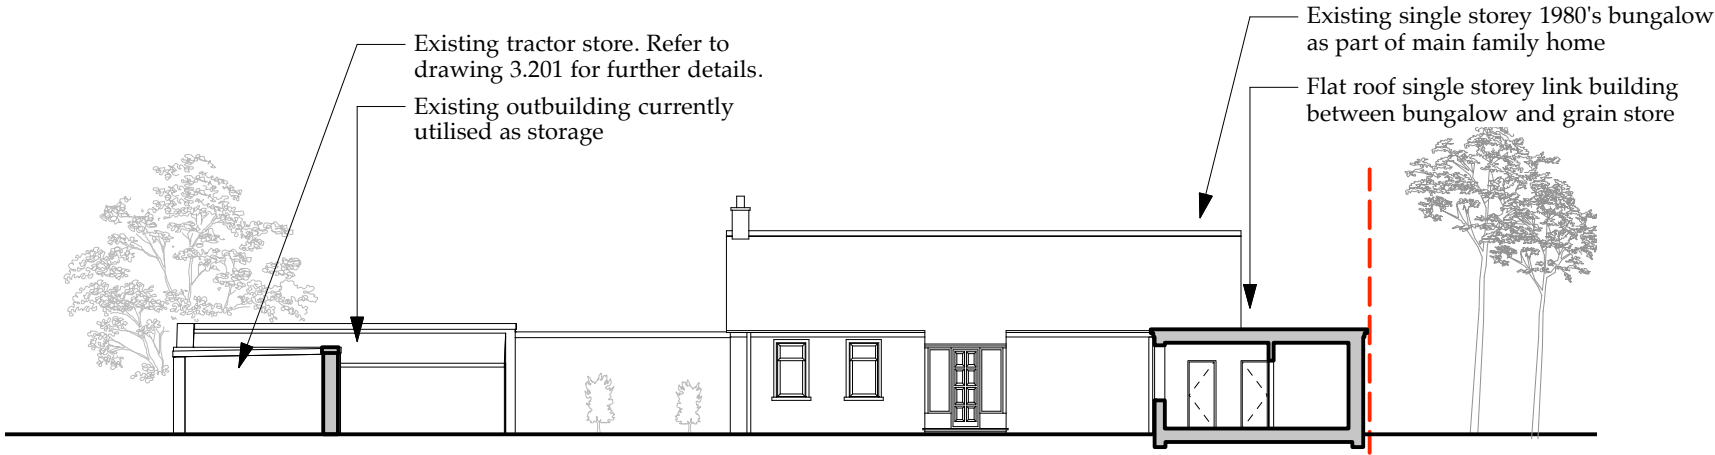

4. EAST ELEVATION (House) 1:200




TREVALYN WOOD, ROSSETT - 373

ARCHITECTURAL EMPORIUM Ltd
EMAIL: mail@architectural-emporium.co.uk
WEB: www.architectural-emporium.co.uk
ADDRESS: 13 Hope St, Liverpool, L1 9BQ
PHONE: +44 (0)151 363 0000

0 1 2 5 10

KEY PLAN

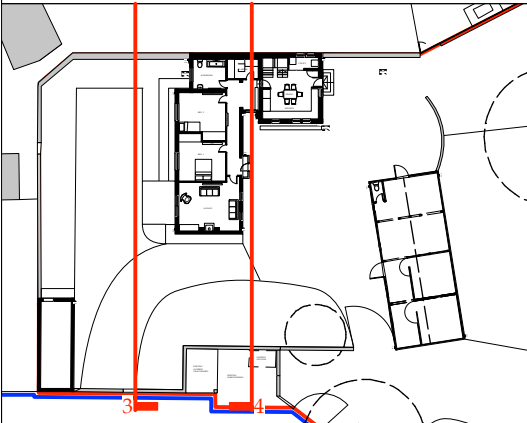

Rev A: 14.05.20
Revised planning submission

FOR: PLANNING
CHECKED BY: TW | DRAWN BY: MS
SCALE: 1:150
PAPER SIZE: A3
JOB: TREVALYN WOOD, ROSSETT NO. 373

0.105_Rev_A
FIRST ISSUE: 26.09.19
EXISTING ELEVATIONS_02