


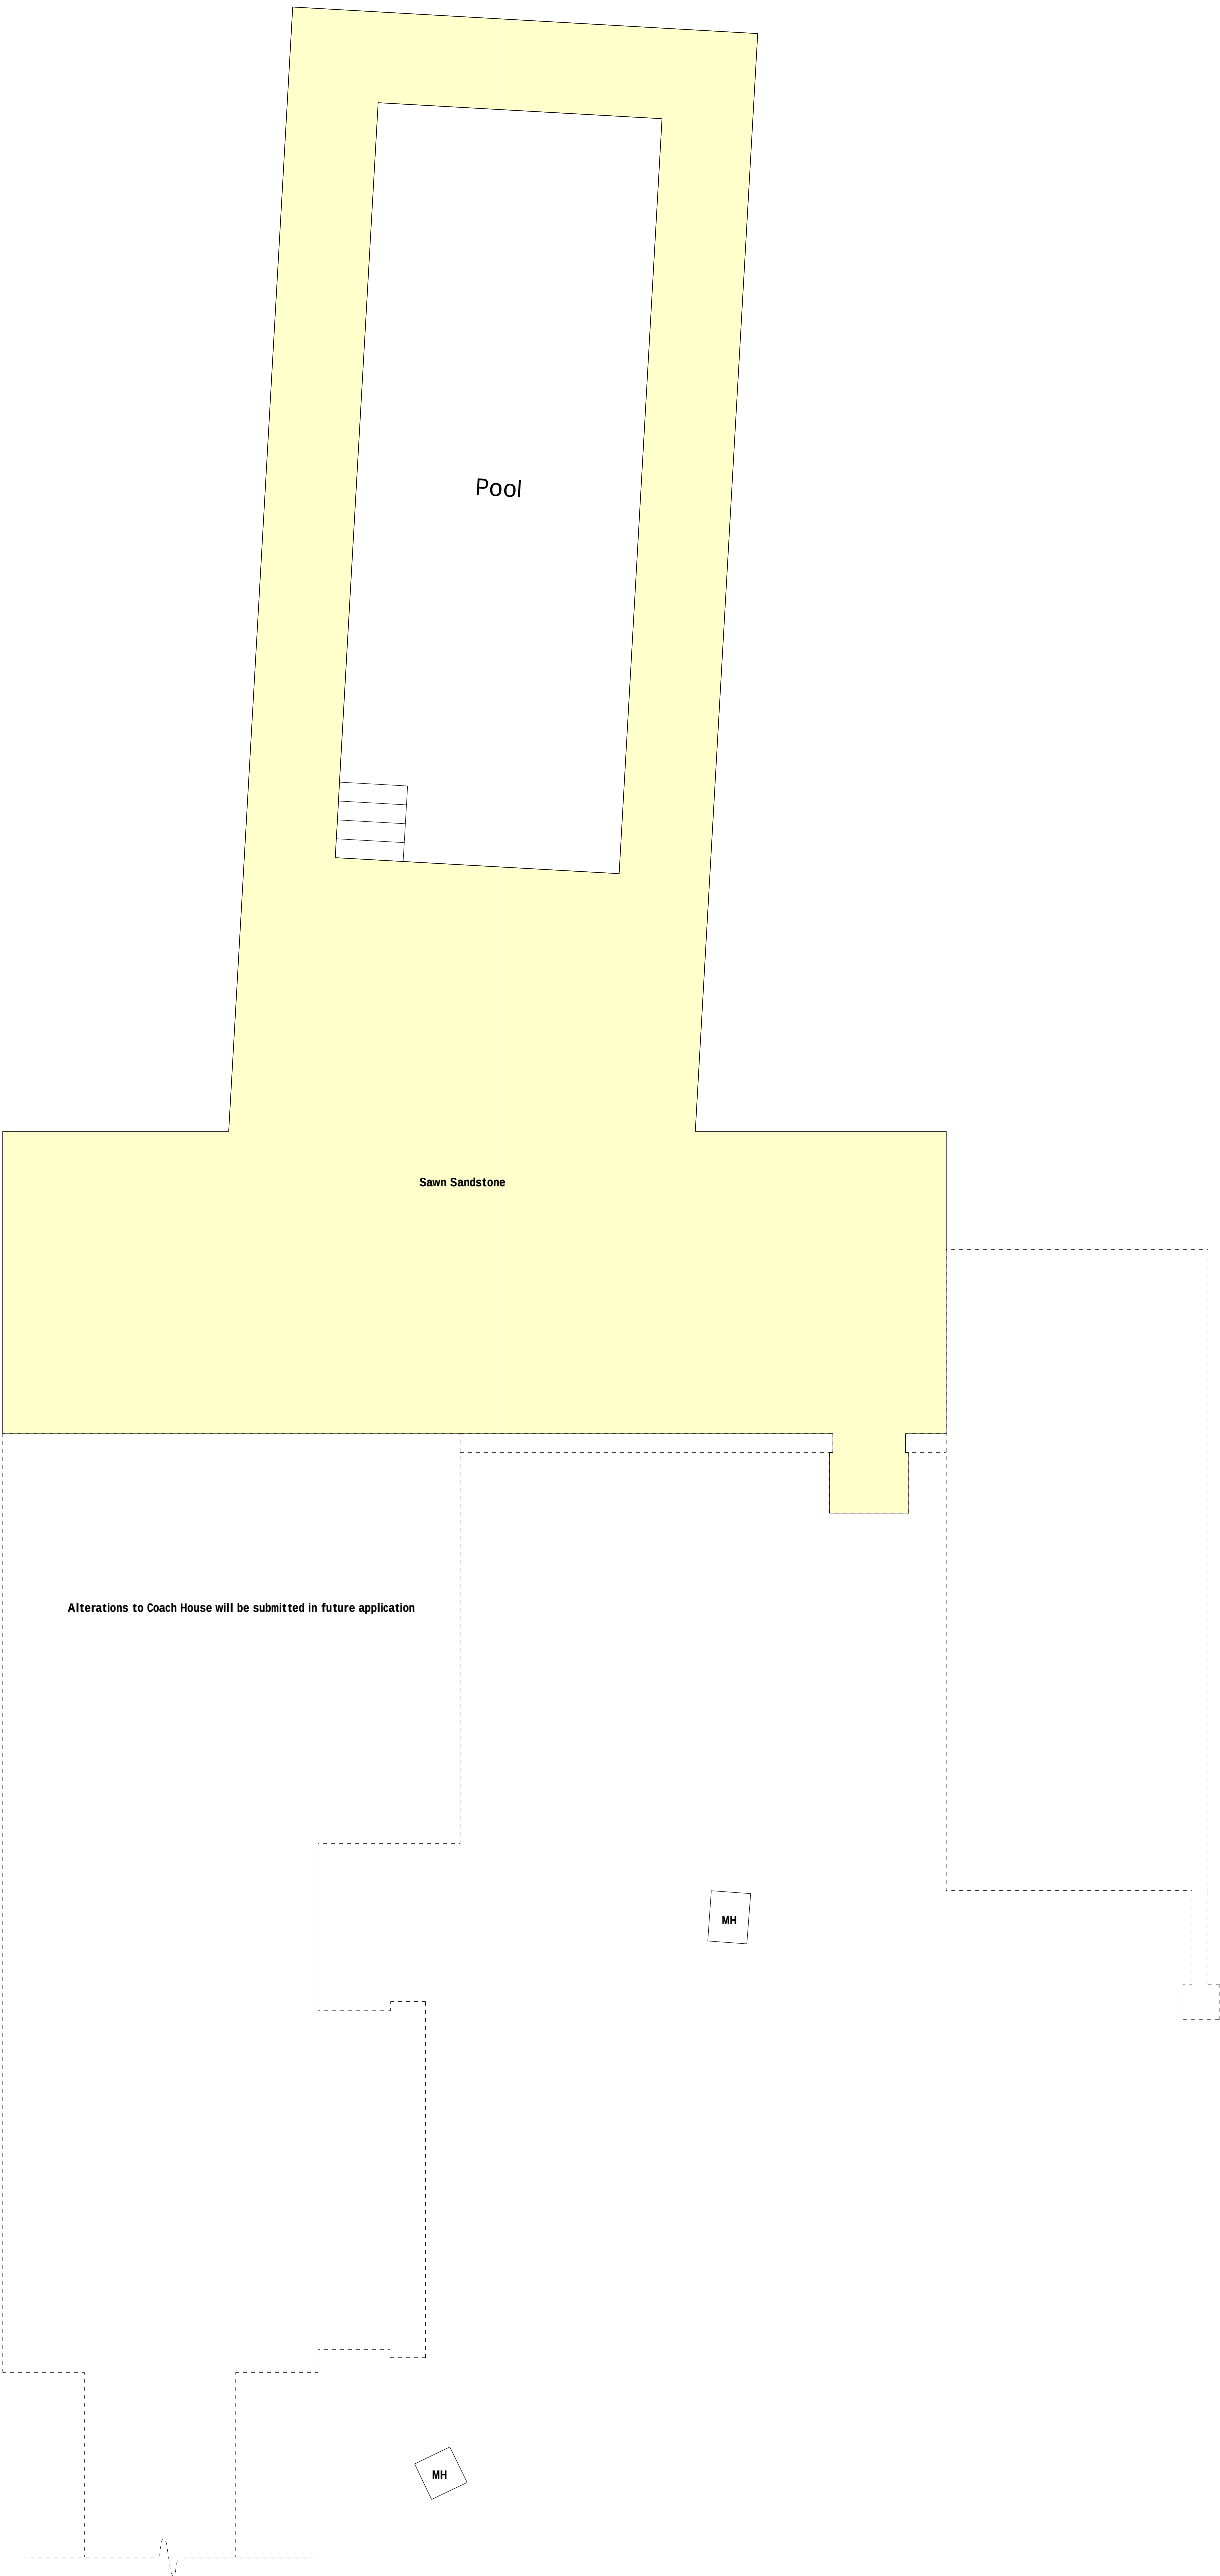

Ground Floor Plan1:50

A	08/20	Note Amends	D.J.F.
Rev	Date	Detail	Initial

Project: Proposed Alterations to,
The Stone House,
Llay Road,
Burton, Rossett,
Wrexham, LL12 0HS

Title: Planning Pool	Scale: (A1) 1:50 & 1:100
-------------------------	--------------------------------

Drawn By: J Felgate	Date: Aug 2020
------------------------	-------------------

Drawing No: K031/005	Sheet: 1 of 1
-------------------------	------------------

Office 3K4,
Redwither Business Tower,
Wrexham, LL13 9XT
Tel: 01978 356500
www.blueprintarchitectural.com
© copyright all rights reserved

Pool to have a tiled finish to client's discretion and Local Authority approval.

Hardstanding areas surrounding pool to be sawn sandstone to client's discretion.