



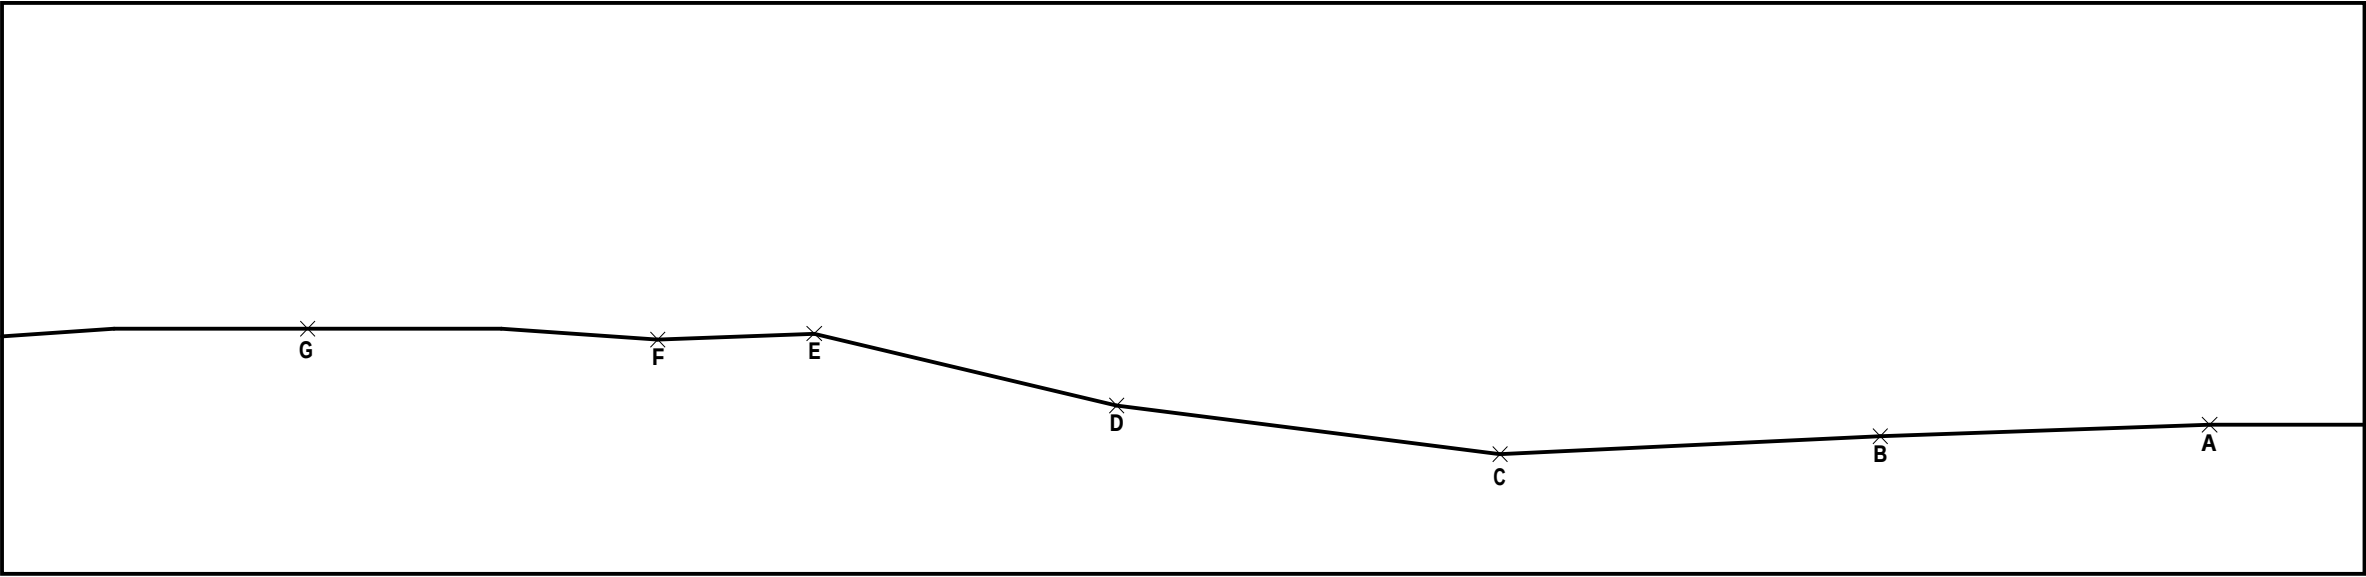

Section Z-Z 1:100


Point	Level
A	10.000
B	9.848
C	9.610
D	10.252
E	11.203
F	11.128
G	11.268

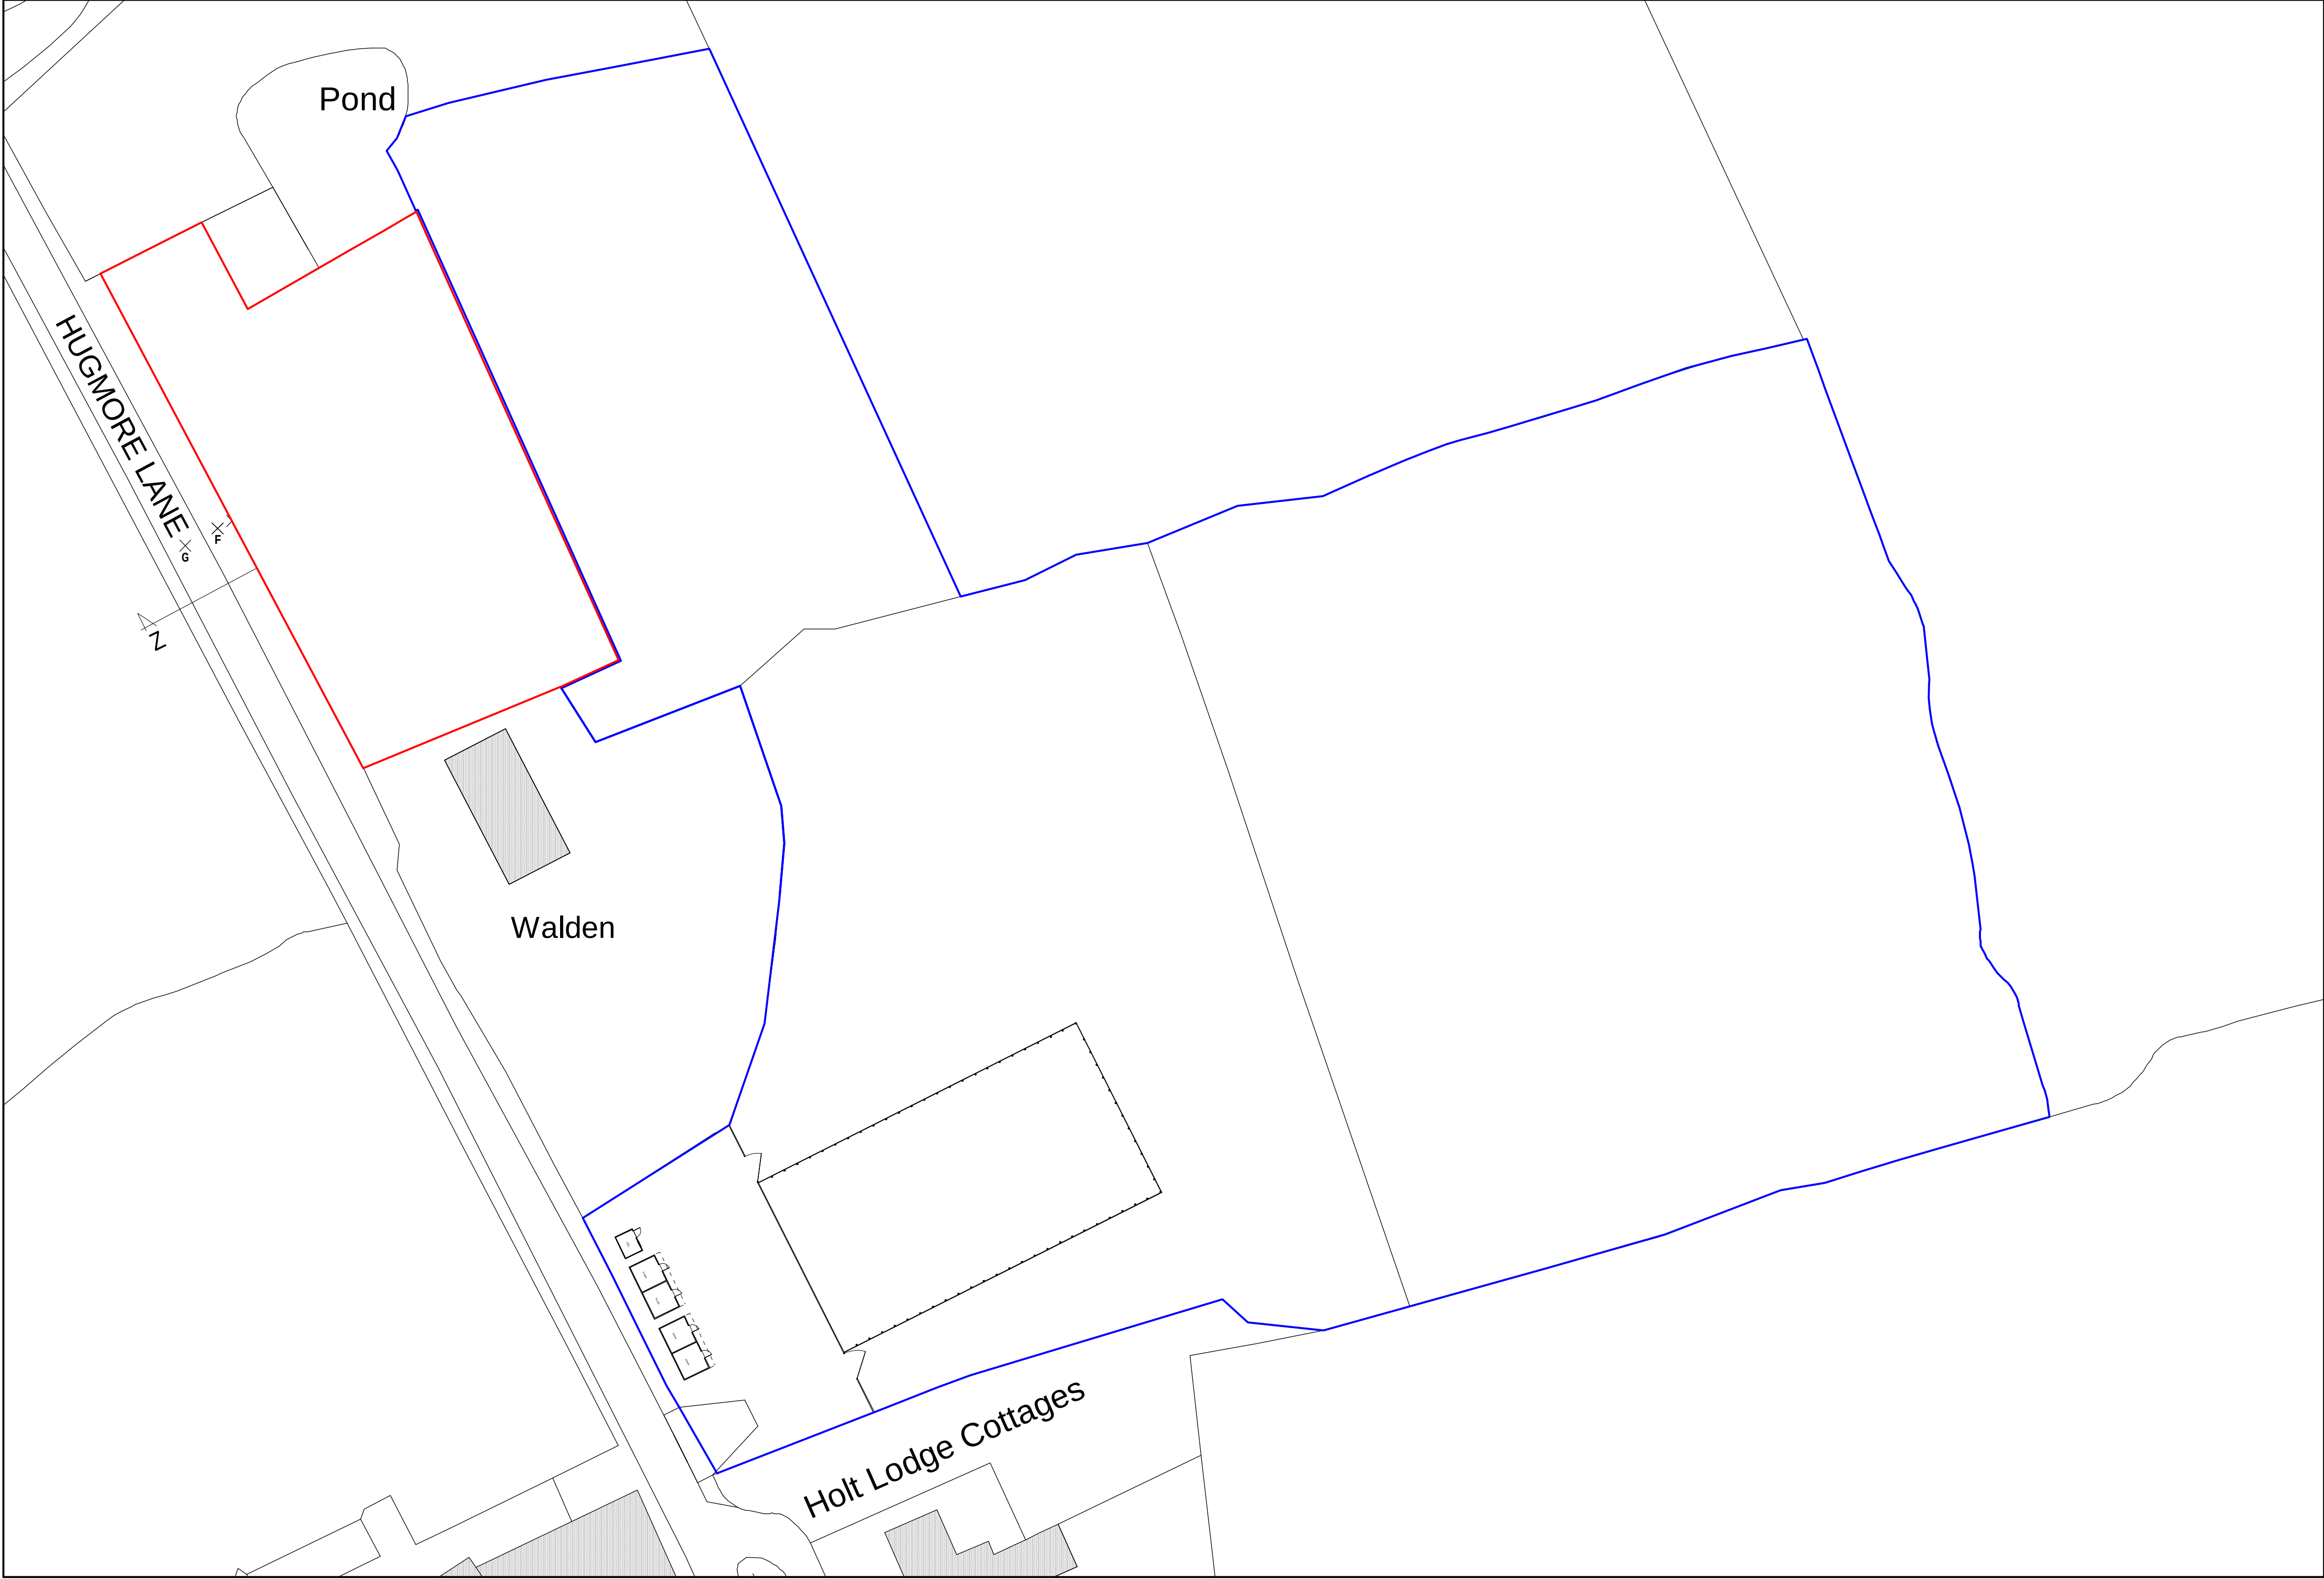

Site Plan 1:500



Location Plan 1:1250

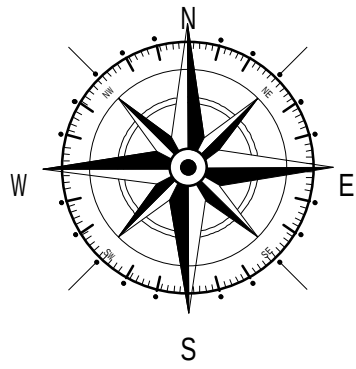

Key

- Surrounding Buildings
- Proposed Site
- Land Owned By Client

Rev	Date	Detail	Initial

Project:
Proposed residential development on Land at Hugmore Lane, Wrexham, LL13 9YE

Title: Existing: Site & Location Plan & Section
Scale: (A1) 1:100, 1:500 & 1:1250

Drawn By: E.M.Jackson
Date: March 2020

Drawing No: P132/001
Sheet: 1 of 1

blueprint
architectural services

LABC partner

Office 3K4,
Redwither Business Tower,
Wrexham. LL13 9XT
Tel: 01978 356500
www.blueprintarchitectural.com
© copyright all rights reserved