





Site Plan 1:200

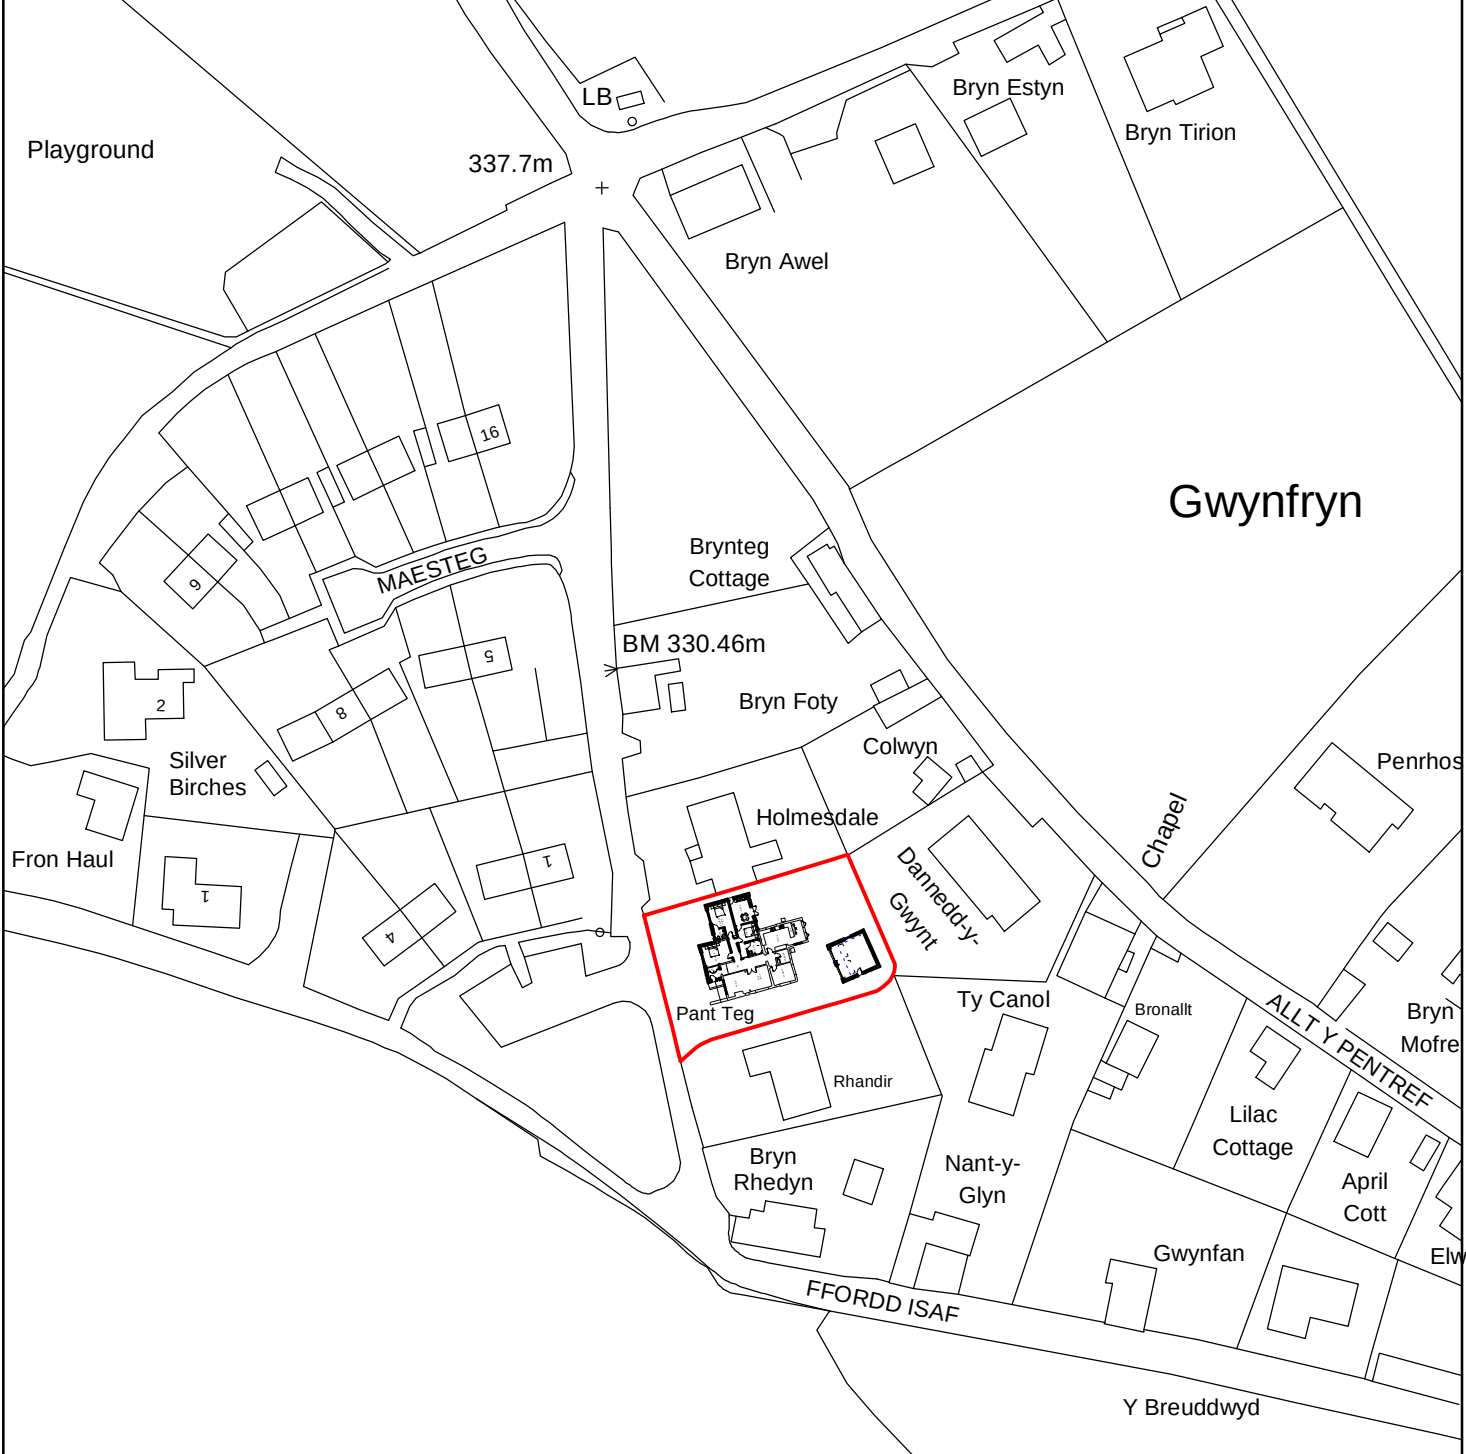

Location Plan 1:1250

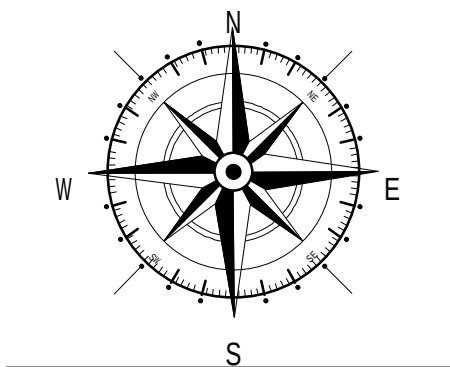

Key	
	Surrounding Buildings
	Application Site

Rev	Date	Detail	Initial
C	09/20	Amends	D.J.F.
B	09/20	Amends	D.J.F.
A	08/20	Amends	D.J.F.

Project:	
Proposed Alterations at Pant Teg, Ffordd Isaf, Gwynfryn, LL11 5TS	
Title: Planning Site & Location Plan	Scale: (A2) 1:200 & 1:1250

Drawn By: J Felgate	Date: July 2020
Drawing No: B143/004	Sheet: 1 of 1



Redwither Business Centre,
Redwither Business Park,
Wrexham. LL13 9XR
Tel: 01978 356500
www.blueprintarchitectural.com