



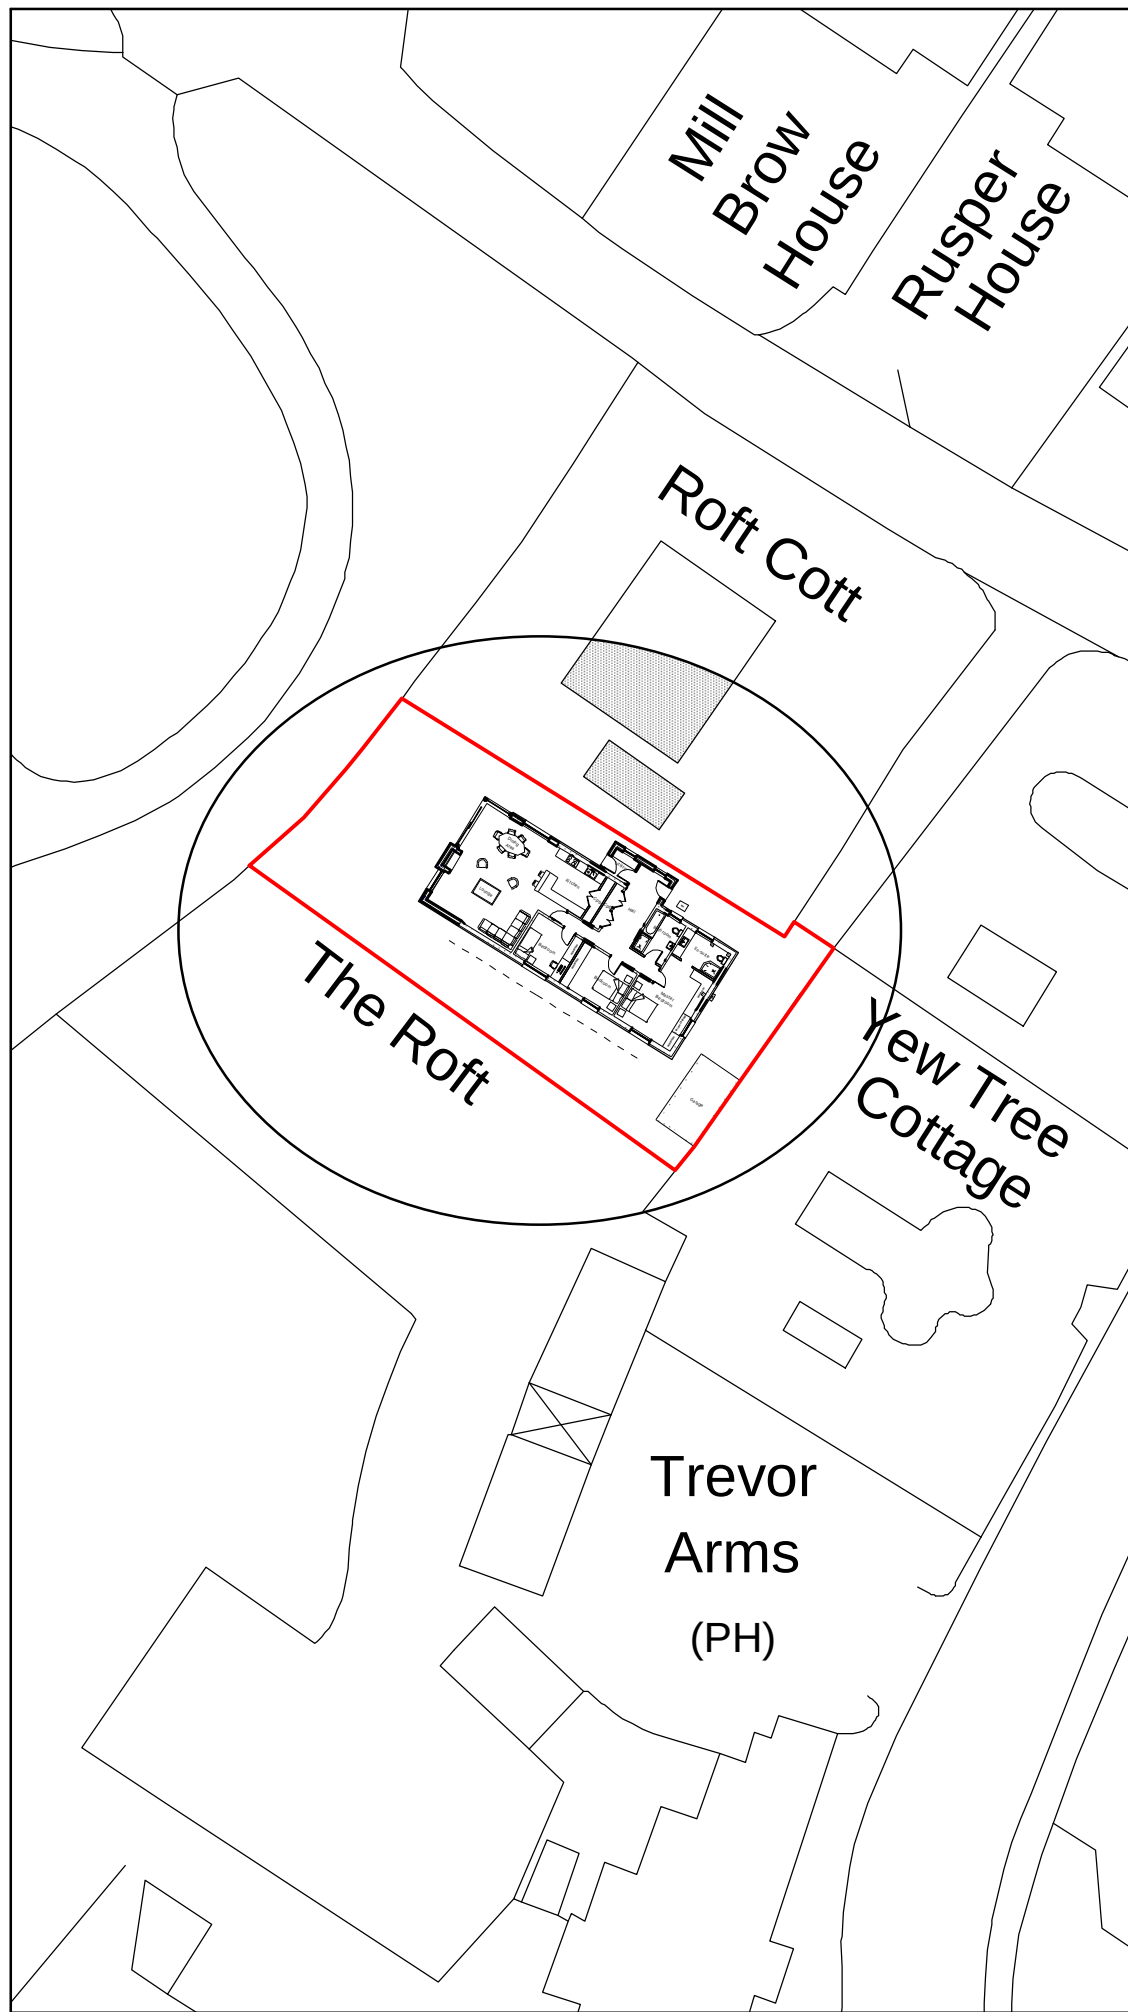

Site Plan 1:500

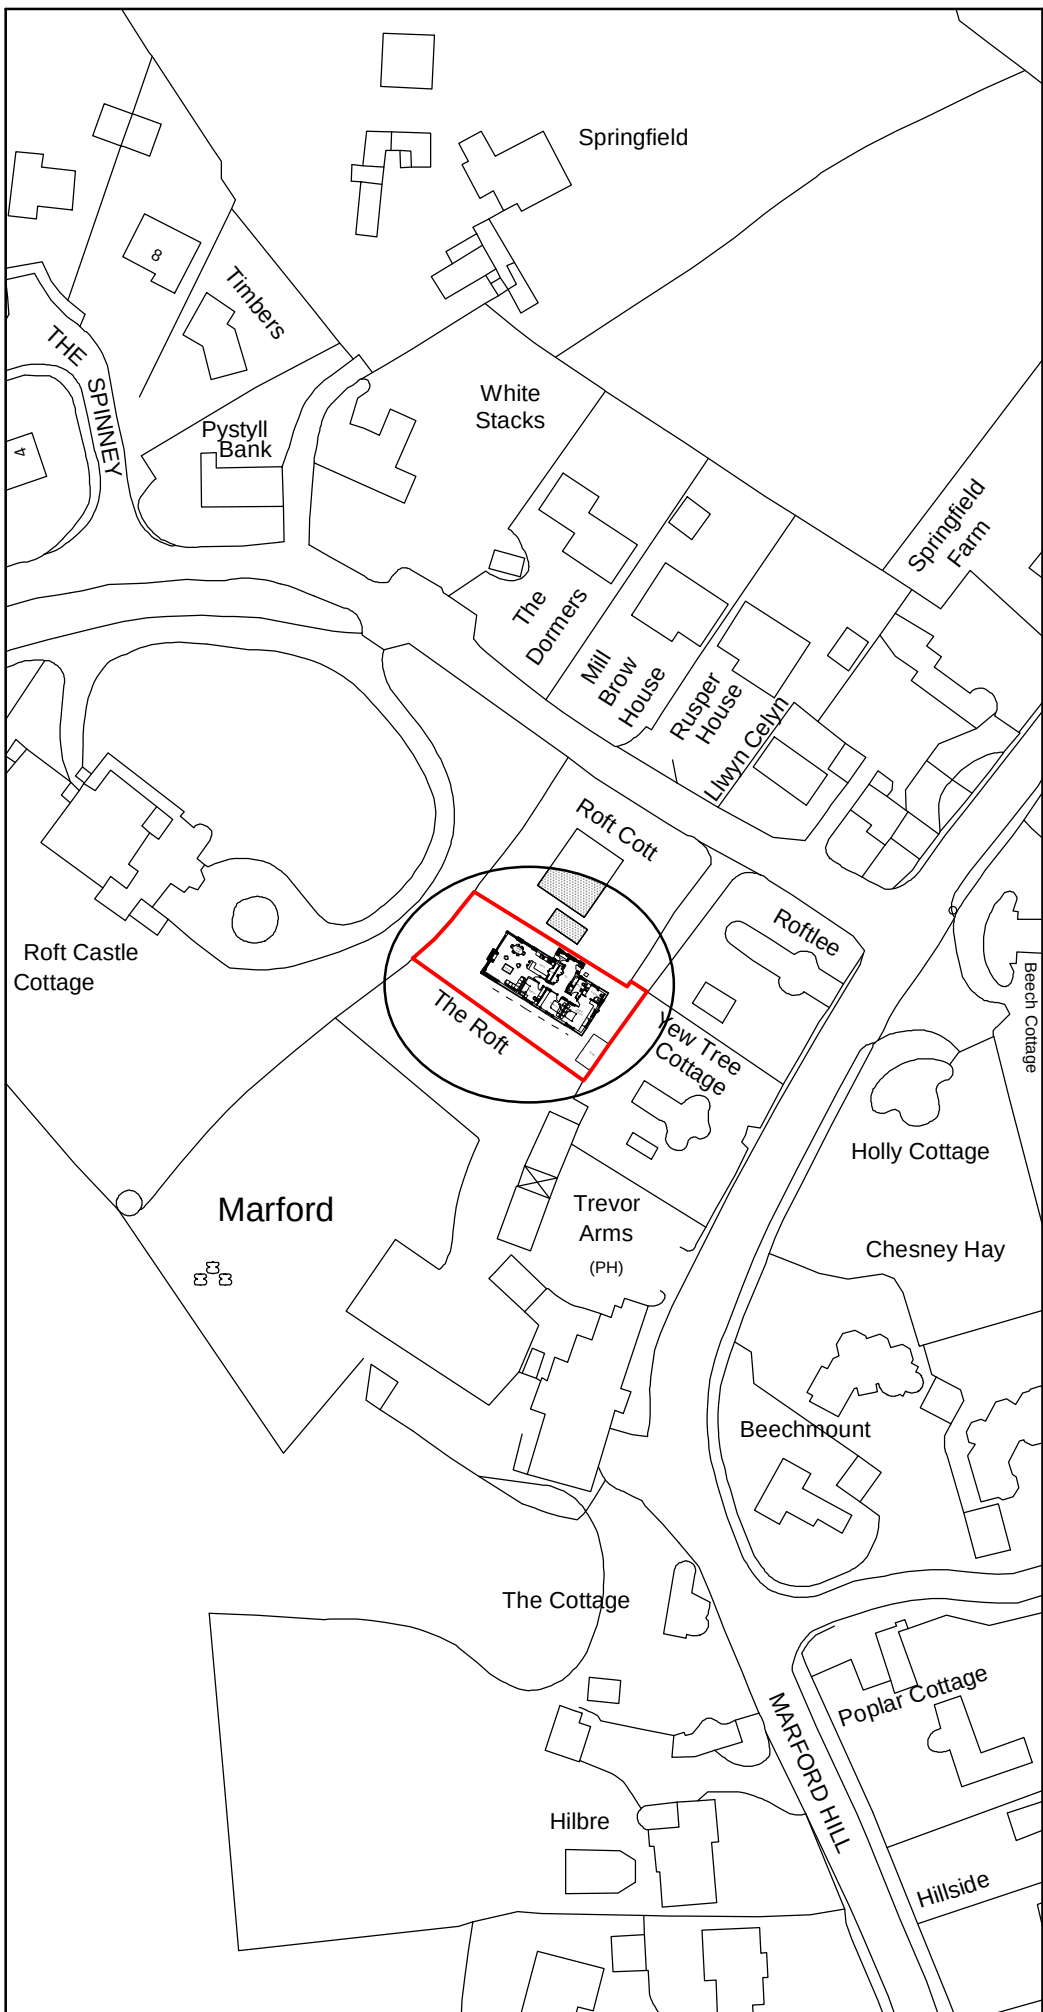


Location Plan 1:1250

Key

 Surrounding Buildings

 Proposed Site

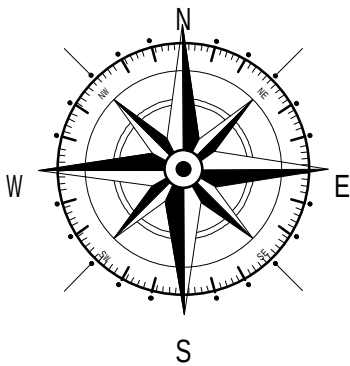

A	08/19	Design Amends	D.J.F.
Rev	Date	Detail	Initial

Project:

**Proposed Alterations at,
The Roft,
Springfield Lane,
Marford, Wrexham, LL12 8TF**

Title:	Scale: (A3)
Planning: Site & Location Plan	1:500 & 1:1250

Drawn By:	Date:
J Felgate	June 2019
Drawing No:	Sheet:
L077/005	1 of 1

blueprint
architectural services

 **partner LABC**

Office 3K4,
Redwither Business Tower,
Wrexham. LL13 9XT
Tel: 01978 356500
www.blueprintarchitectural.com
© copyright all rights reserved