





Front Elevation
1 : 50

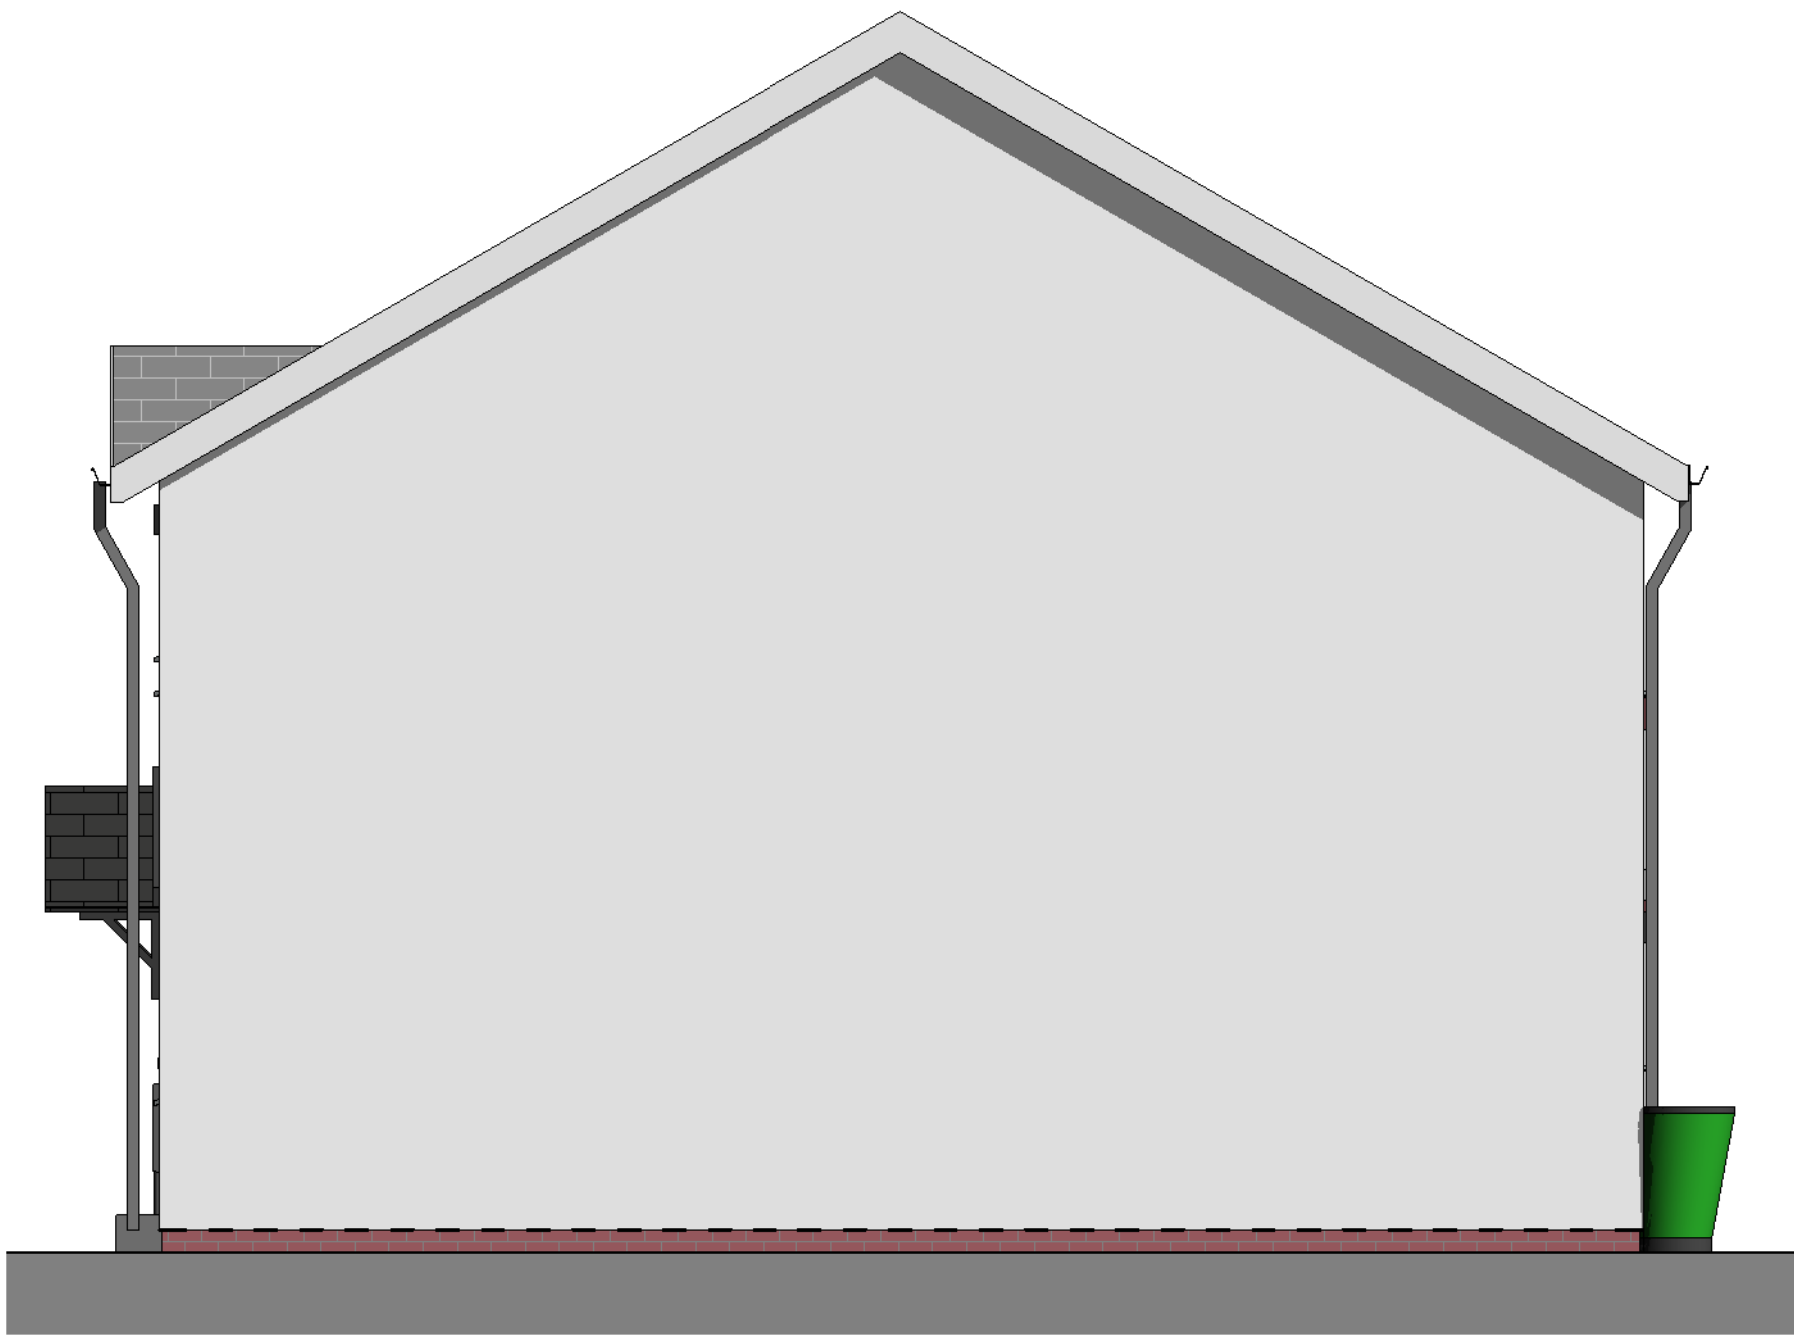

Side Elevation
1 : 50



Rear Elevation
1 : 50

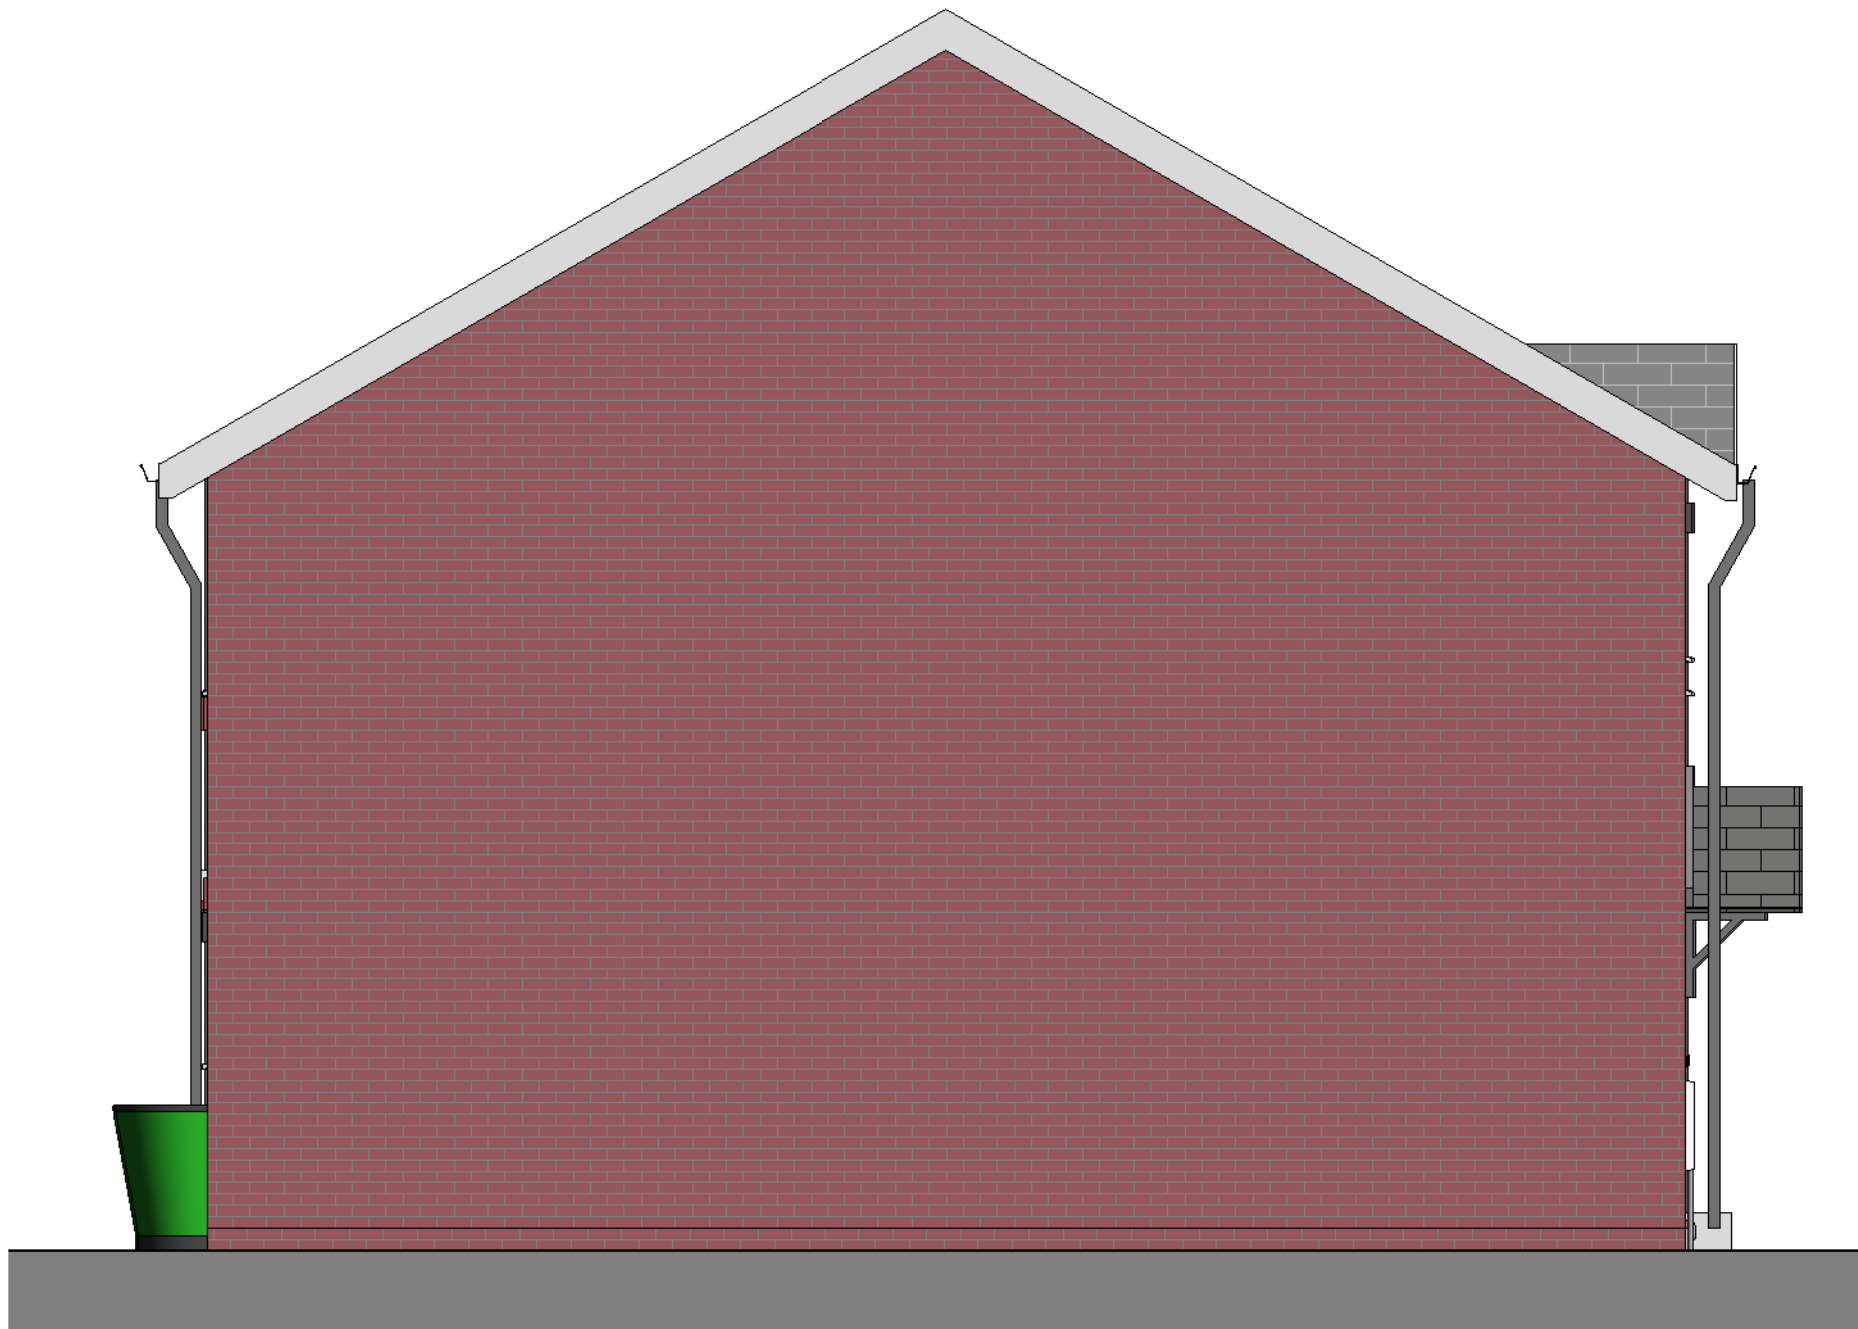

Side Elevation
1 : 50

- General Notes
1. Contractor to verify all dimensions and check level datums on site
 2. All of the designs are the sole property of TACP Architects Ltd and may not be used without their written agreement
 3. All prints, specifications and their copyright are the property of TACP Architects Ltd
 4. Do not scale off drawings
 5. All dimensions shall be checked on site before commencement of shop drawings, manufacture and all discrepancies must be reported to TACP Architects Ltd

Revisions					
Rev	Date	Description	By	Check	
A	06/05/20	Pitch of dormer amended to match remainder of units			

Consultants

Client

Wales & West Housing



Project Title
Heol Berwyn Cefn Mawr

Drawing Title
3B/5P Semi Elevations

Scale	Date	Drawn By	Checked By	Office
1 : 50@A1	18/02/20	ACR	MG	Wrexham

Job Number	Project	Originator	Zone	Level	Type	Role	Number	Revision
19030	HBCM-TACP-	XX-	ZZ-	DR-	A-	204		A

TACP Architects Ltd
Pembroke House
Ellice Way, Wrexham Technology Park,
Wrexham, LL13 7YT
01978 291161
admin@tacparchitects.co.uk
www.tacparchitects.co.uk


Architecture • Interior Design • Healthcare Planning • Conservation • Masterplanning • Sustainable Design