



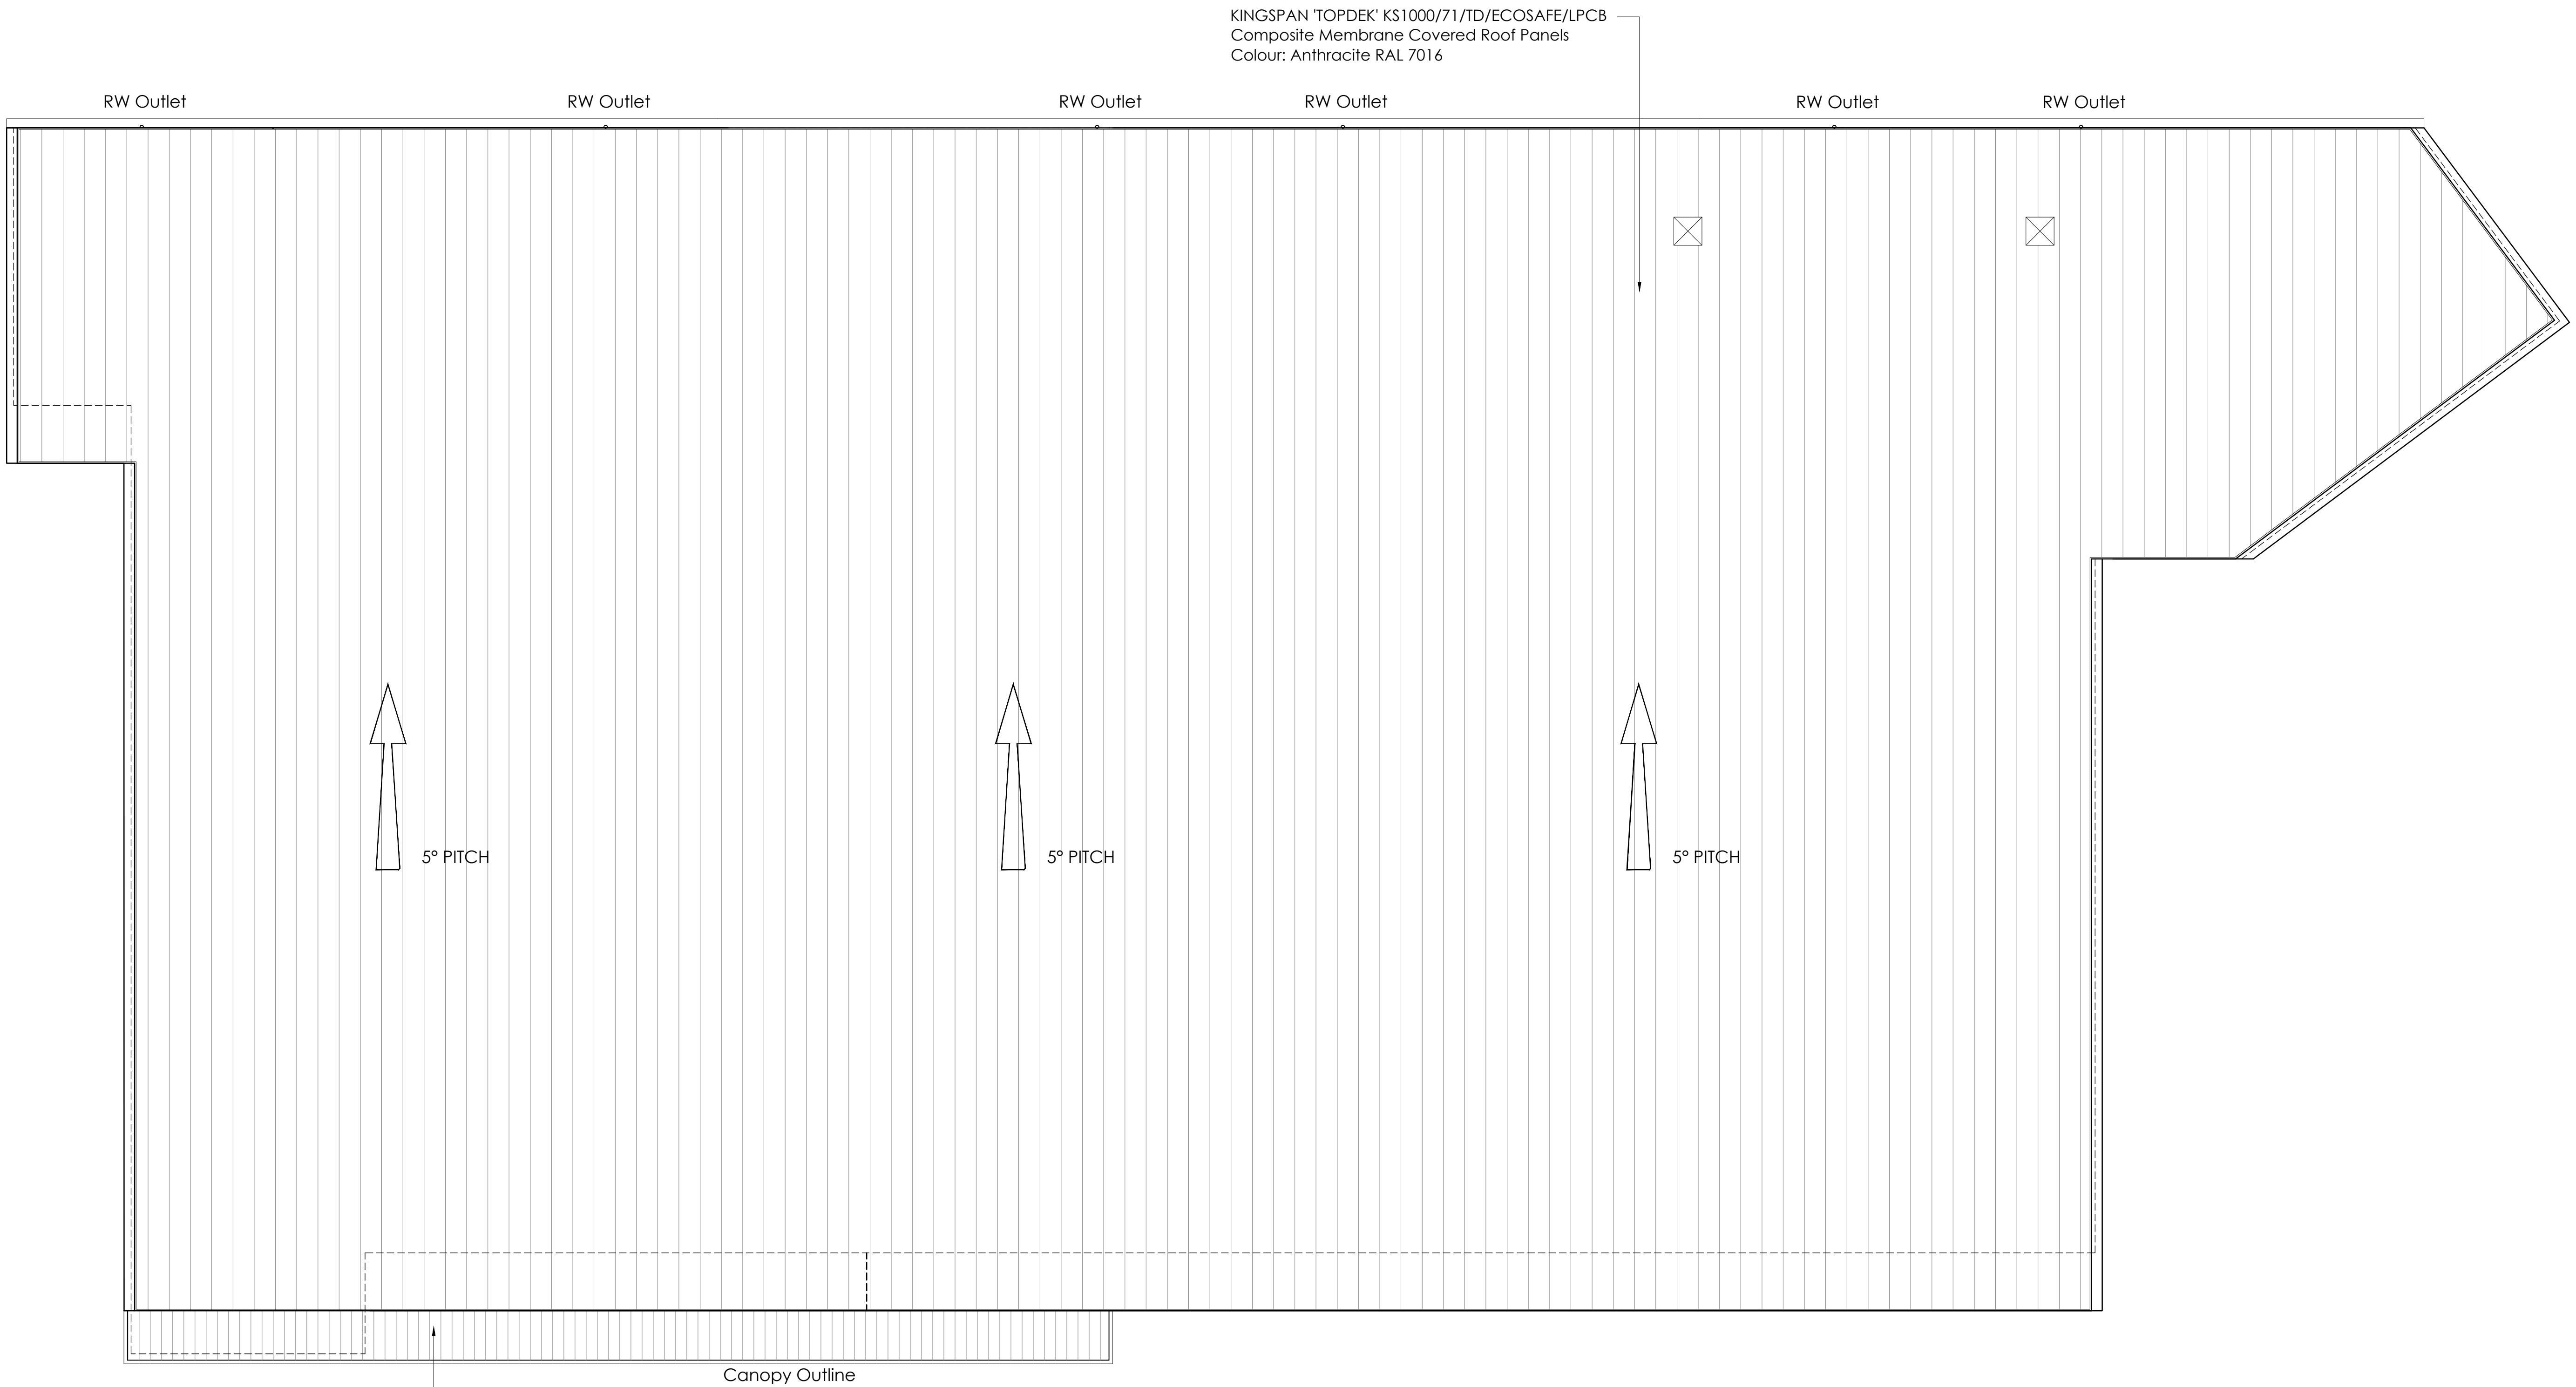

Uniclad 32/1000/rx0.7mm Plastisol
Coated Steel Single Skin Sheet.
Colour: Goosewing Grey.

Canopy Outline

Proposed Roof Plan
Scale 1:100 @ A1

 

CAD file reference J:\2636NESW - Straight Mile, Llay\17.0 DWG & I.S\100 Series Planning

This drawing is copyright and may not be reproduced in whole or part without written authority. Do not scale off this drawing.

Project Title	PROPOSED DEVELOPMENT		
	GRESFORD ROAD		
	LLAY		
Client	ALDI STORES LTD.		
Status	PLANNING		
Scale	1:100	Drawing Size	A1
Date	SEPT 2020	Drawn By	MS
		Checked	MS



Drawing Title	PROPOSED ROOF PLAN	
Job-Dwg No	2636NESW-125	Rev -
☐ 2 St. Johns North, Wakefield, WF1 3QA t. 01924 291800		
☒ Carvers Warehouse, 77 Dale Street, Manchester, M1 2HG t. 0161 2386555		
☐ The Old Rectory, 79 High Street, Newport Pagnell, MK16 8AB t. 01908 211577		
☐ 101 London Road, Reading, RG1 5BY t. 0118 9507700		
☐ 10 Green Court, 51 Christophers Place, London, W1U 1JJ t. 0207 4091215		

