


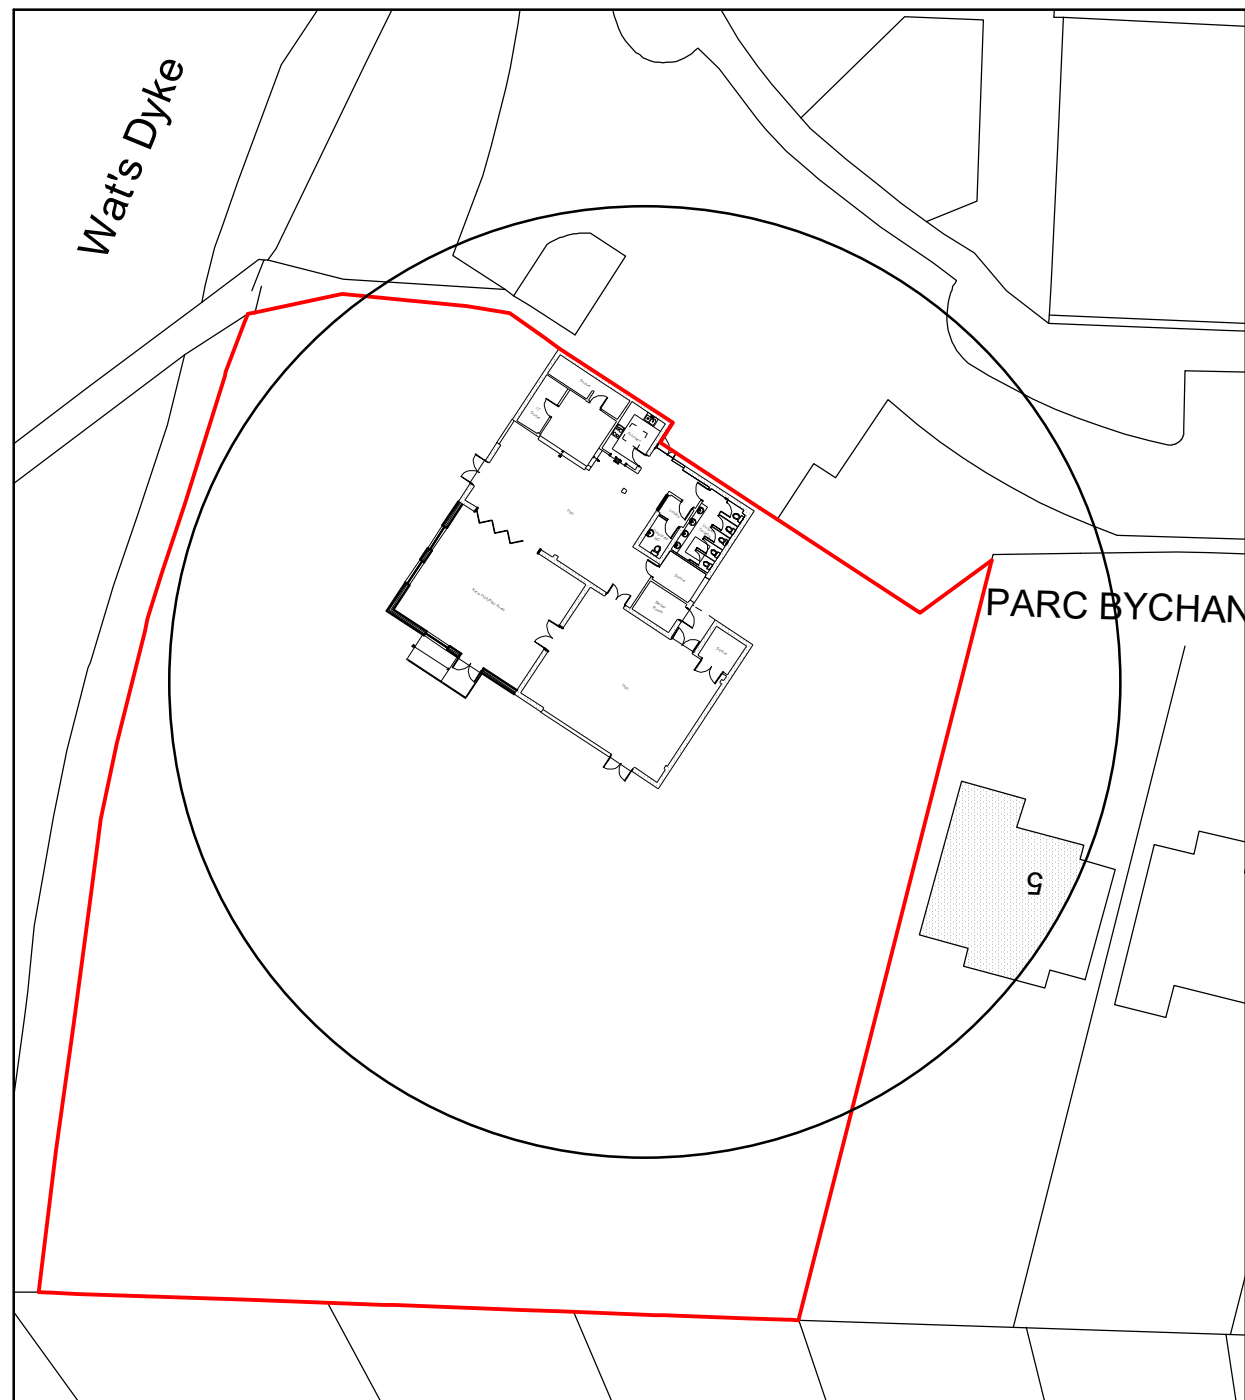


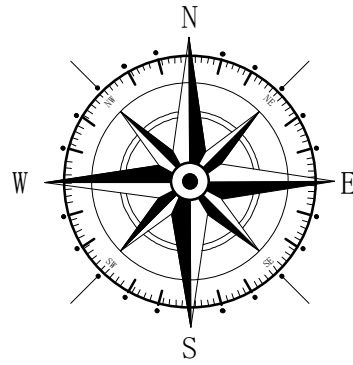

Site Plan 1:500

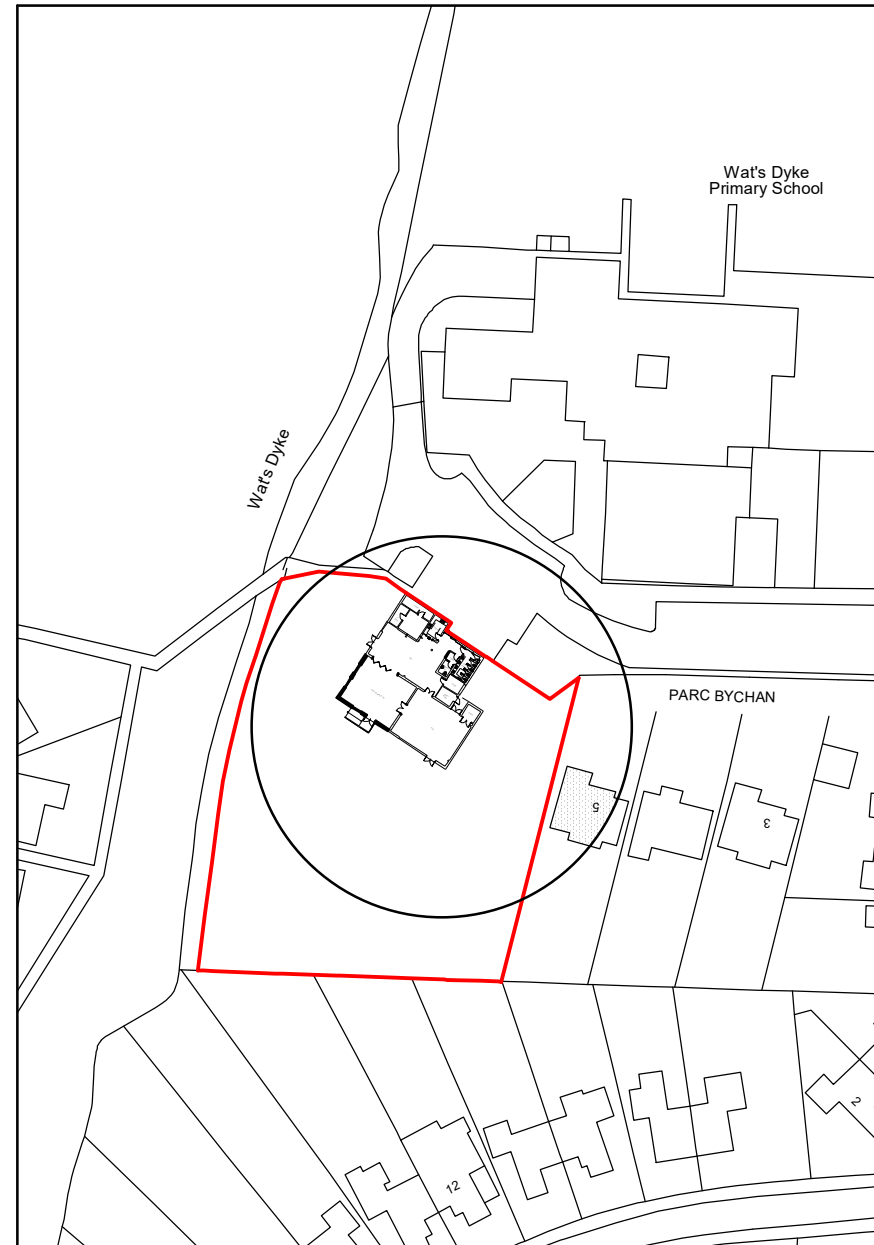

Location Plan 1:1250

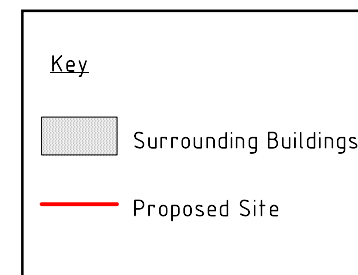

Rev	Date	Detail	Initial

Project:
Proposed alterations at
Garden Village Youth Club,
Garden Village, Wrexham.
LL11 2TE

Title: Planning: Site & Location Plan	Scale: (A3) 1:500 & 1:1250
---	----------------------------------

Drawn By: J Felgate	Date: Sep 2020
------------------------	-------------------

Drawing No: M077/006	Sheet: 1 of 1
-------------------------	------------------

blueprint
architectural services



Office 3K4,
Redwither Business Tower,
Wrexham. LL13 9XT
Tel: 01978 356500
www.blueprintarchitectural.com