
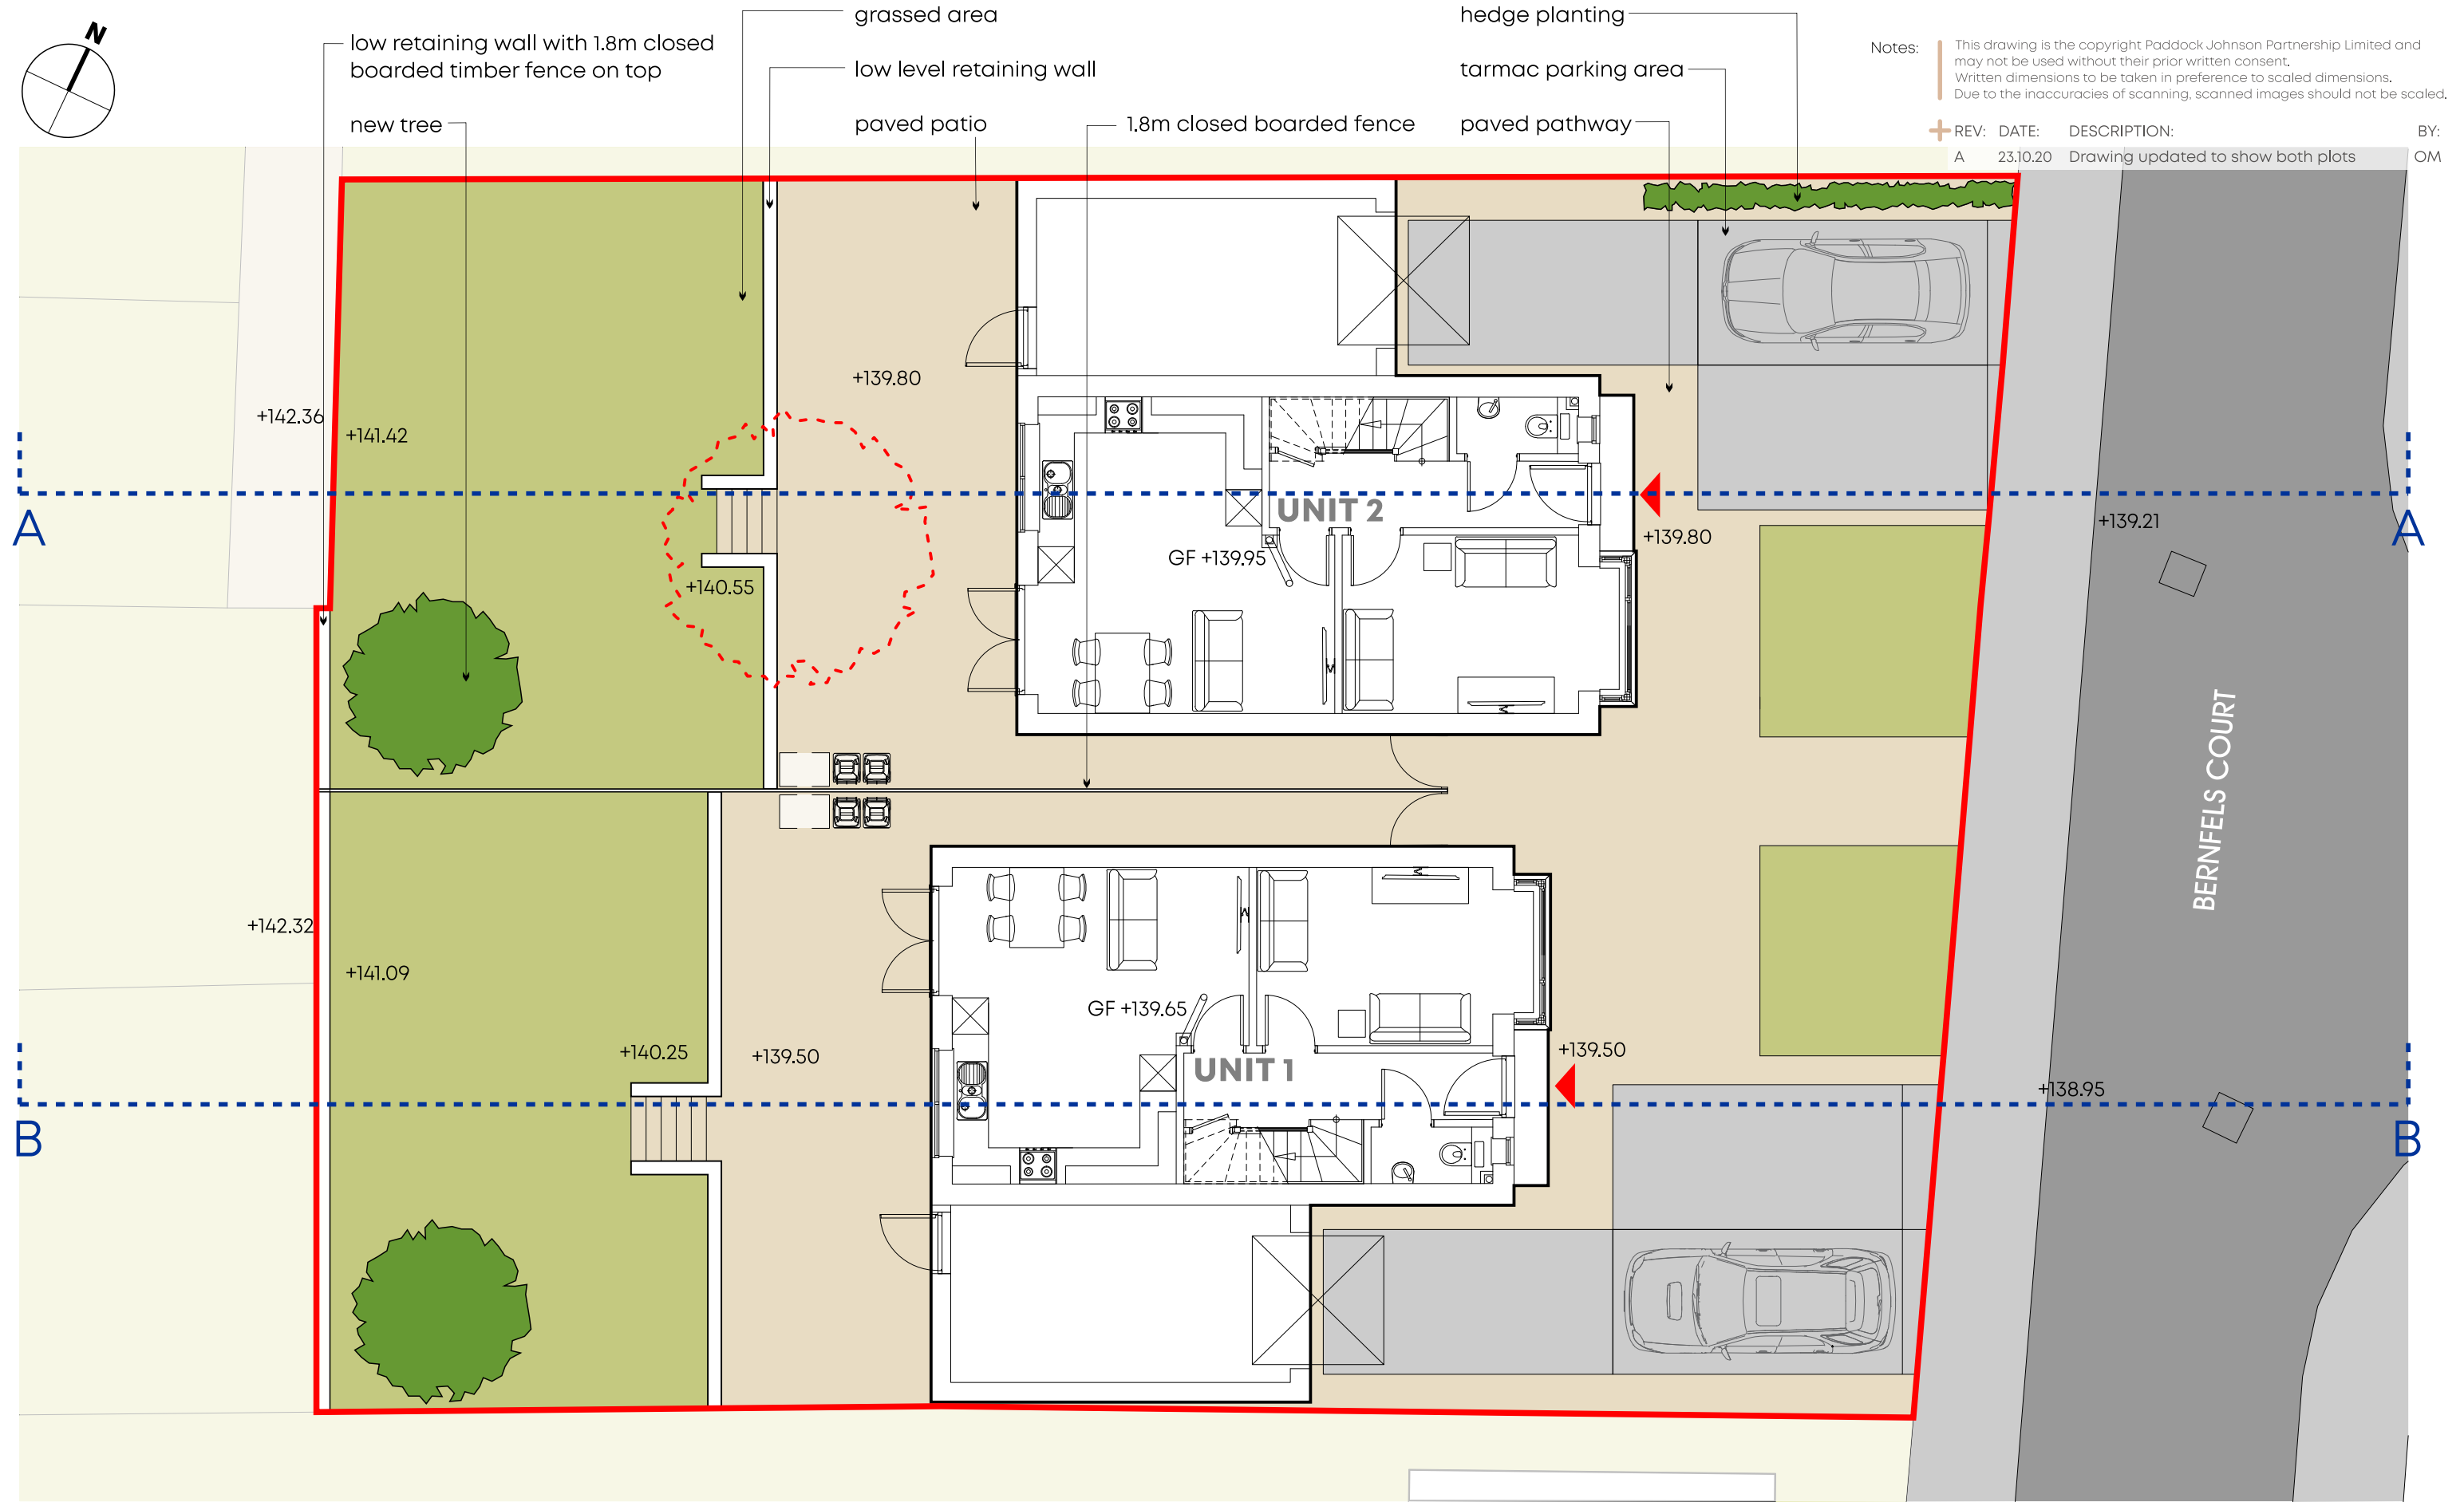


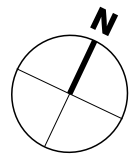

Notes: This drawing is the copyright Paddock Johnson Partnership Limited and may not be used without their prior written consent. Written dimensions to be taken in preference to scaled dimensions. Due to the inaccuracies of scanning, scanned images should not be scaled.

REV: DATE: DESCRIPTION: BY: OM
A 23.10.20 Drawing updated to show both plots

CLIENT:

Mrs C Andradý

PROJECT:

New Detached Dwellings
Plot to rear of 9A, 9B & 9C,
Stanley Road, Ponciau,
Wrexham, LL14 1HH

DRAWING TITLE:

As Proposed Site Plan

DRAWING NUMBER:

20082-100-A

SCALE:

1:100@A3

DATE:

24.09.20

STATUS:

PLANNING

BY:

VA

CHECKED:

VA

**PADDOCK
JOHNSON**

Studio 2, The Lyceum,
Bath Street, Port Sunlight,
Merseyside, CH62 4UJ
0151 643 1234
info@paddockjohnson.com
www.paddockjohnson.com
Paddock Johnson Partnership
Limited. Registered in England
and Wales. No. 06684275