



J. BARRELL, ARCHITECTURAL CONSULTANTS
 Tel: 01973 134230; e: jointplans@outlook.com

SITE PLAN 1:500

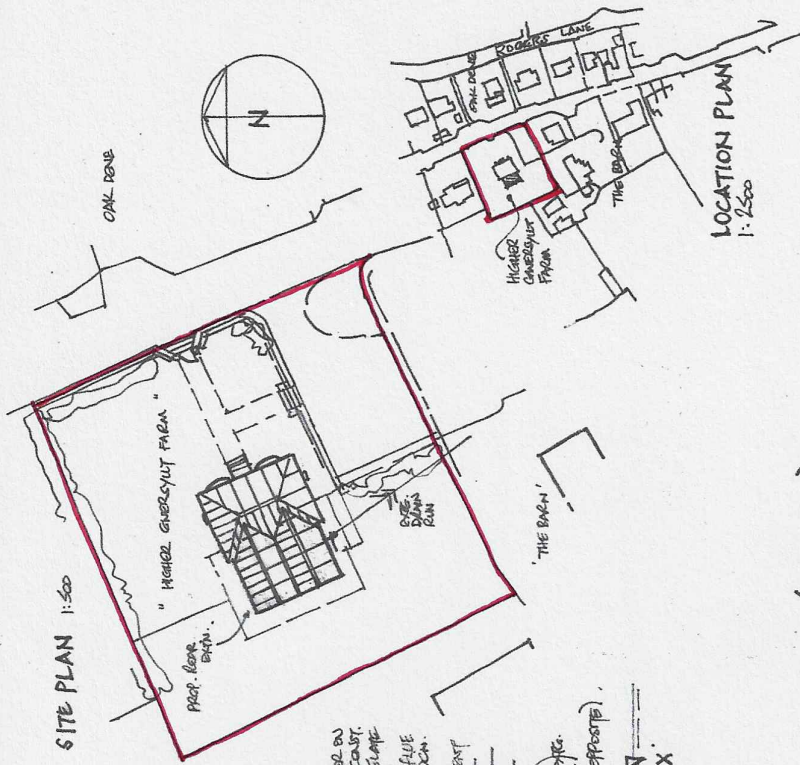

LOCATION PLAN 1:2500


SIDE (N.N.W.) 1:100

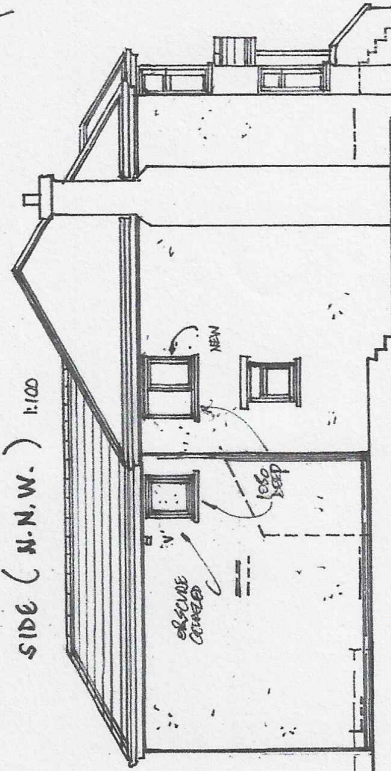

* NEW DWG. No: 20/42/3 OF 3.

DOMESTIC REAR EXTENSION & ALTERATIONS AT
 HIGHER GWERSYLLT FARM, SUMMERHILL ROAD,
 WREXHAM LL11 4SW.

DATE: MAY '18. SCALE: AS SHOWN; DWG. NO: 10/24/2A.
 REVISIONS: A- INCREASED DEPTH (ALTERED TO 2 STOREY *)

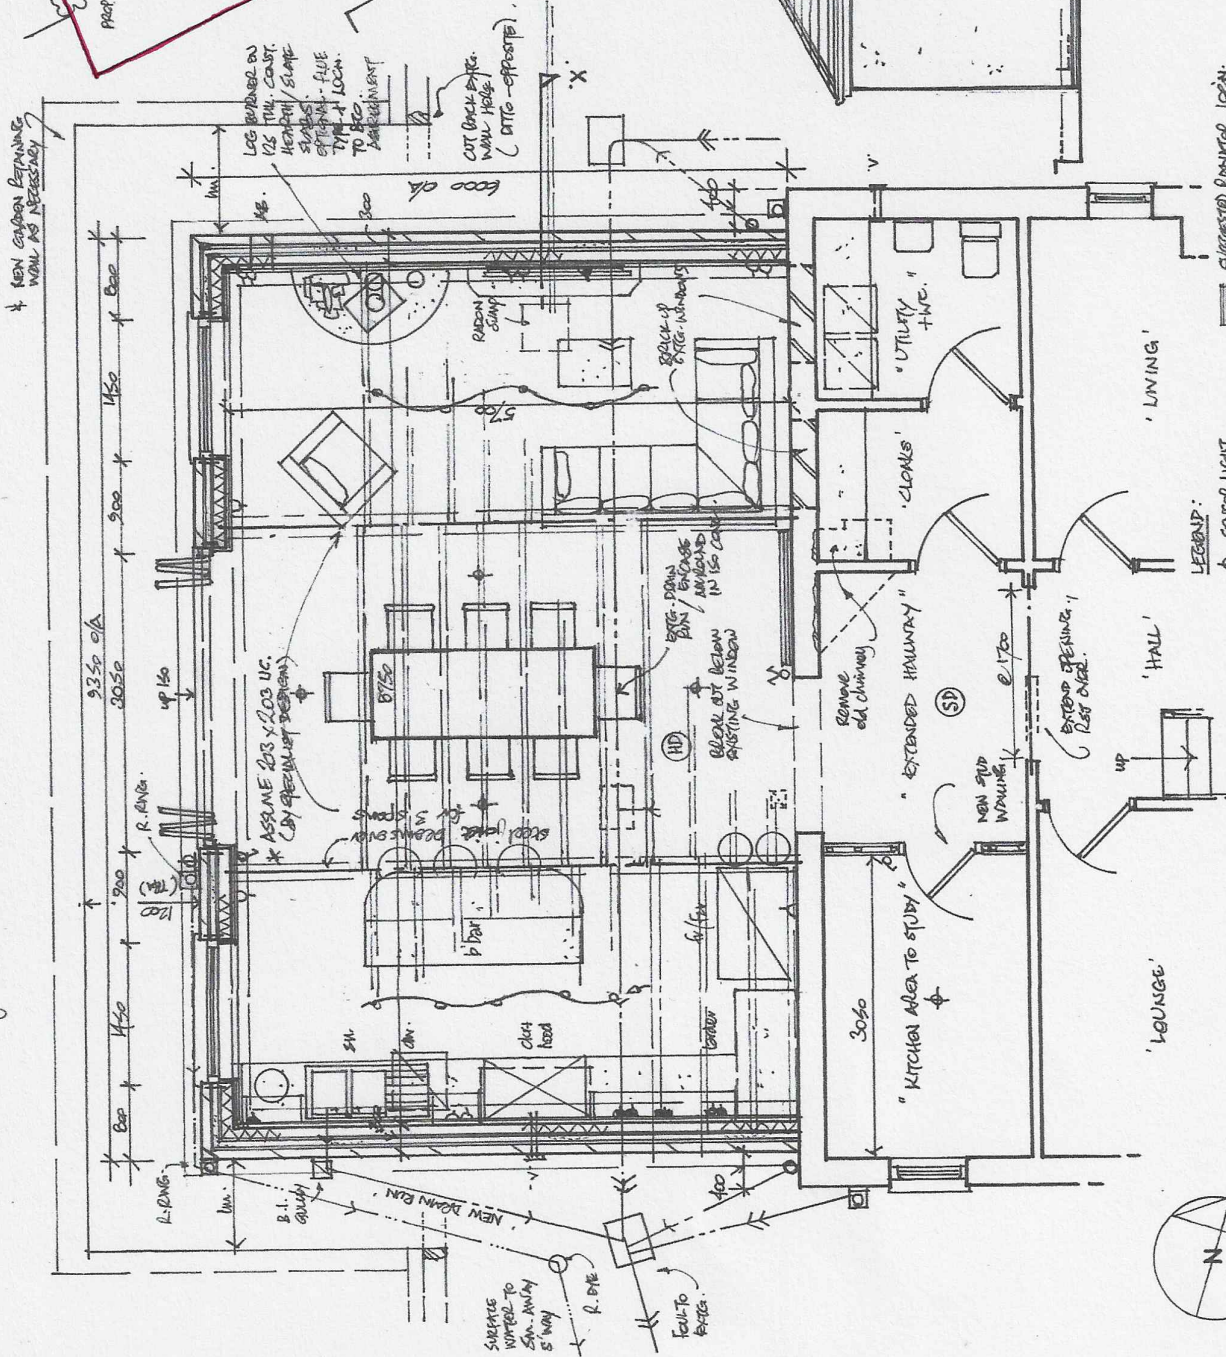

LEGEND:
 SUGGESTED DOWNER LOCN.
 (HP) HOT DETECTOR
 (SD) SMOKE DETECTOR
 (AB) AIR BRICK
 (V) MECHANICAL VENT

LEGEND:
 (A) BASEBOR LIGHT
 (C) CEILING LIGHT
 (P) PTC-SPRING LIGHT
 (L) LIGHT SWITCH POINTS
 (A) 1500mm SOCKET HEIGHT
 (M) PTC-TRAP HEIGHT

"AS PROPOSED" GROUND FLOOR REAR 1:50

0m. 1m. 2m. 1:50 - TRUE AT A3