





Front elevation 1:100

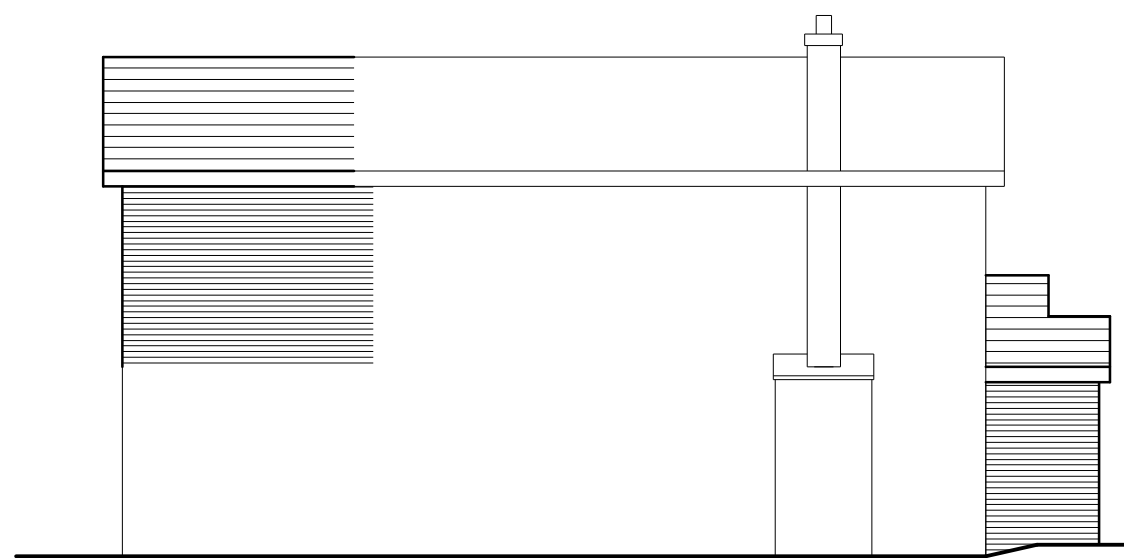


Side elevation 1:100




Rear elevation 1:100

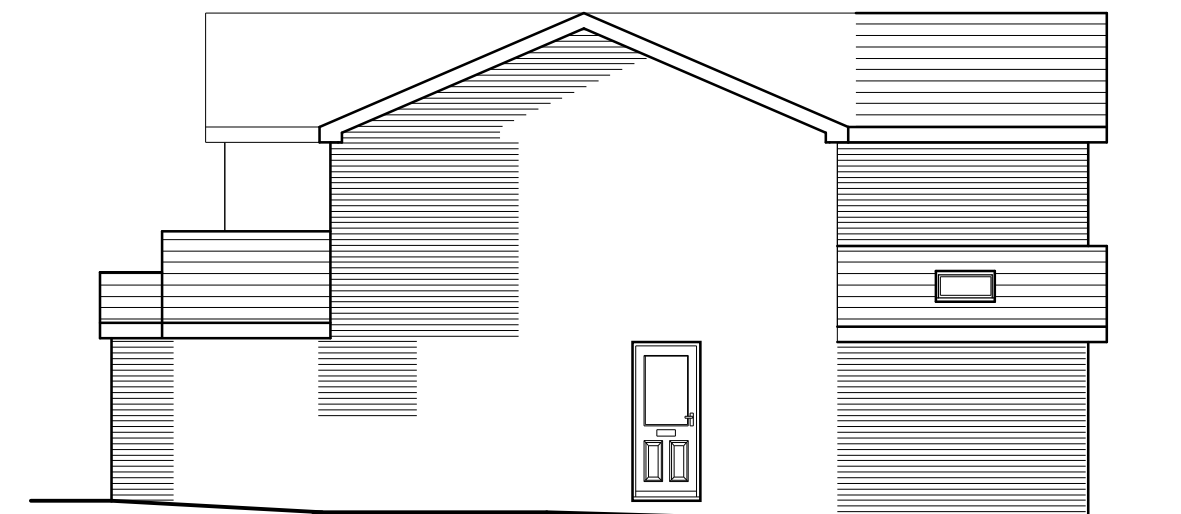

Side elevation 1:100

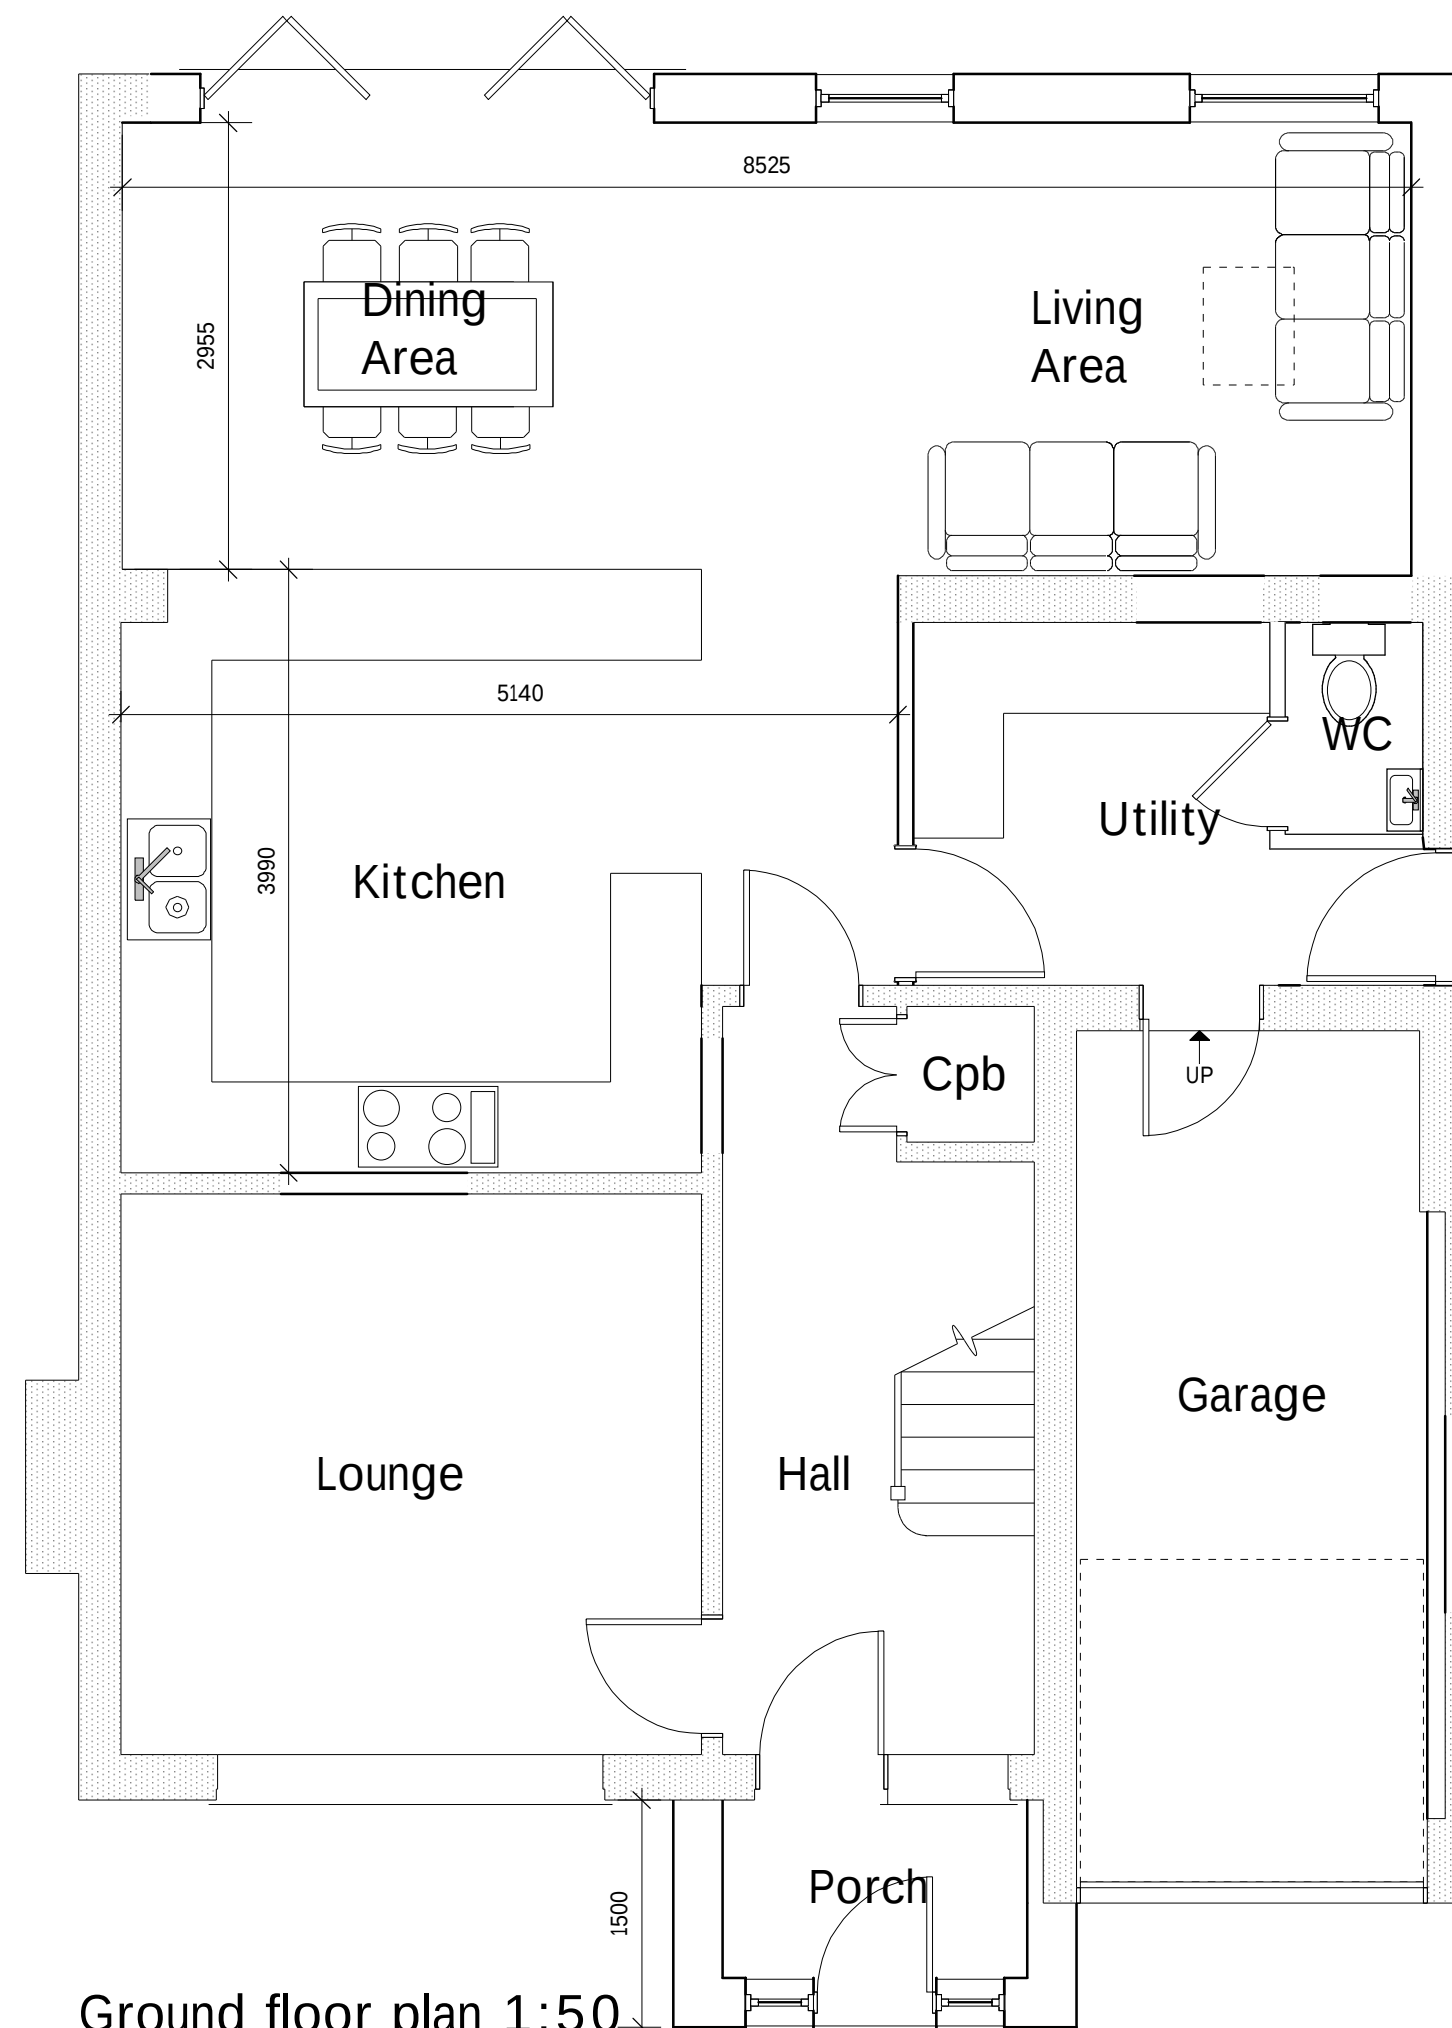

Ground floor plan 1:50

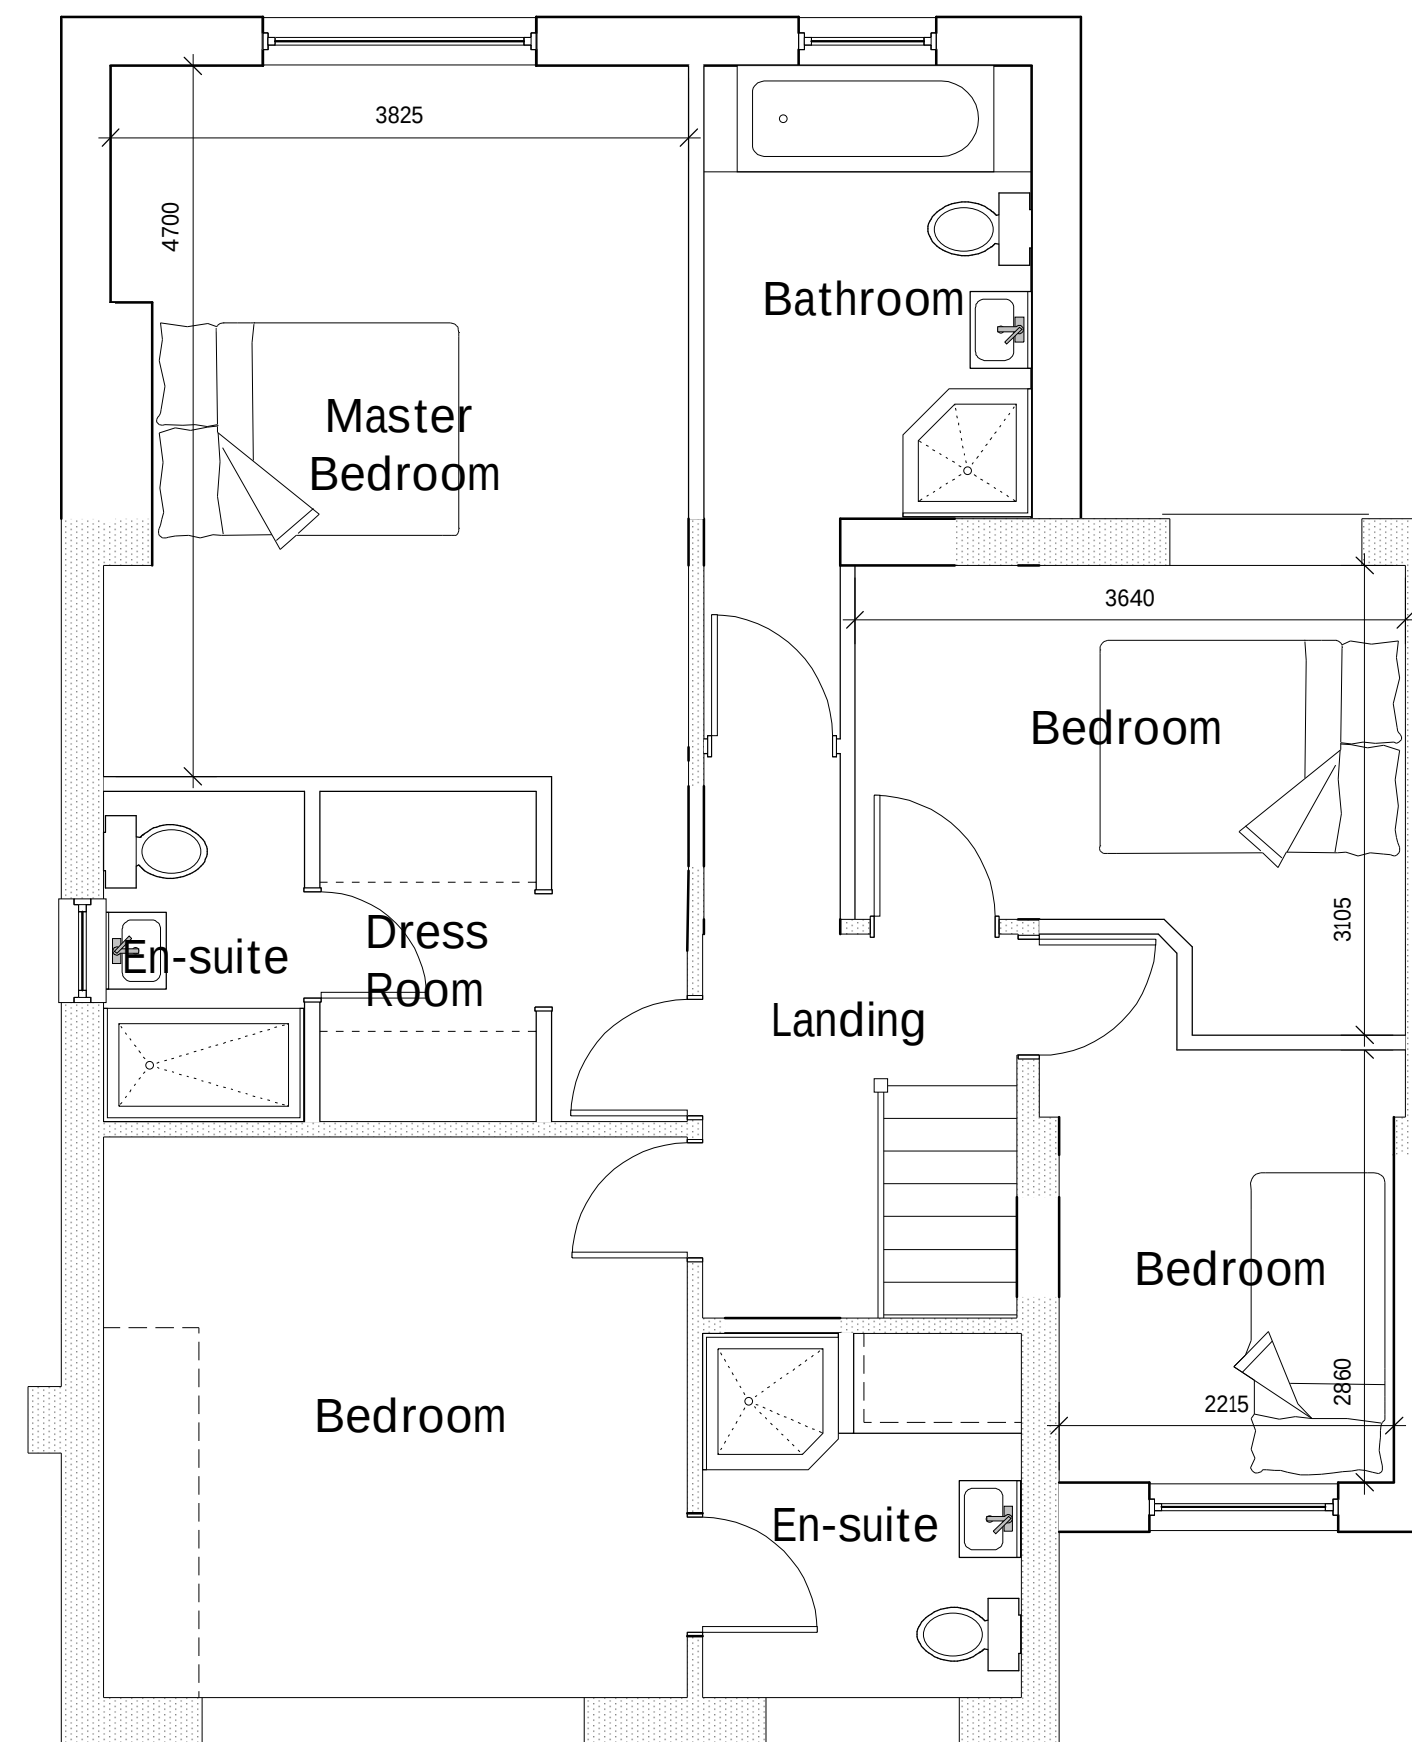

First floor plan 1:50

A	04/20	Window amends	SIH
Rev	Date	Detail	Initial

Project: Proposed Alterations at 20 Woodridge Ave, Marford, Wrexham, LL128SU	
Title: Planning	Scale: (A2) 1:50 & 1:100

Drawn By: S Hatherall	Date: Apr 2020
Drawing No: R100/003	Sheet: 1 of 1

blueprint
architectural services

LABC partner

Office 3K4,
Redwither Business Tower,
Wrexham. LL13 9XT
Tel: 01978 356500
www.blueprintarchitectural.com
© copyright all rights reserved