



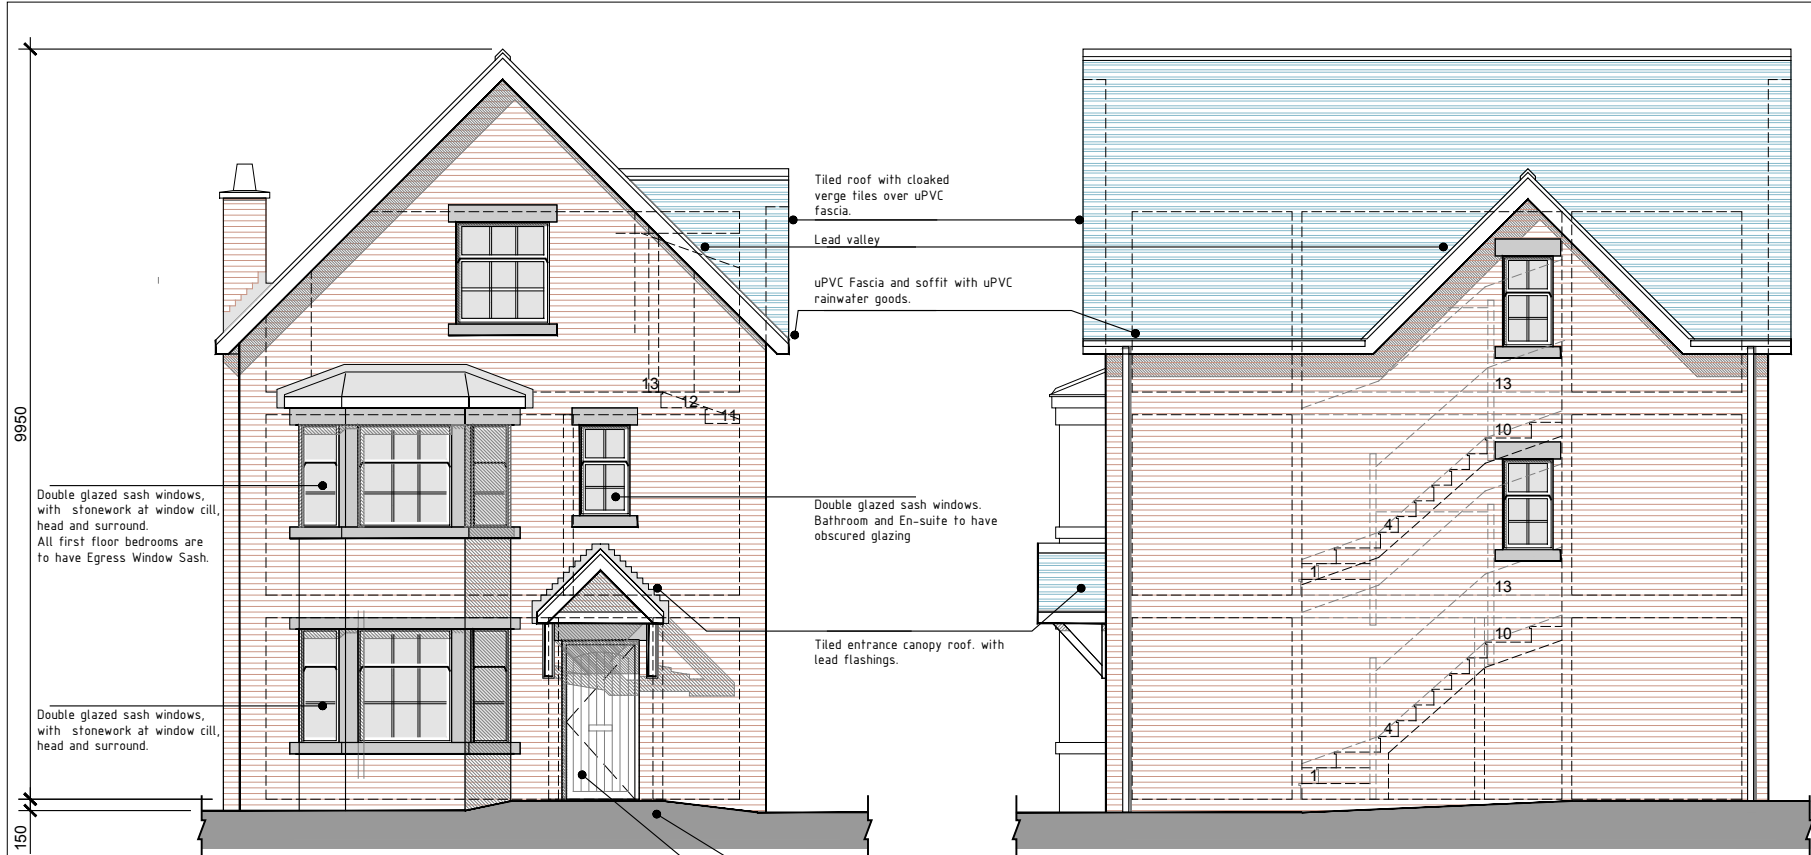


Front Elevation


Side Elevation

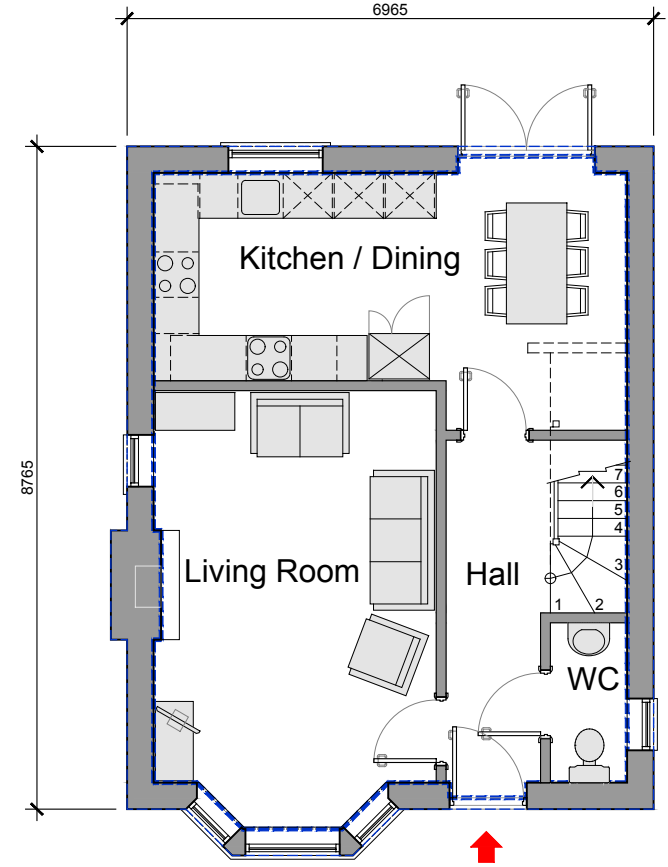

Ground Floor 52.16m²

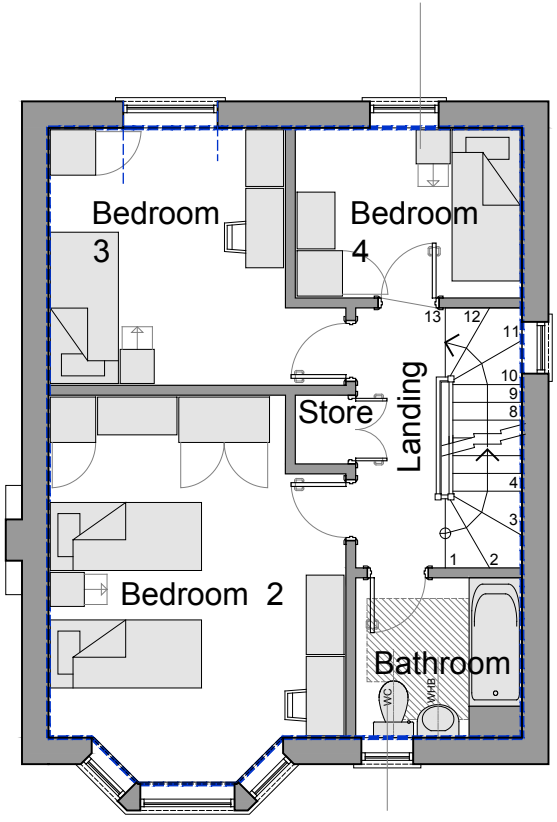

First Floor 51.70m²

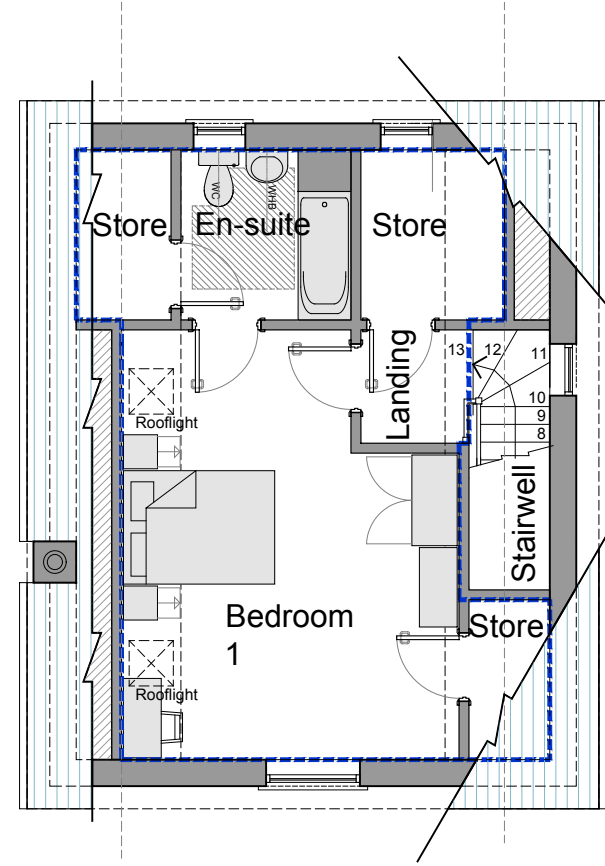

First Floor 41.46m²

4 BEDROOM DETACHED HOUSE (TYPE 2)
145.3m² (1564 sq ft)

scale 1:100 @ A3



PLANNING DRAWING			
		Honeycomb, Edmund Street Liverpool L3 5NG TEL: 0151 227 1555 email: info@owenellis.co.uk web: www.owenellis.co.uk	
Housing Development Land off Hillock Lane, Gresford			
GA Plans, Elevations and Sections 4 Bedroom Detached House (Type 2) 145.3m ²			
DRAWING NUMBER	REVISION	DATE	SCALE
4124 / SK 32	-	03.12.2019	1:100 @ A3

A3 DRAWING