


EXISTING ELEVATION AND FLOOR PLAN

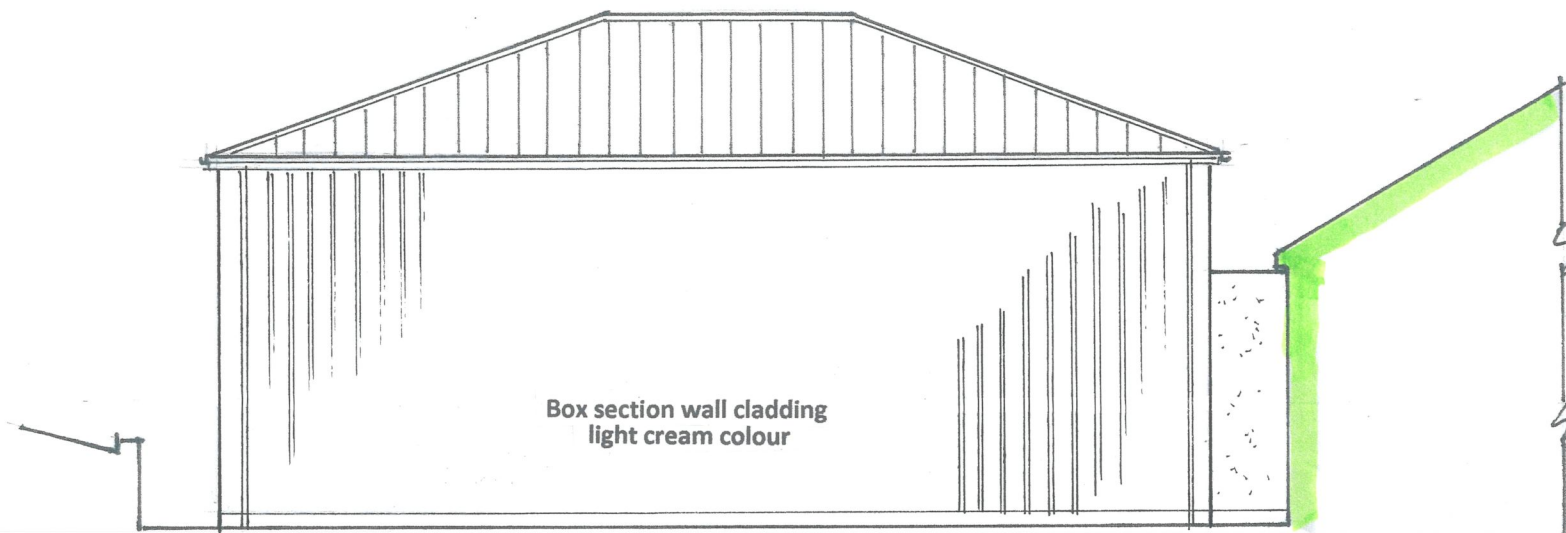

SOUTH

retaining wall

pathway

RW

box section wall cladding internally and externally with 100mm Crown insulation quilt between

PLAY BARN

fire door

ry

storm water

pathway

Garden Area

FLOOR PLAN

PROPOSED EXTENSION TO THE RESTAURANT AND THE SUBMISSION OF AMENDMENTS TO ELEVATIONS FOR APPROVAL APPLICATION REF: P/2015/0714 (Approved on Appeal), THE TROTTERING MARE, RESTAURANT AND CARAVAN PARK, KNOLTON, OVERTON, WREXHAM.

Prepared by M.A. Clark Surveyor.
Tel: 01691 662749

Existing Elevation & Floor Plan
Drwg Ref: 11120/04MAC

Scale: 1:100
Original Size A3