



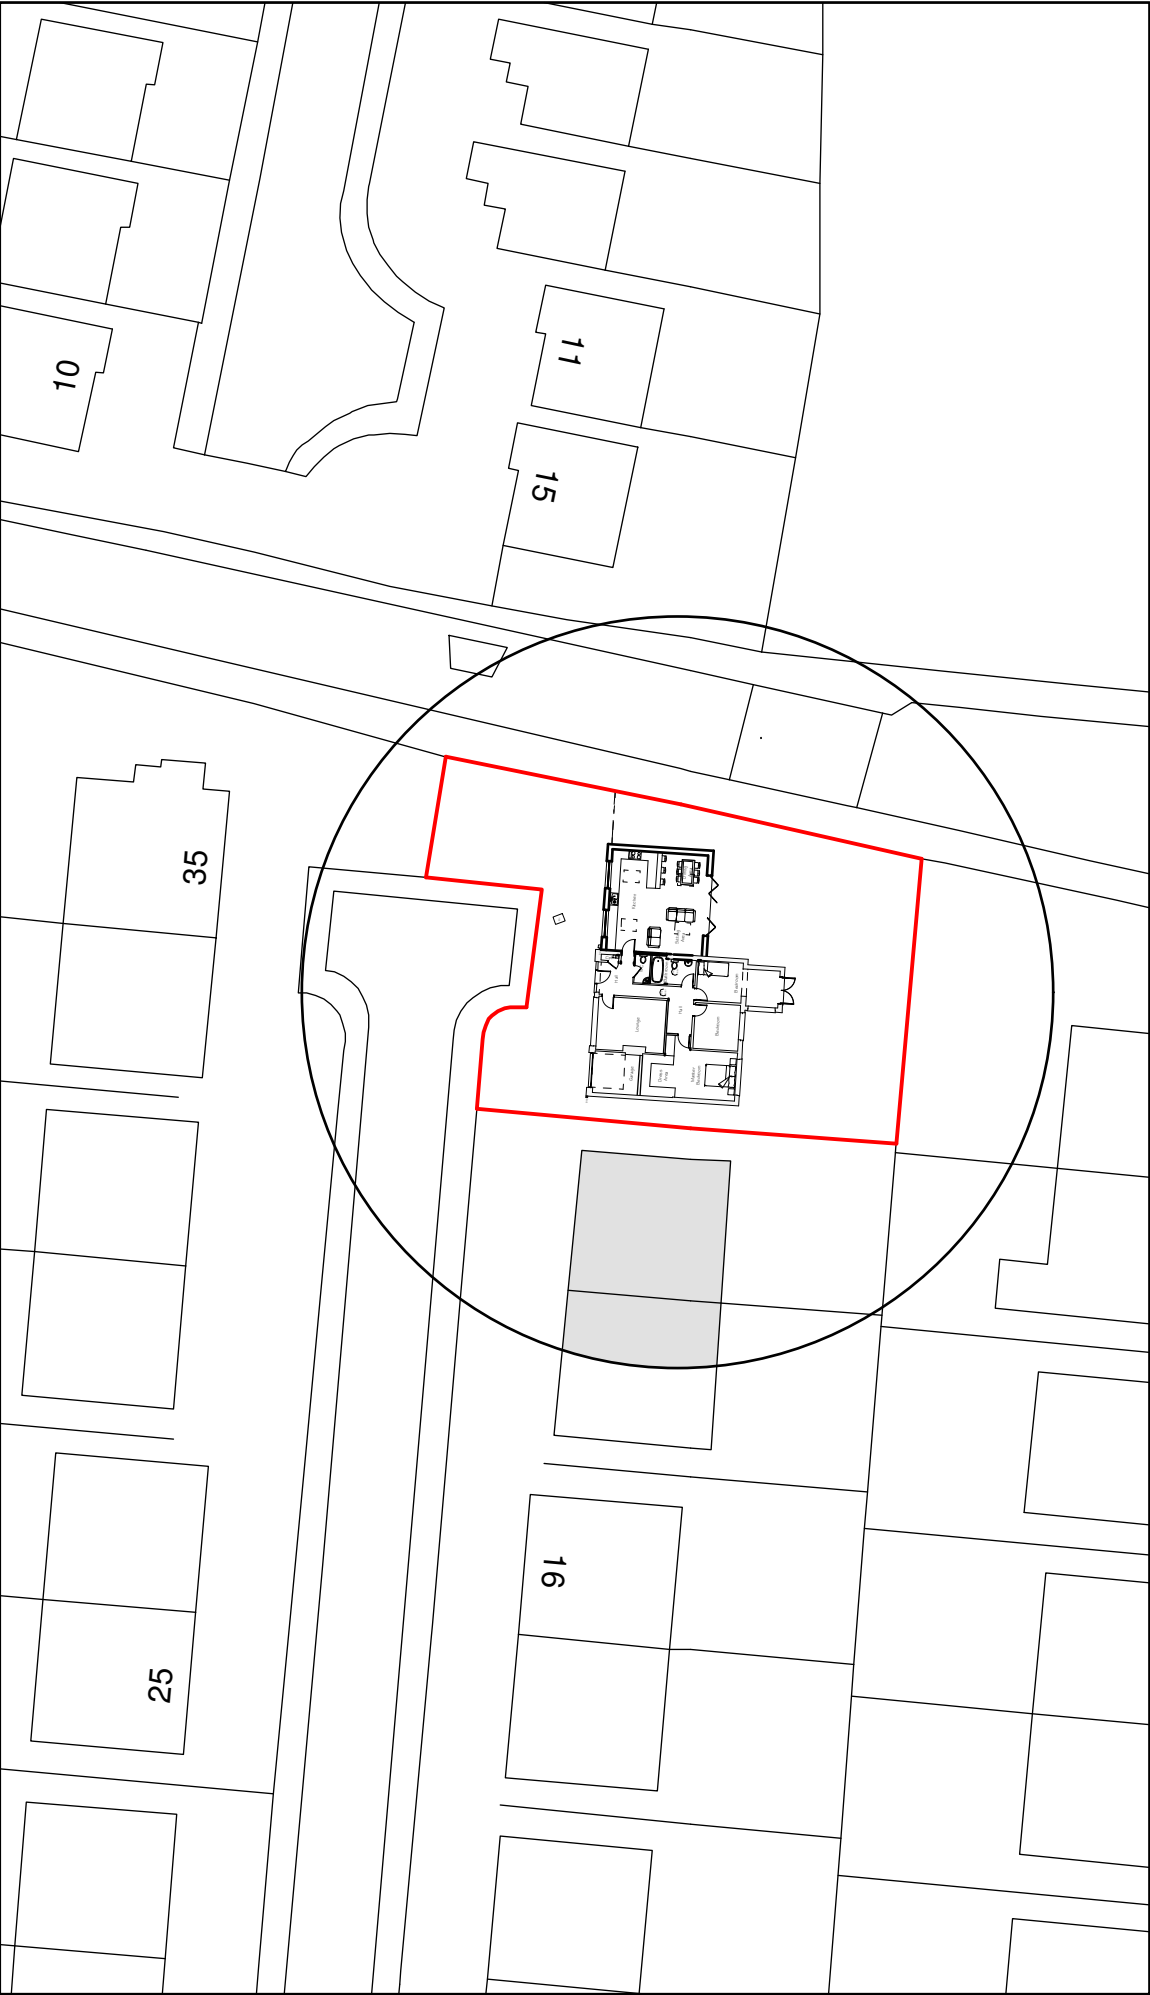

Site Plan 1:500

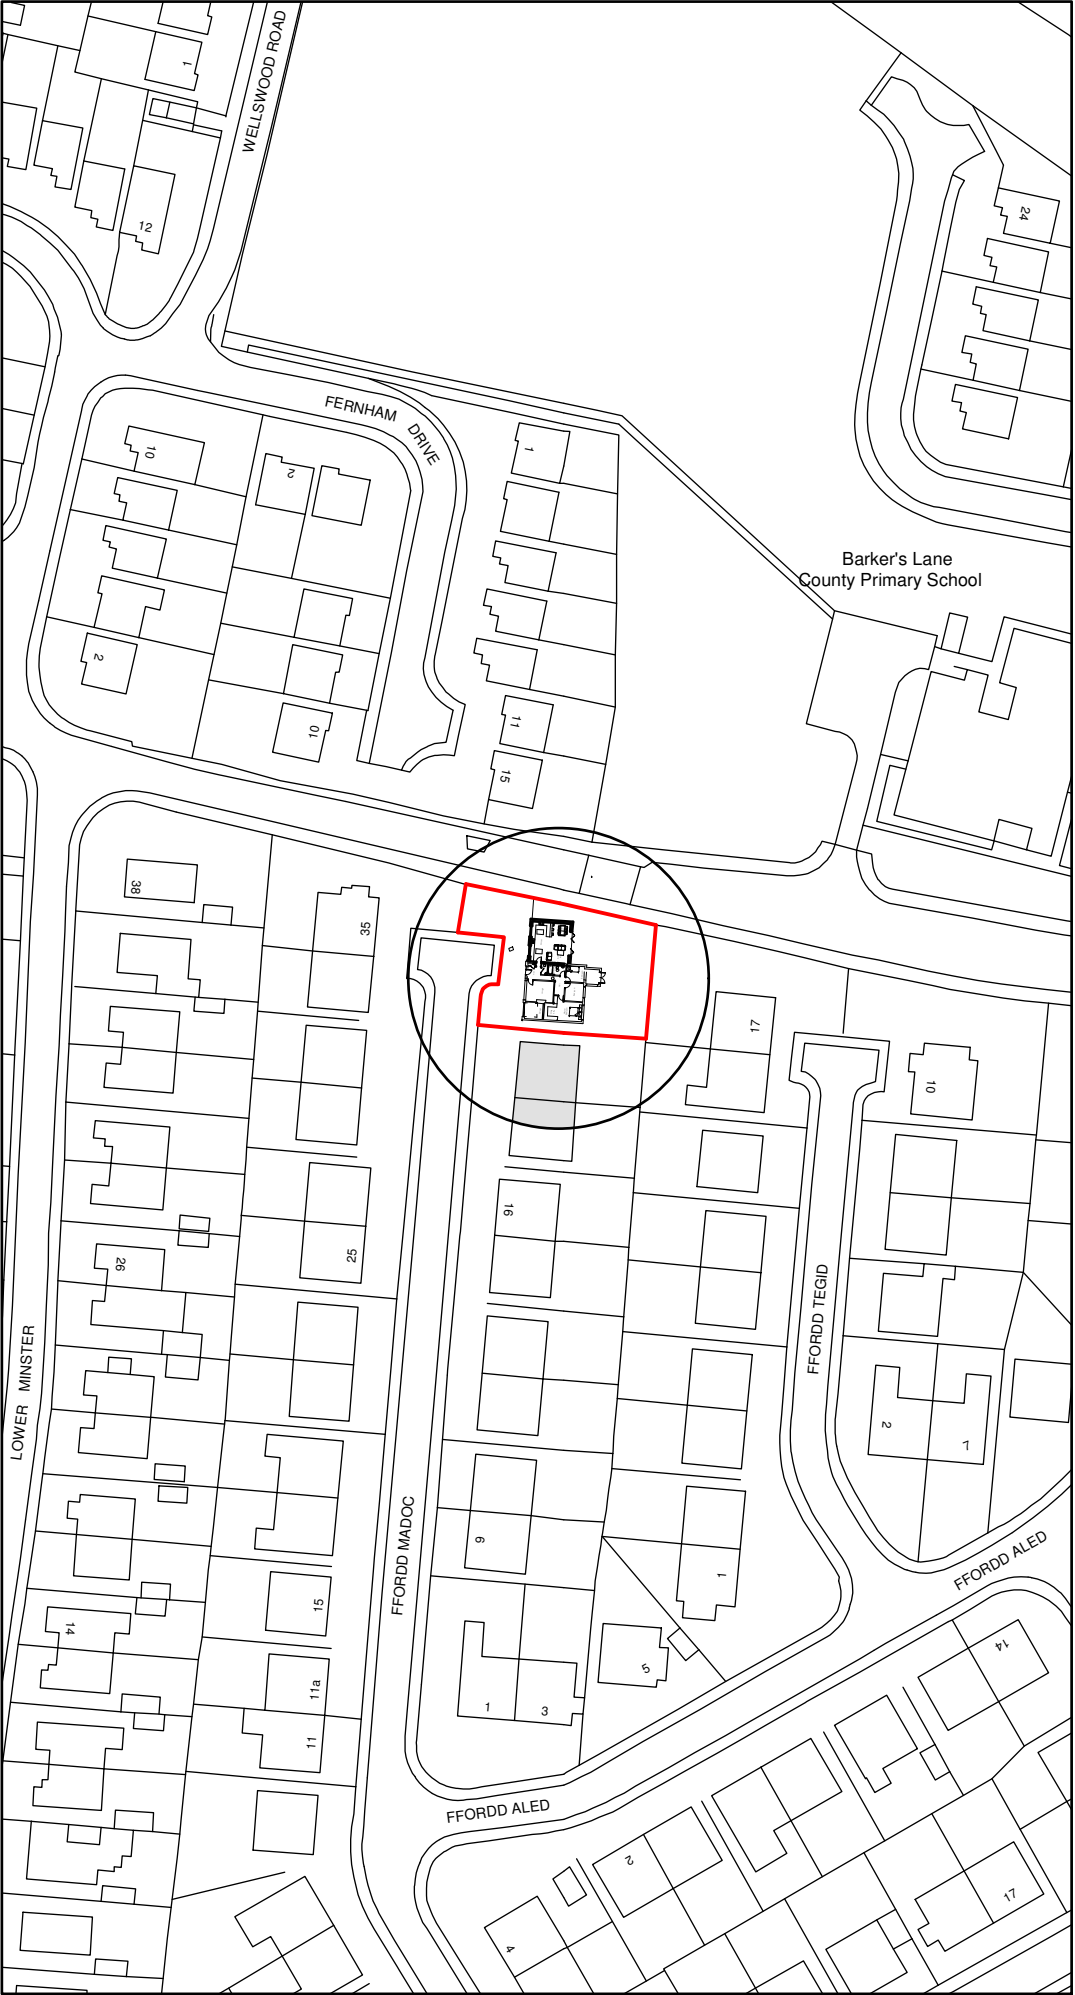

Location Plan 1:1250

Key

- Surrounding Buildings
- Application Site

A	09/20	Design Amends	D.J.F.
Rev	Date	Detail	Initial

Project:

Proposed Alterations at,
22 Ffordd Madoc,
Wrexham,
LL12 7PS

Title: Planning: Site & Location Plan	Scale: (A3) 1:500 & 1:1250
---	----------------------------------

Drawn By: J Felgate	Date: Sep 2020
Drawing No: R102/005	Sheet: 1 of 1

Office 3K4,
Redwither Business Tower,
Wrexham. LL13 9XT
Tel: 01978 356500
www.blueprintarchitectural.com
© copyright all rights reserved

Site Plan 1:500

Location Plan 1:1250