



Ground Floor
Apartment Entrance

First Floor
Apartment Entrance


Ground Floor
Apartment Entrance

Front Elevation

External ground level raised for part M compliant level threshold doorway and drainage strip at face of building.

Door with obscured double glazed (safety glass) side light.

Door construction and glazing to comply with Building Regulations and Secured by Design requirements.

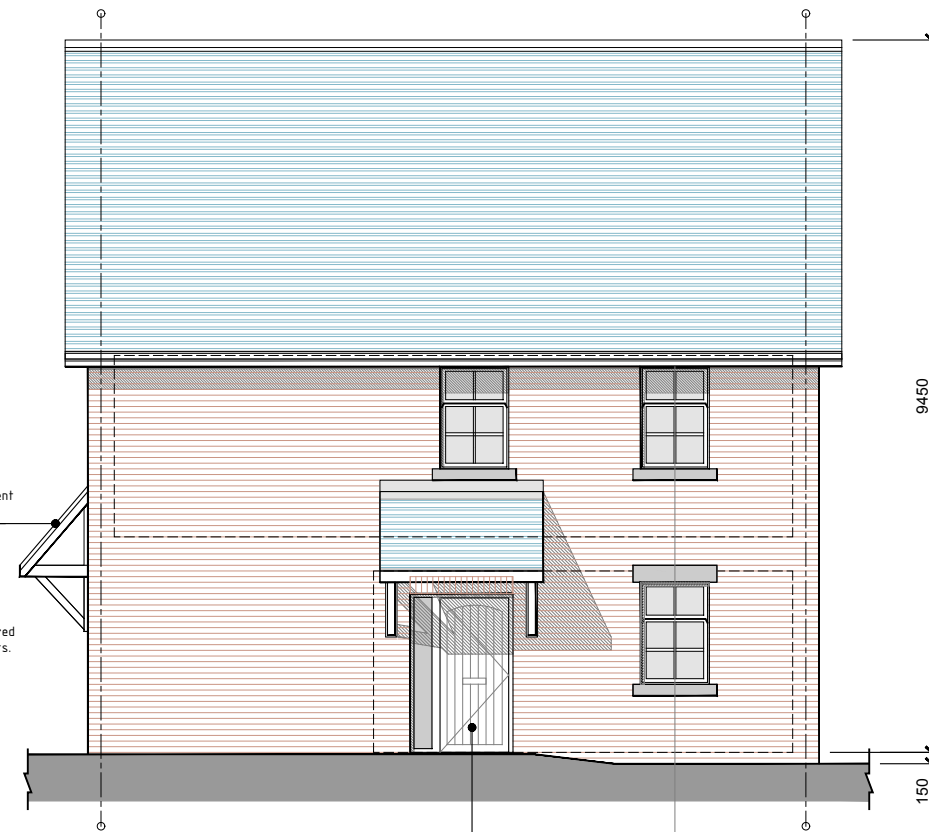


Ground Floor
Apartment Entrance

Side Elevation



Rear Elevation

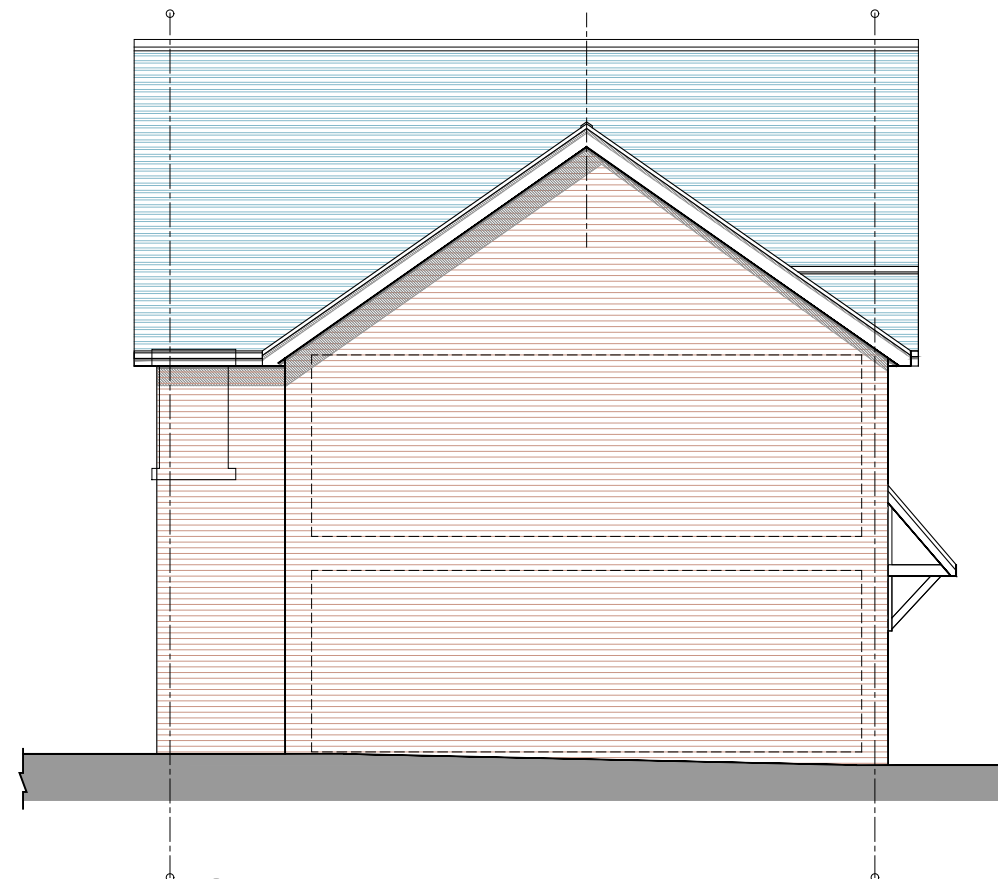

Side Elevation

APARTMENTS
2 No. 1 BED & 2 No. 2 BEDROOM

scale 1:100 @ A3 (1:50 @ A1)



PLANNING DRAWING

owen ellis
Architects

Honeycomb, Edmund Street
Liverpool L3 5NG
TEL: 0151 227 1555
email: info@owenellis.co.uk
web: www.owenellis.co.uk

Housing Development
Land off Hillock Lane, Gresford

GA Plans, Elevations (Drawing 2 of 2)
Typical 1 & 2 Bedroom Apartments

DRAWING NUMBER	REVISION	DATE
4124 / SK 21	-	05.12.2019
		SCALE 1:100 @ A3