



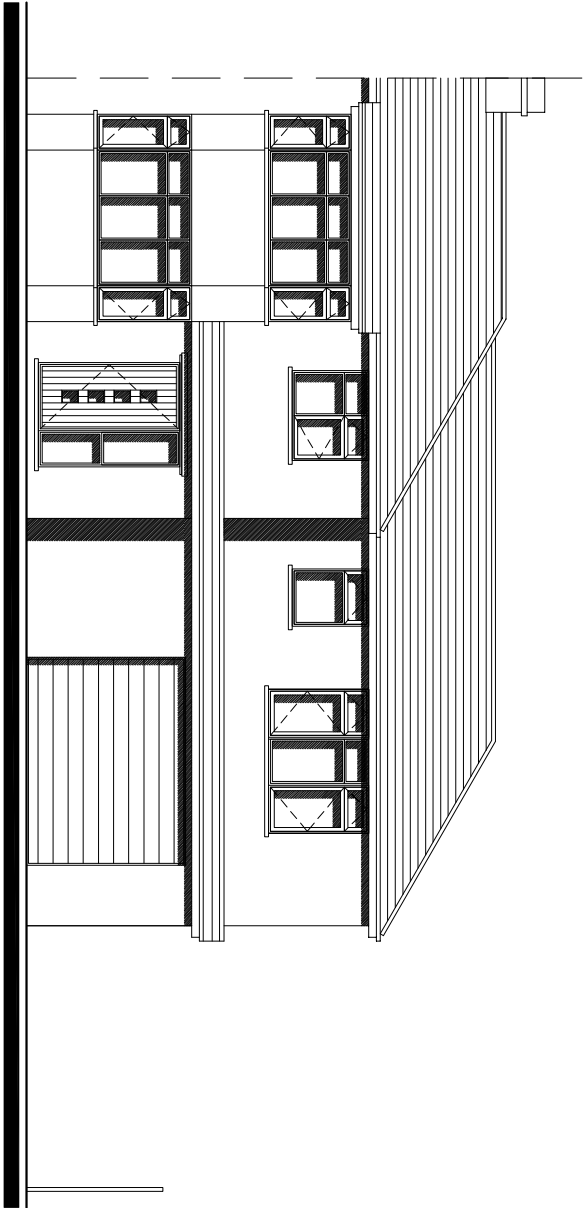


FRONT ELEVATION

Scale 1:100

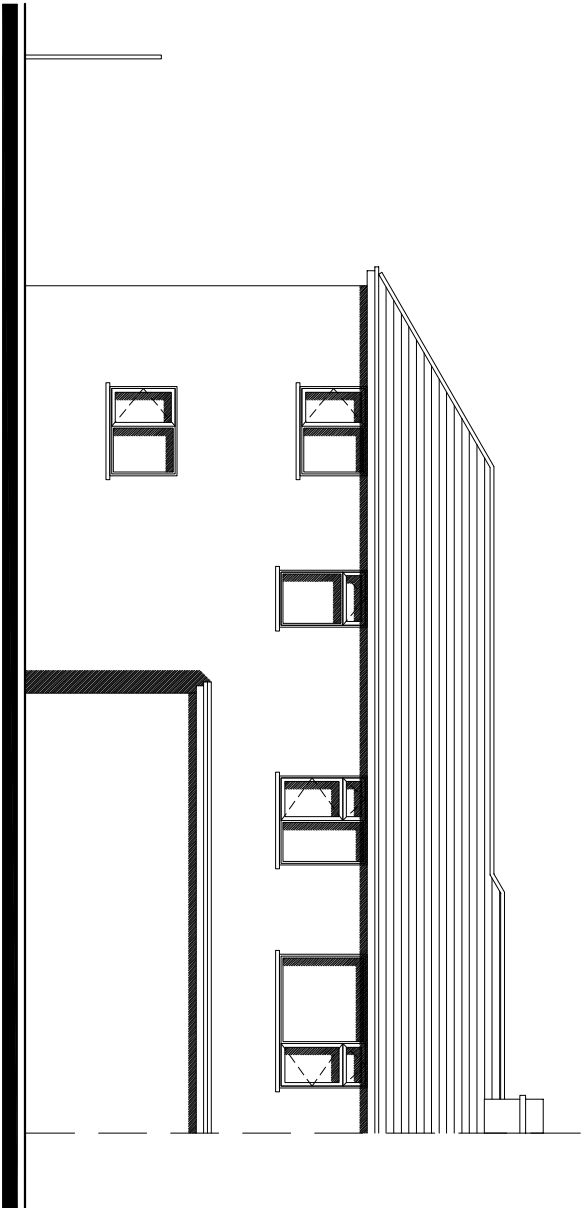


REAR ELEVATION

Scale 1:100

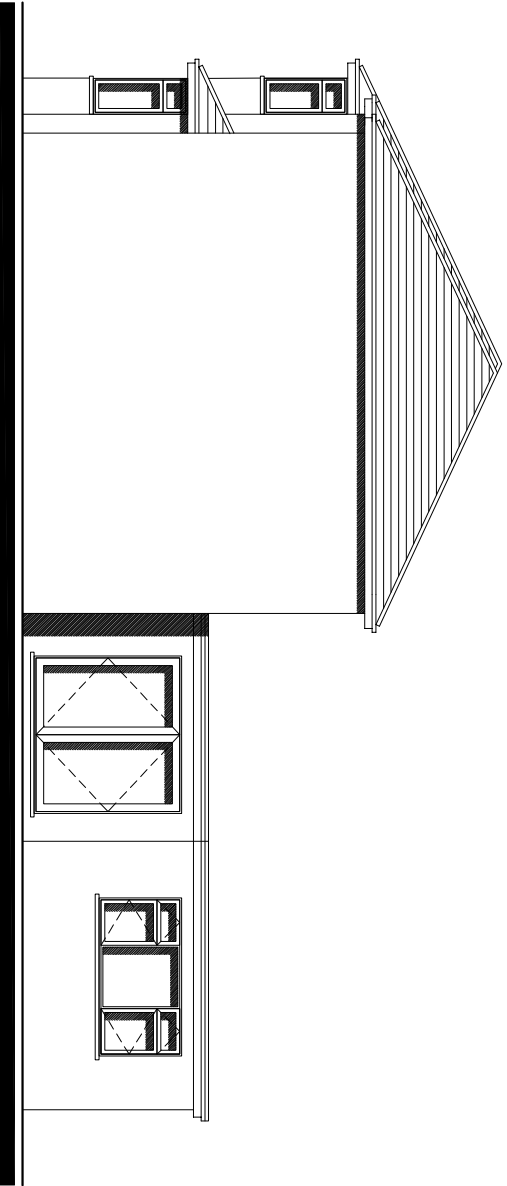


SIDE ELEVATION

Scale 1:100

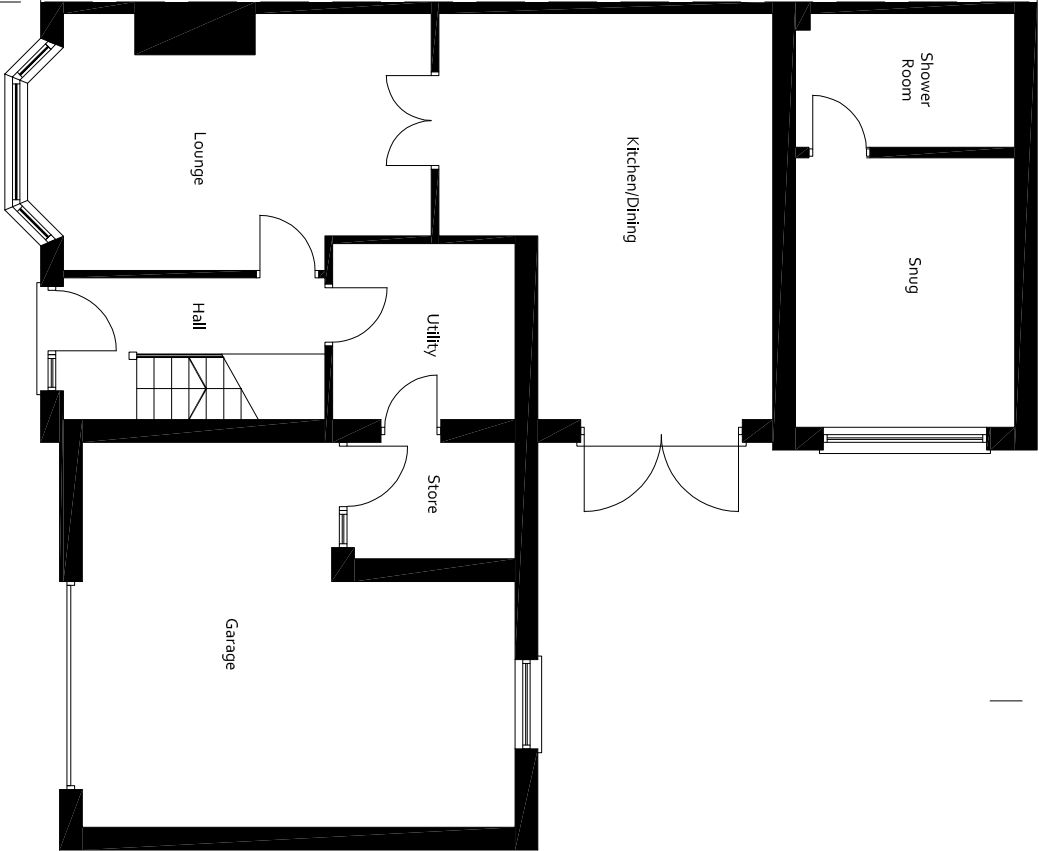

GROUND FLOOR PLAN

Scale 1:100

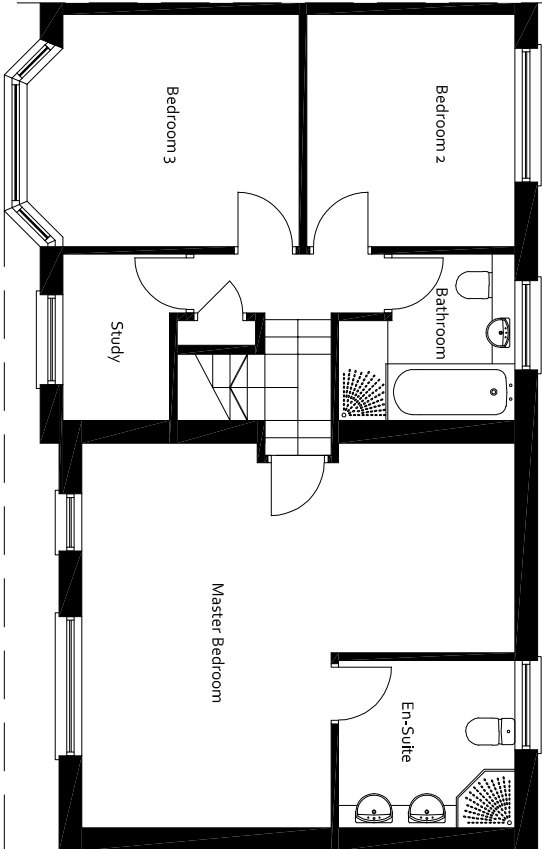

FIRST FLOOR PLAN

Scale 1:100

 DESIGN IN SAFETY 57 Charles Street, Brynbo, Wrexham, LL11 5FL Website: www.designinsafety.net E-mail: david@designinsafety.net Telephone: 0734037463  Association of Institutional Architects  Certified CMAPS			CLIENT: MR & MRS EDWARDS		
ADDRESS: 24 BRYN AVENUE, JOHNSTOWN, WREXHAM, LL14 2SU			DRAWING TITLE: PROPOSED PLANS & ELEVATIONS		
PROJECT NO:	DIS_AD_0070		DRAWING NO:	DIS_AD_0070_PL04	
SCALE AT A3:	VARIOUS	DATE:	10/09/2020	REVISION:	B
All designs are the sole property of Design In Safety and may not be used without written agreement. Any discrepancies must be reported to Design In Safety for clarification. Do not scale off drawings. Site check dimensions are to be taken prior to works commencing.					