




Notes:

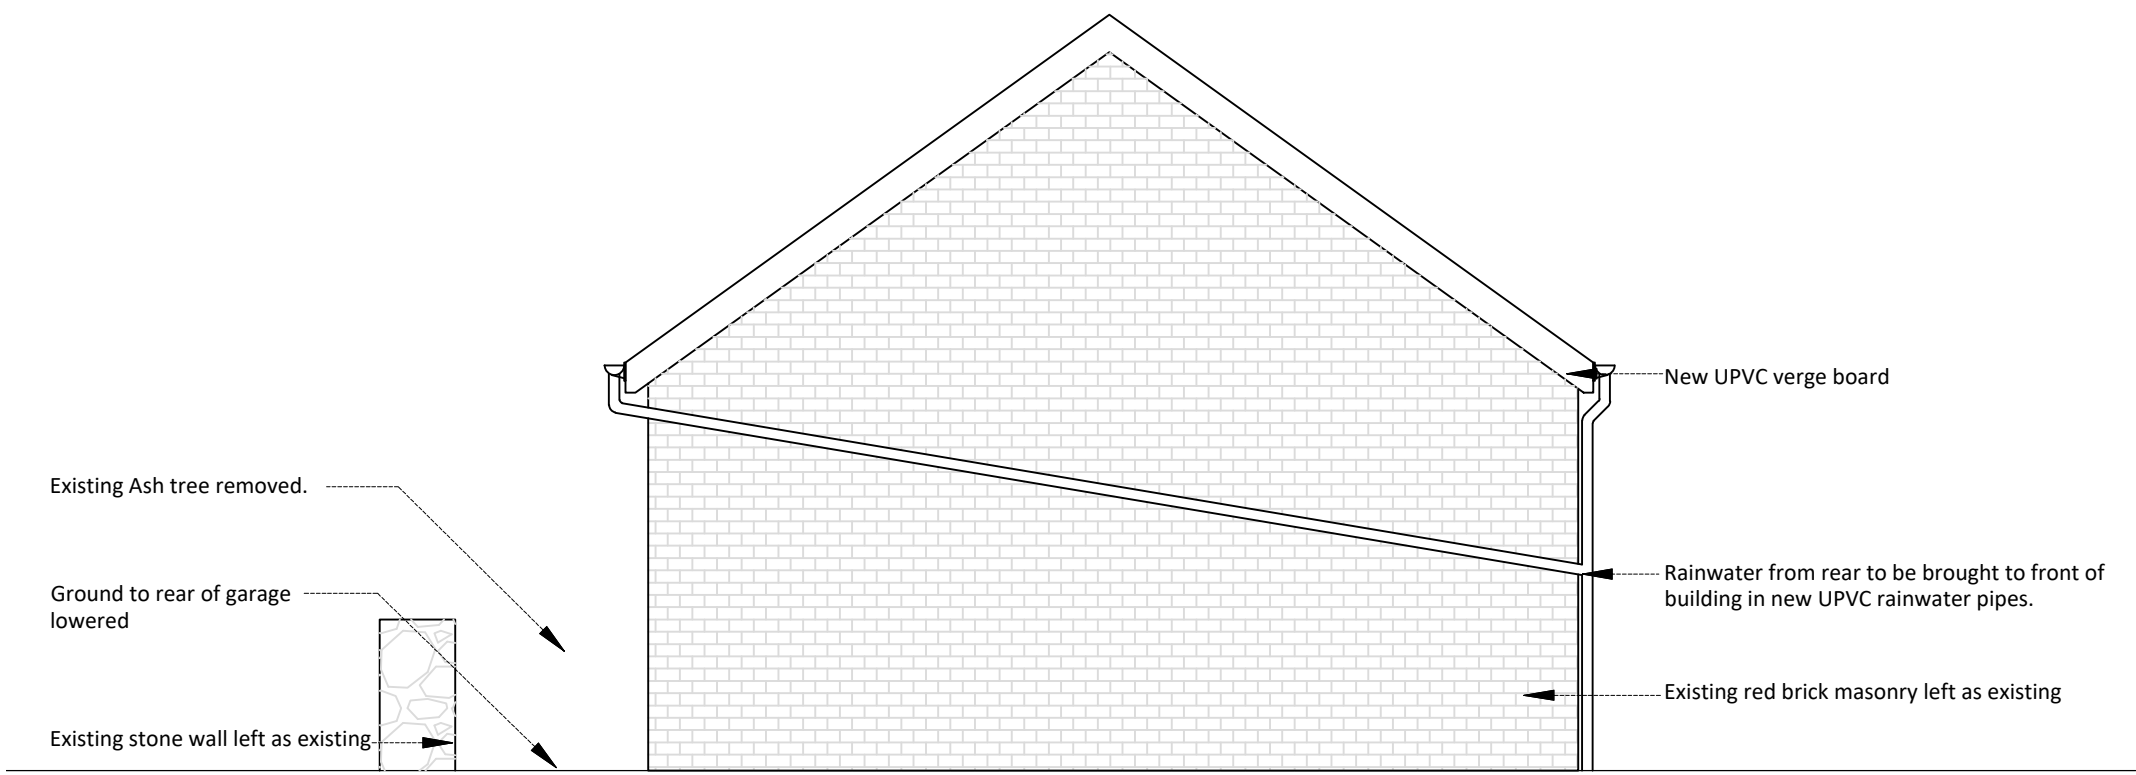


Proposed Garage North Elevation  
1:50

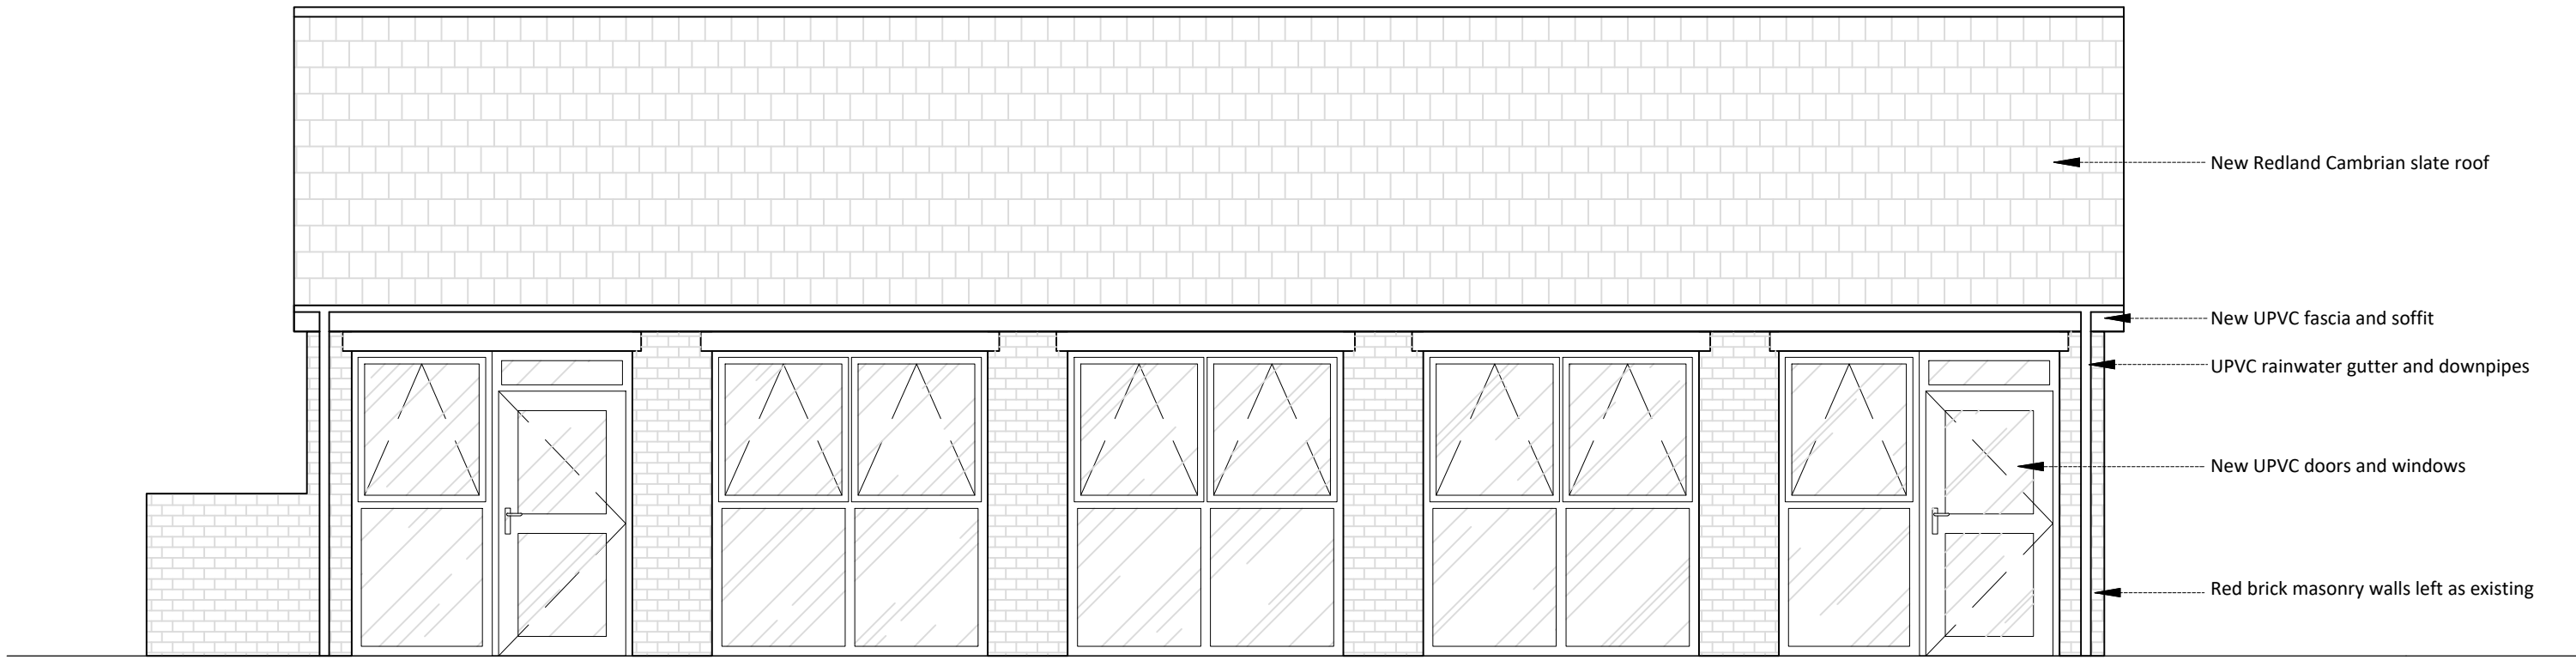

Proposed Garage West Elevation  
1:50

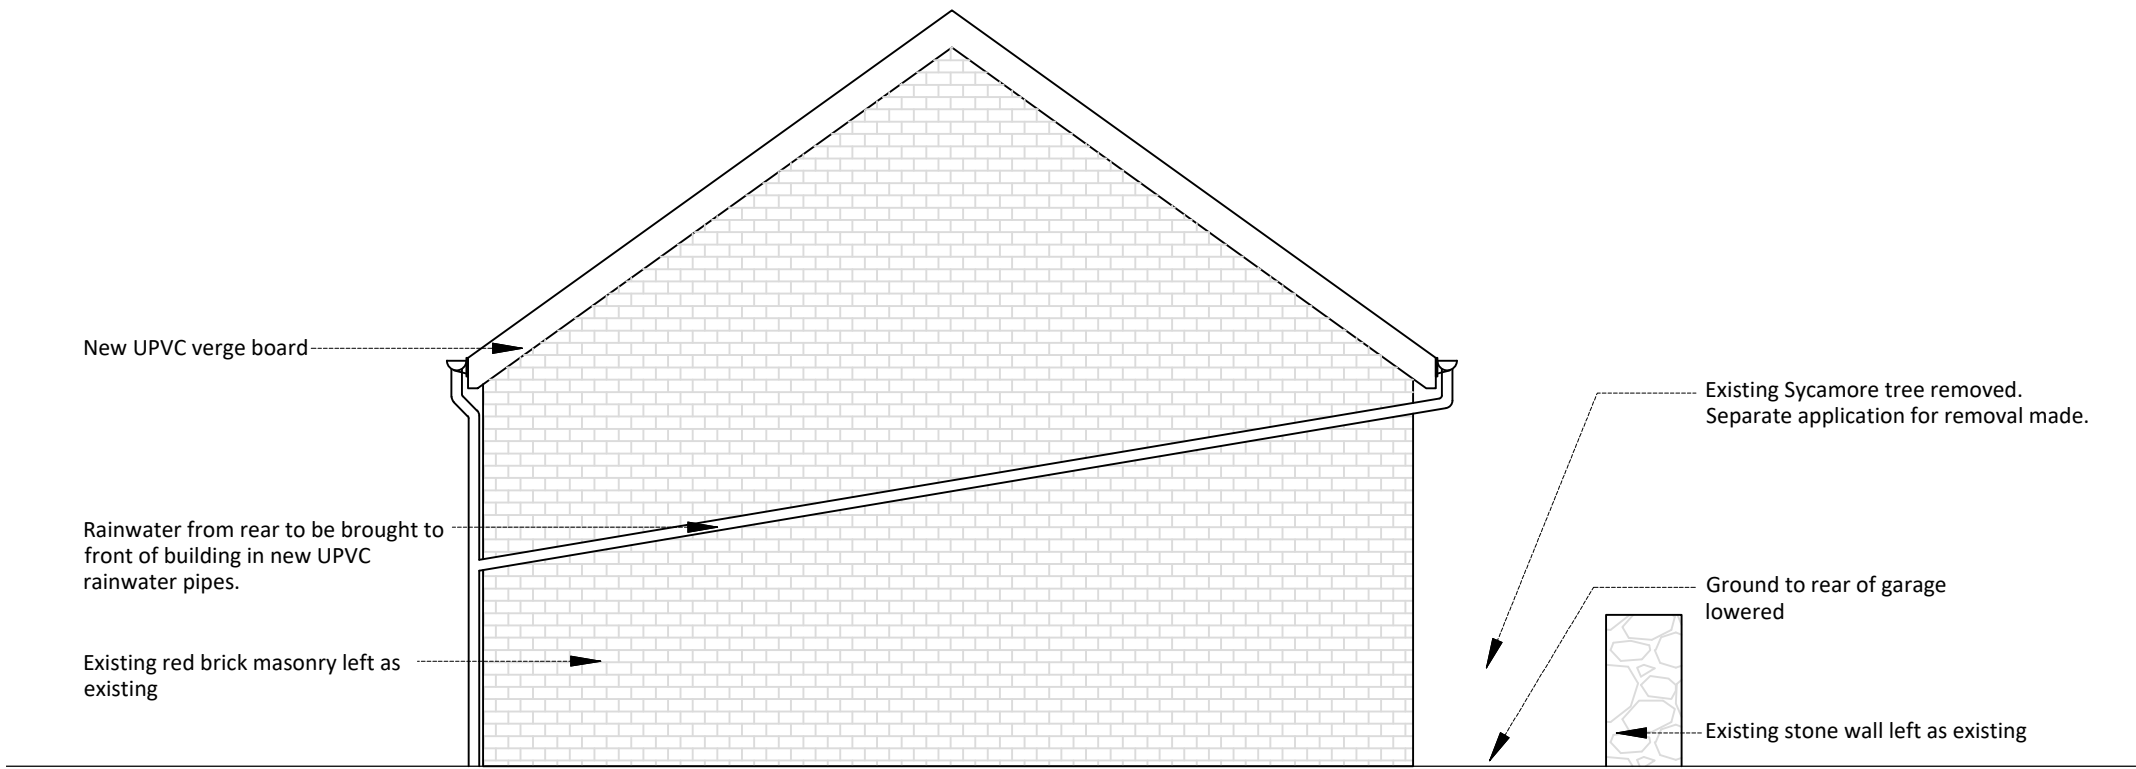

Proposed Garage South Elevation  
1:50

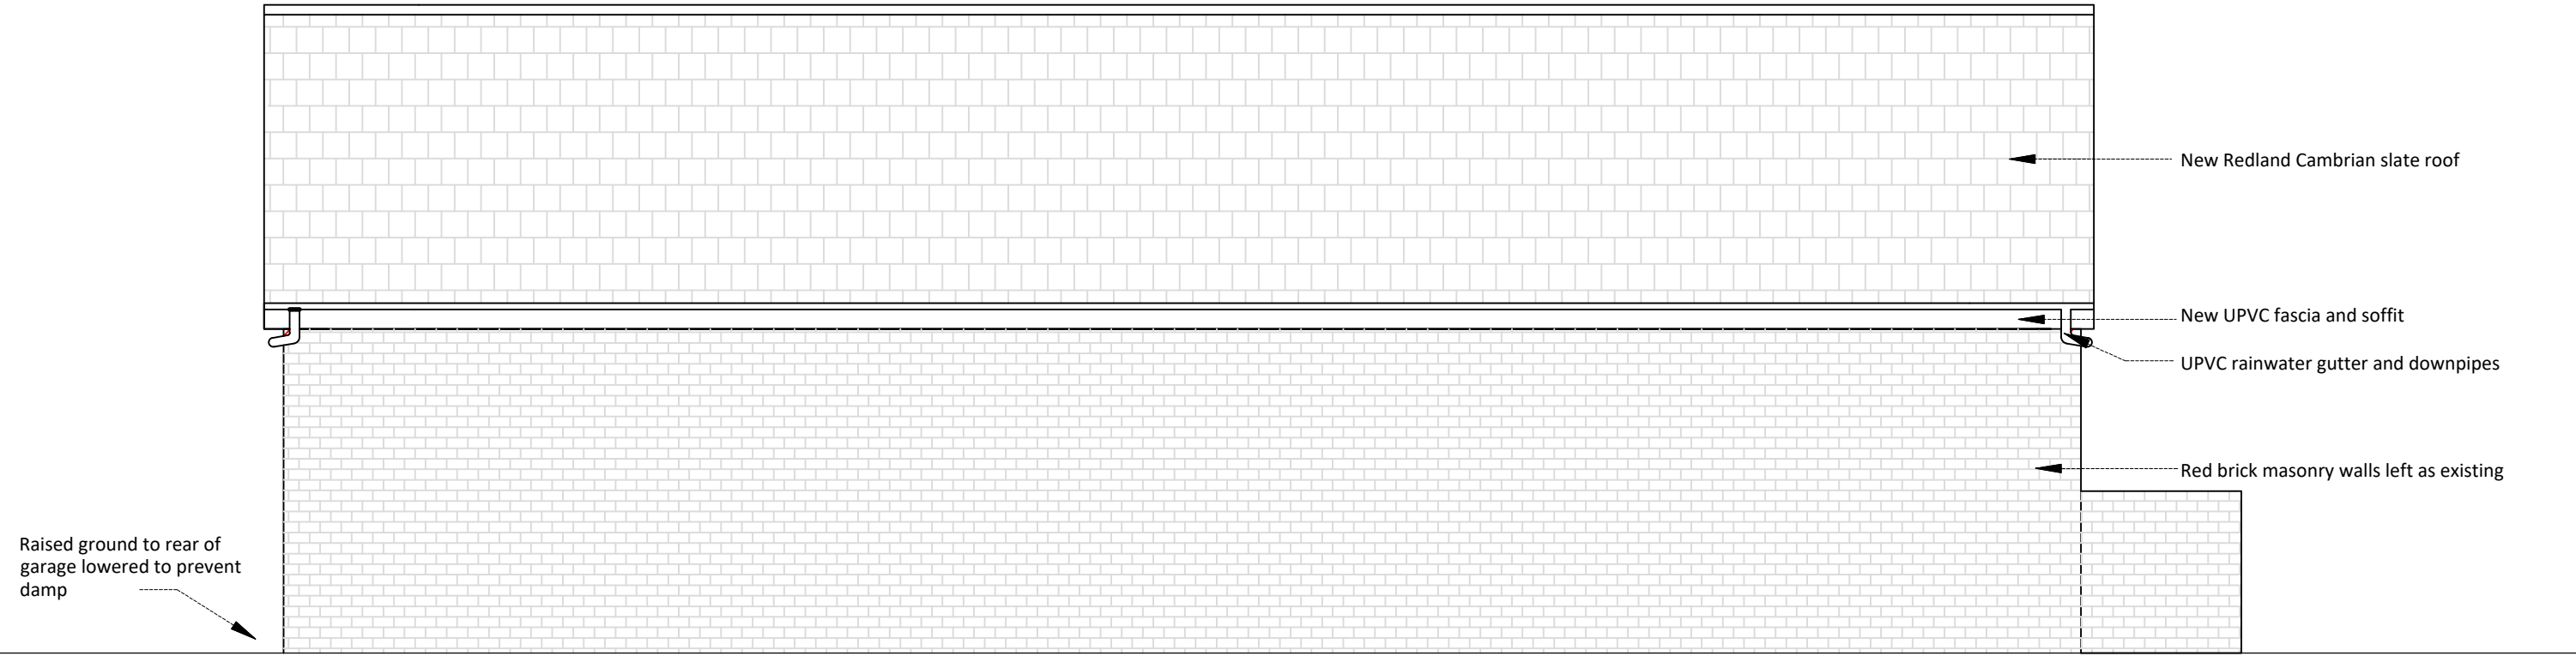

Proposed Garage East Elevation  
1:50

Copyright: All rights reserved. This drawing must not be reproduced without permission from AA Projects Ltd. Do not scale off this drawing. All dimensions are to be checked on site by contractor / sub contractor. Any discrepancies to be reported to AA Projects Ltd.

|   |           |                |                                      |                  |   |
|---|-----------|----------------|--------------------------------------|------------------|---|
|   |           |                |                                      |                  |   |
| Rev   | Date      | Revision notes | By                                   | Check            |   |
| <div><div>aaprojects</div><div>L2 Pilkington Court<br/>Sinclair Way<br/>Prescot Business Park<br/>Prescot<br/>Liverpool<br/>L34 1QG<br/>Tel: 0151 430 2340<br/>Office Locations<br/>Birmingham, Leeds, Liverpool, London, Manchester, Oxford, Rugby, Newcastle<br/>www.aaprojects.co.uk</div></div> |           |                |                                      |                  |   |
| Client<br>Quality Education with Care   |           |                | Drawing Title<br>Proposed Elevations |                  |   |
| Project Title<br>Garage Refurbishment at<br>Bersham Hall   |           |                | Drawn<br>RZ                          | Date<br>April 20 |   |
|   |           |                | Checked<br>SIH                       | Date<br>April 20 |   |
| DWG No.   | P15789.04 | Scale          | 1:50                                 | Revision         | - |