




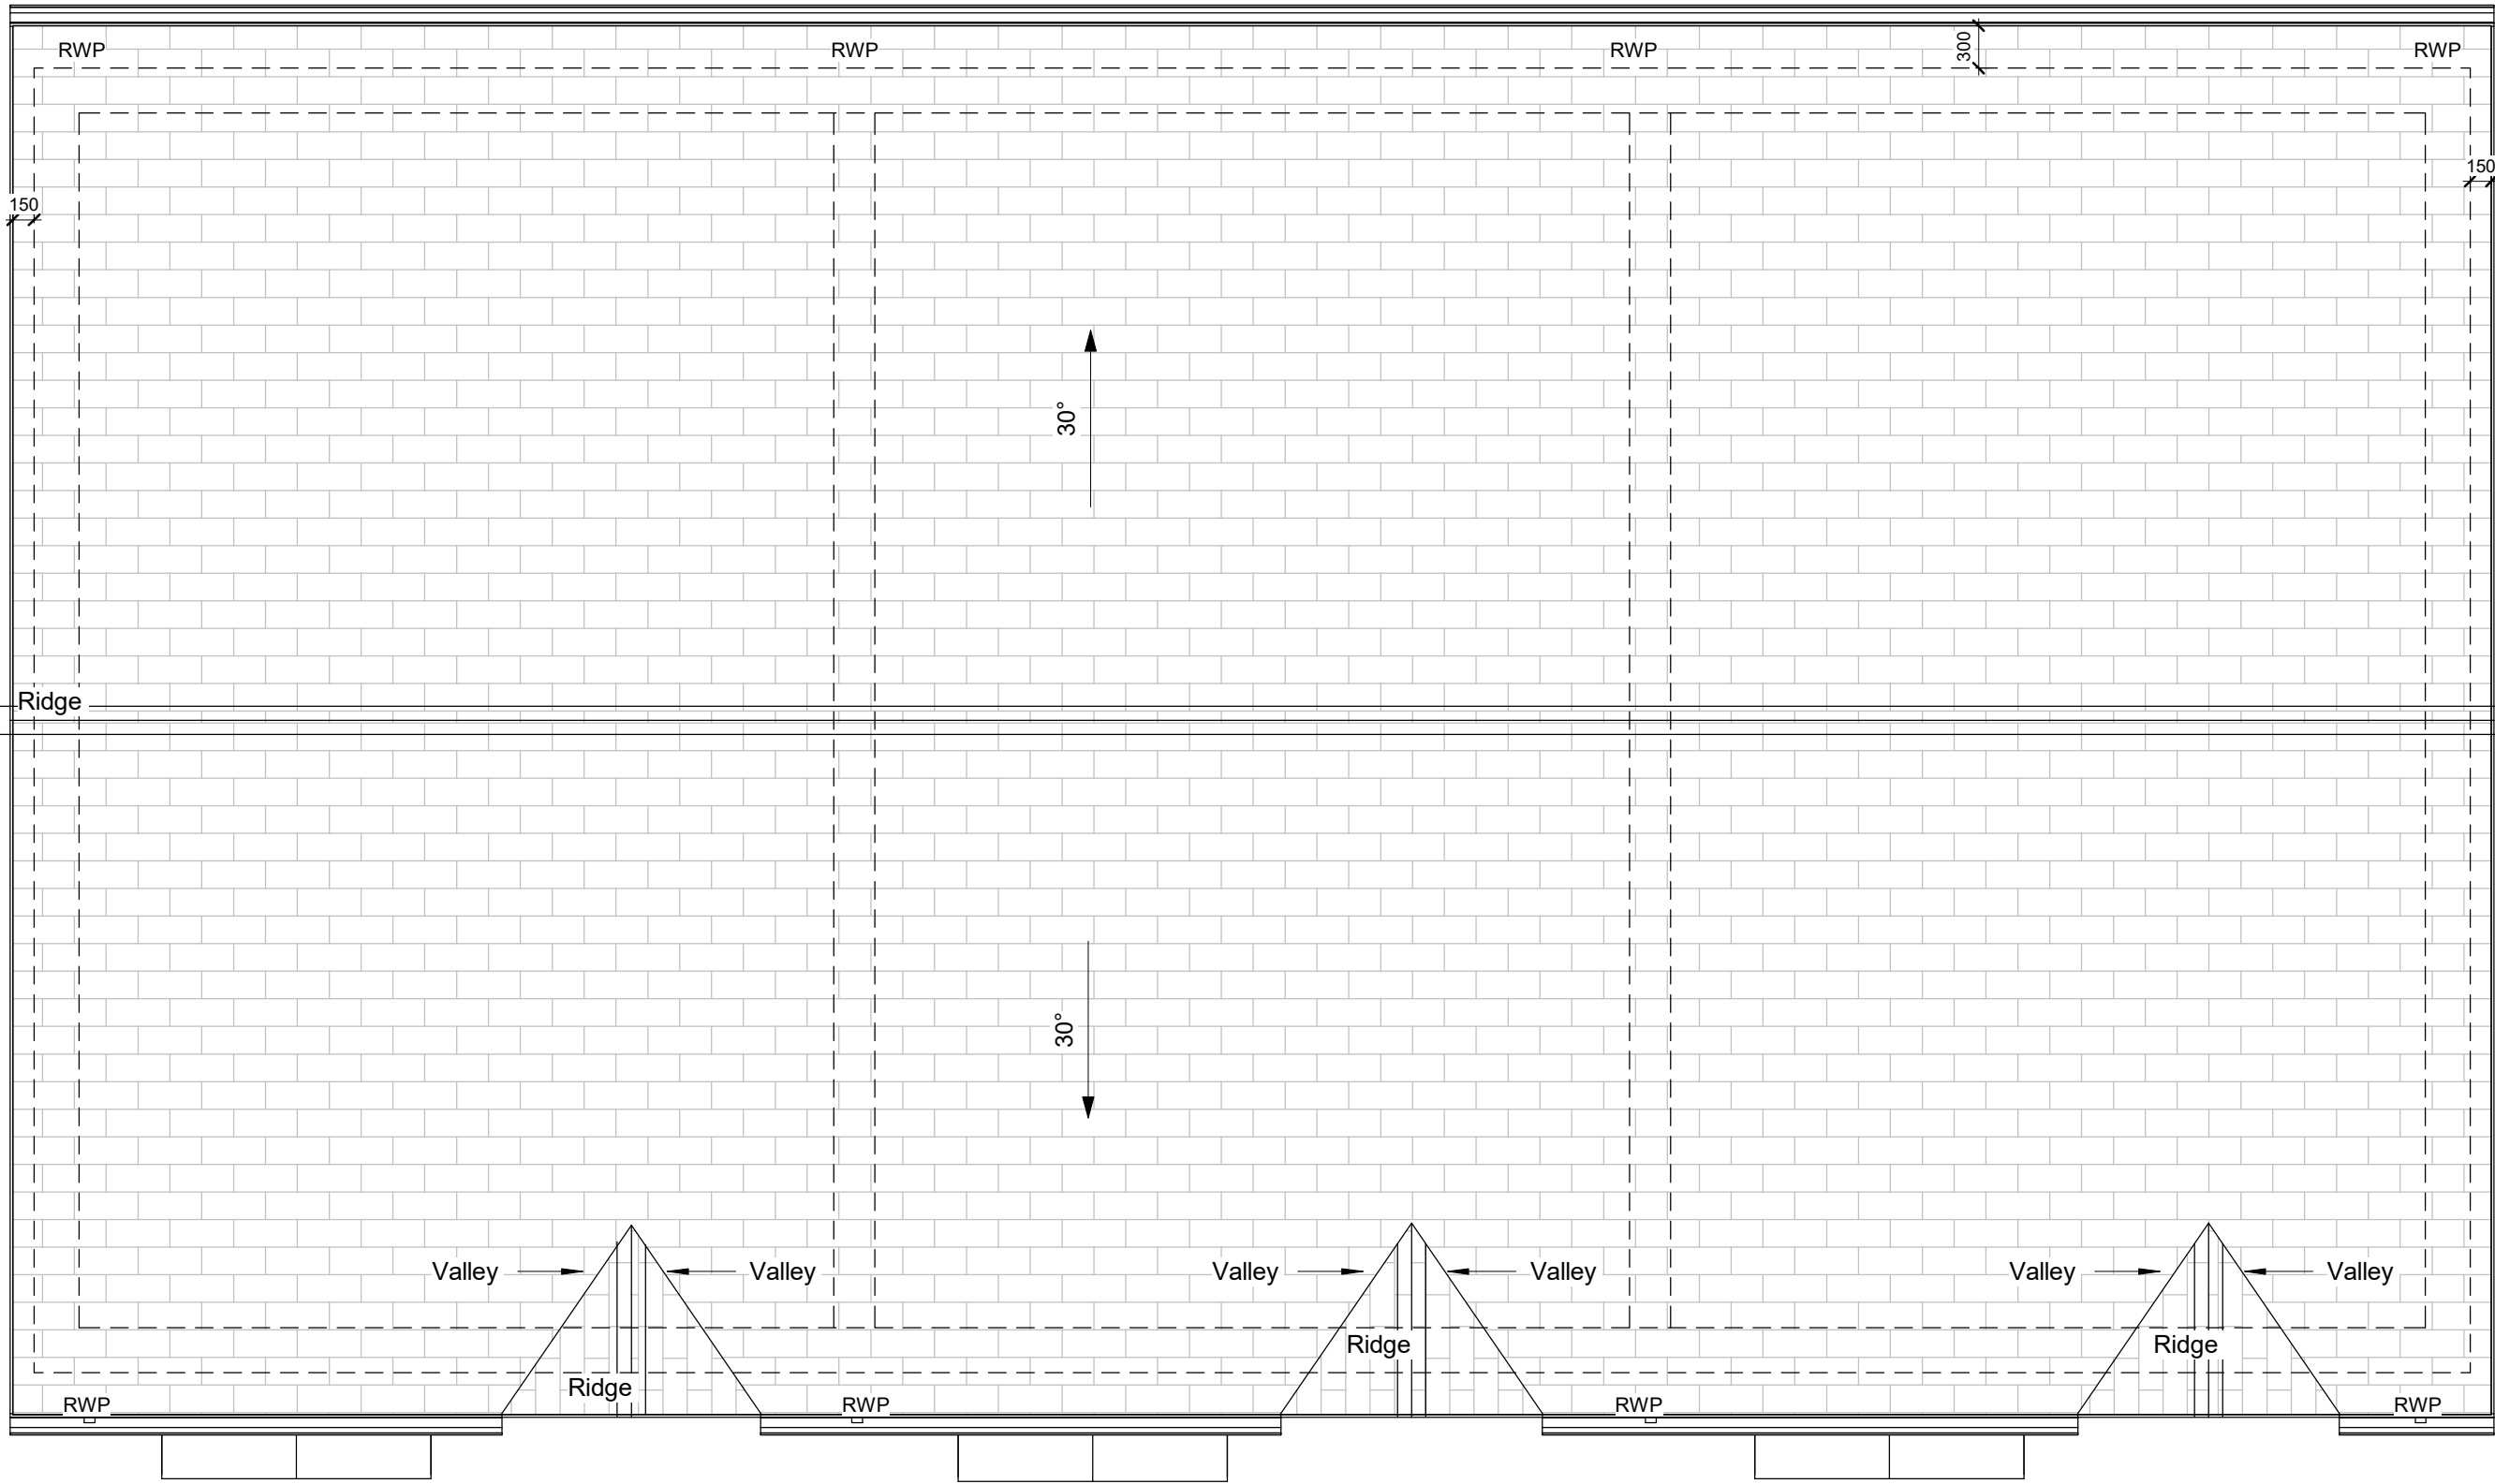

Roof Plan.
1 : 50

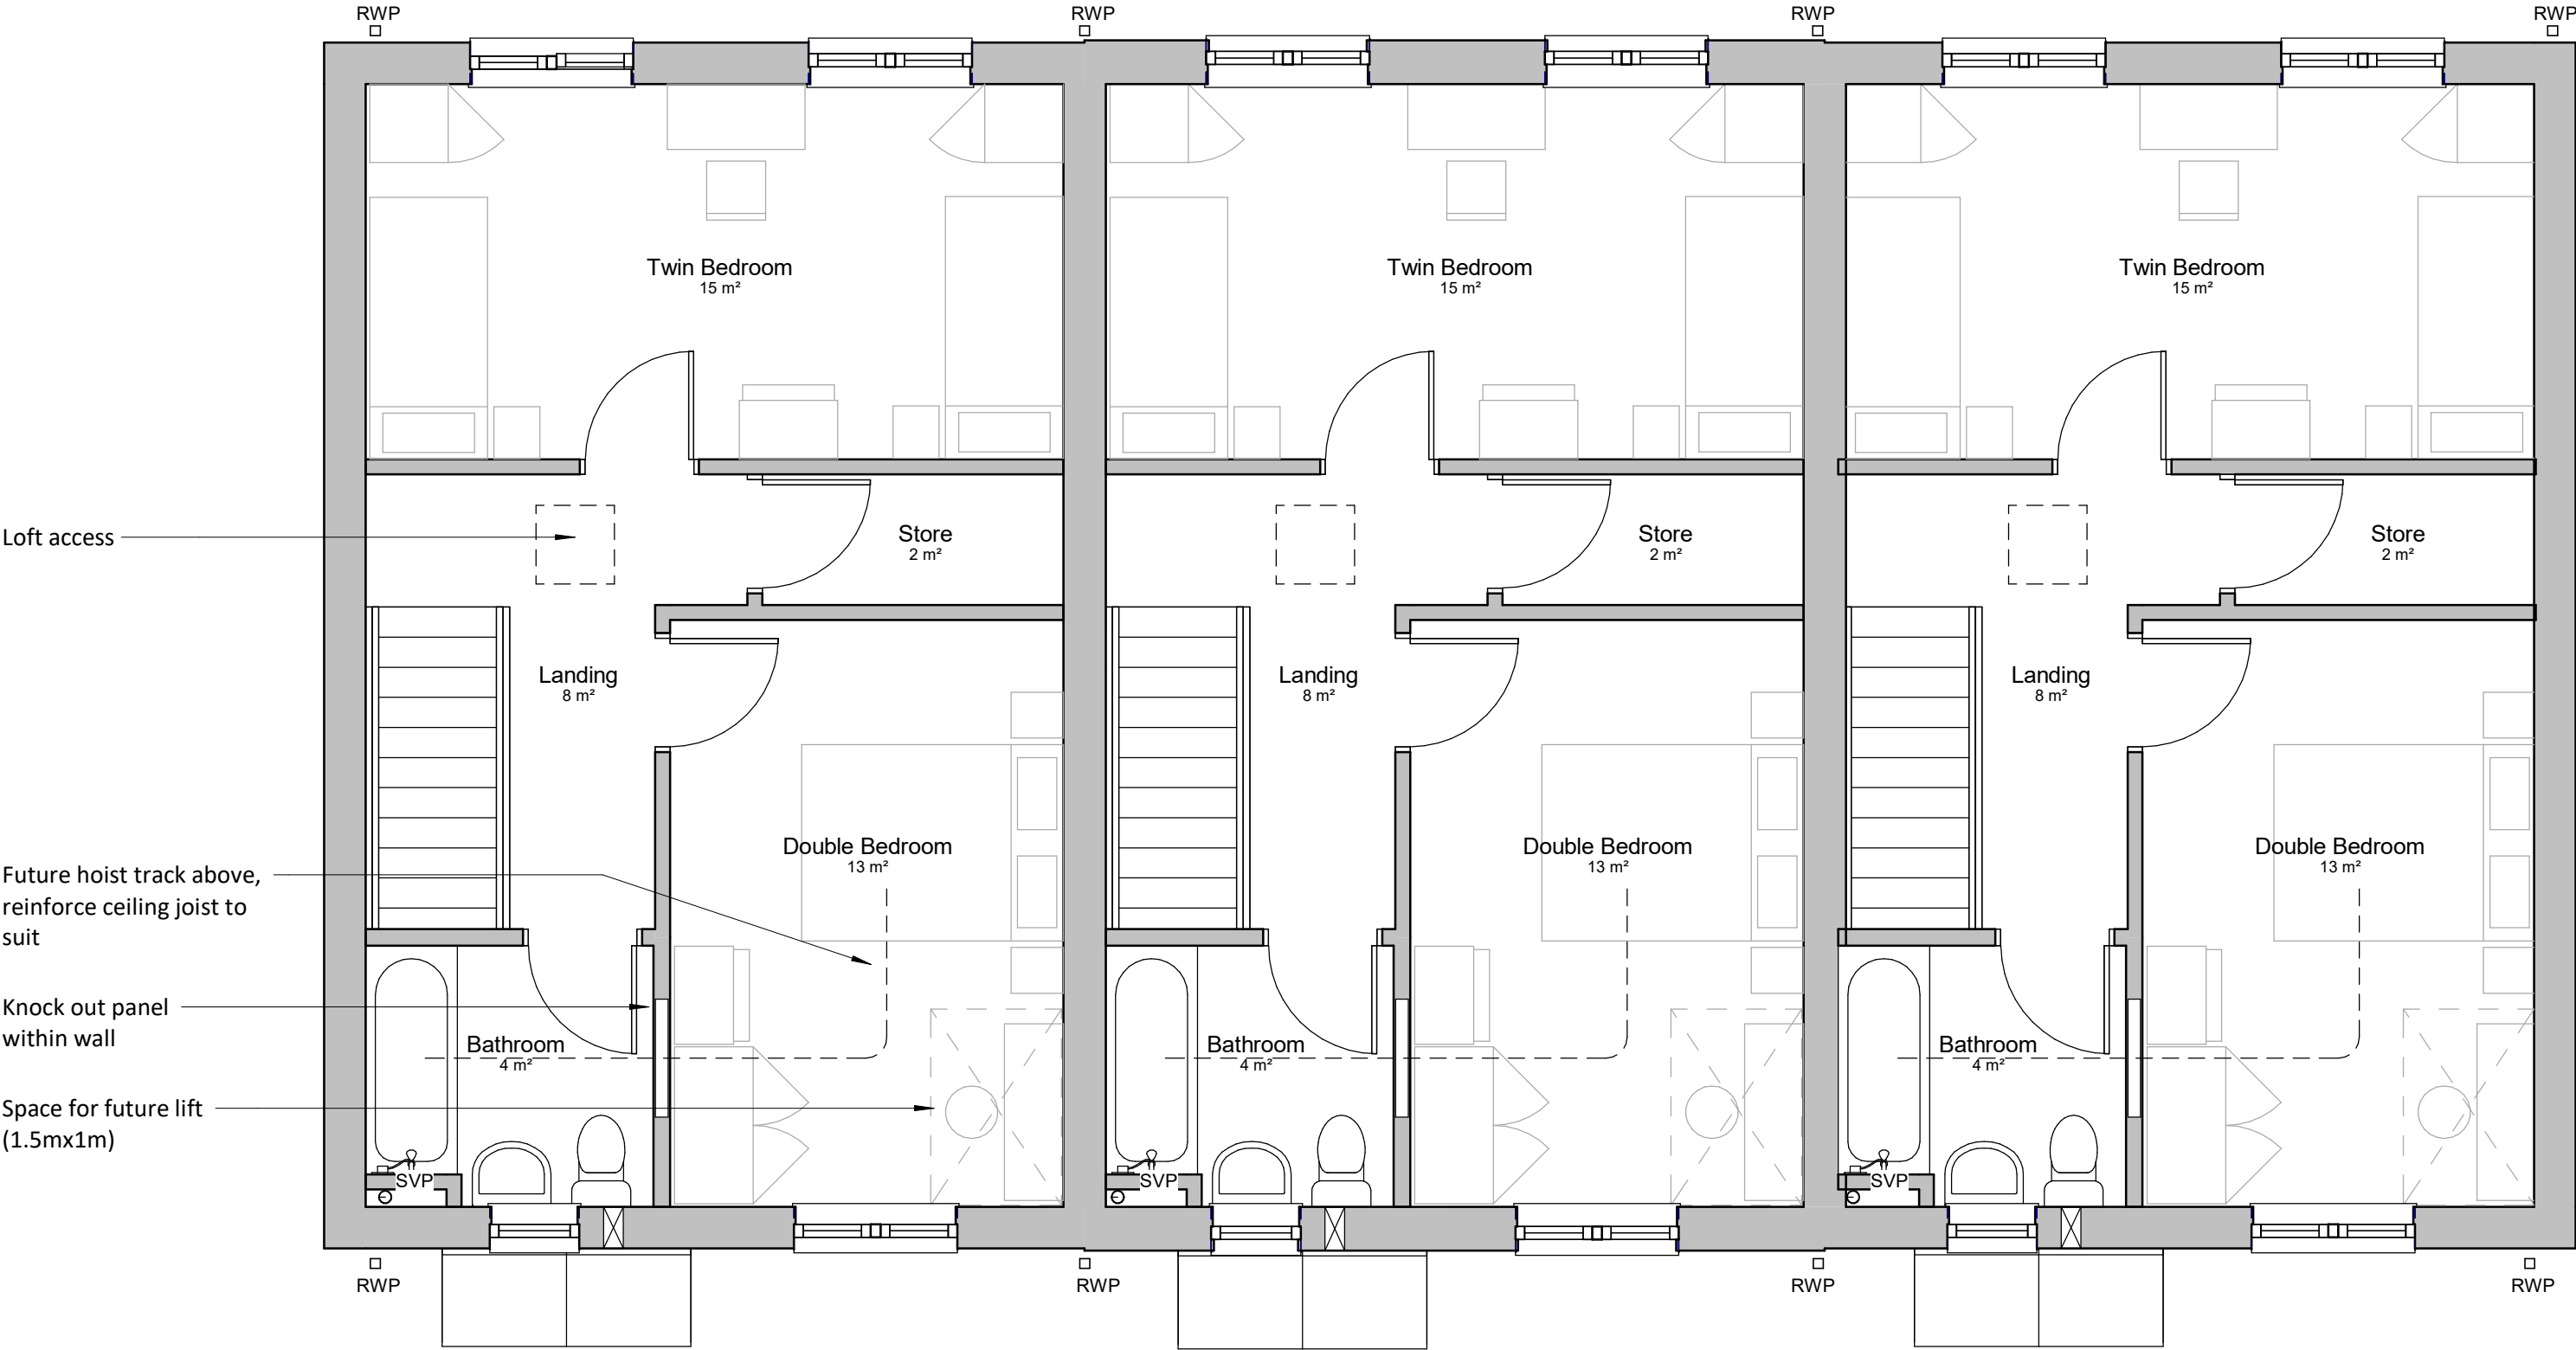

First Floor Plan
1 : 50

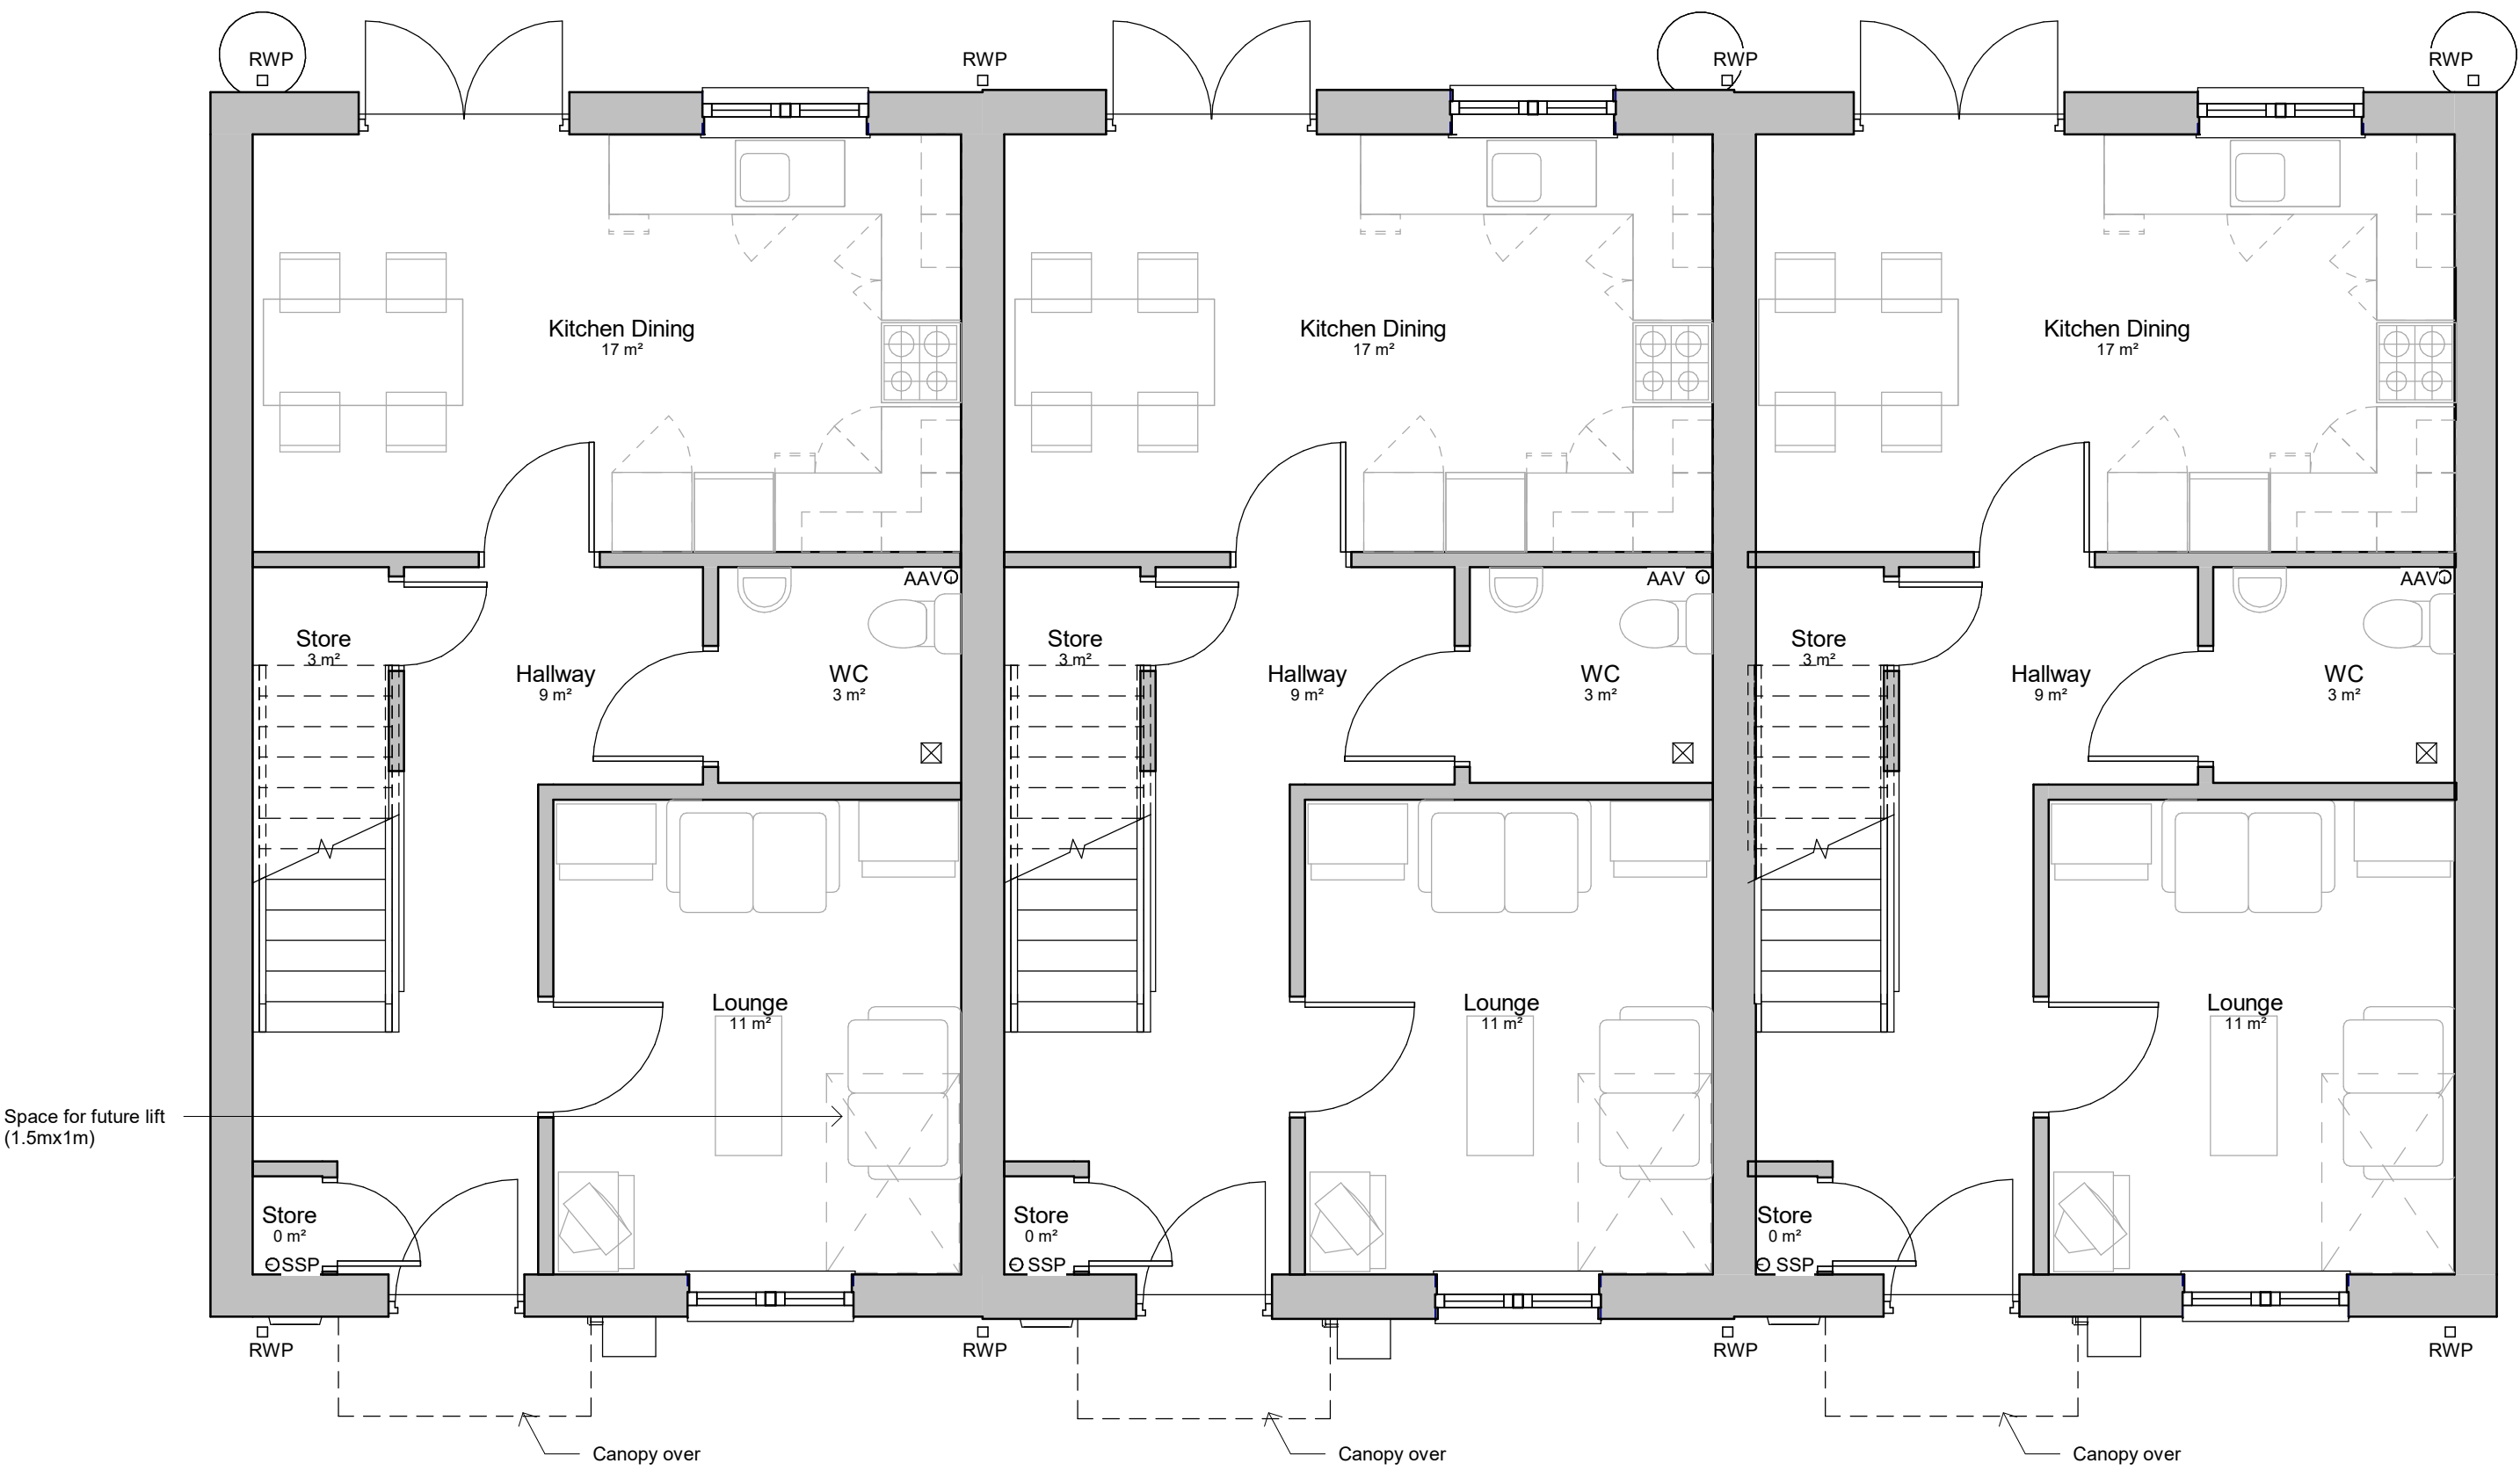

Ground Floor Plan
1 : 50



- General Notes
1. Contractor to verify all dimensions and check level datums on site
 2. All of the designs are the sole property of TACP Architects Ltd and may not be used without their written agreement
 3. All prints, specifications and their copyright are the property of TACP Architects Ltd
 4. Do not scale off drawings
 5. All dimensions shall be checked on site before commencement of shop drawings, manufacture and all discrepancies must be reported to TACP Architects Ltd

GIFA	
Name	Area
Ground Floor	46 m²
First Floor	43 m²
89 m²	

Revisions				
Rev	Date	Description	By	Check
A	06/05/20	Turning circles omitted	MR	KA

Consultants

Client

Wales & West Housing



Project Title

Heol Berwyn Cefn Mawr

Drawing Title

2B/4P Terrace Floor Plans

Scale 1 : 50@A1 Date 18/02/20 ACR Drawn By MG Checked By Wrexham Office

Job Number 19030 Project*Originator*Zone*Level*Type*Role*Number Revision HBCM-TACP- XX- ZZ- DR- A- 103 A

TACP Architects Ltd

Pembroke House

Ellice Way, Wrexham Technology Park,

Wrexham, LL13 7YT

01978 291161

admin@tacparchitects.co.uk

www.tacparchitects.co.uk



Architecture • Interior Design • Healthcare Planning • Conservation • Masterplanning • Sustainable Design