



0 5 10cm

 

Notes | Sketch schemes may be based on plan information of unknown origin and is subject to verification and survey. Contractors must verify all dimensions on site before commencing any work or shop drawings. This drawing is not to be scaled. Use figured dimensions only. Ensure digital versions are plotted at 'Actual Size'. Building areas are liable to adjustment over the course of the design process due to ongoing construction detailing developments. Subject to statutory approvals and survey. The bar above is to check that the drawing has been printed to scale.

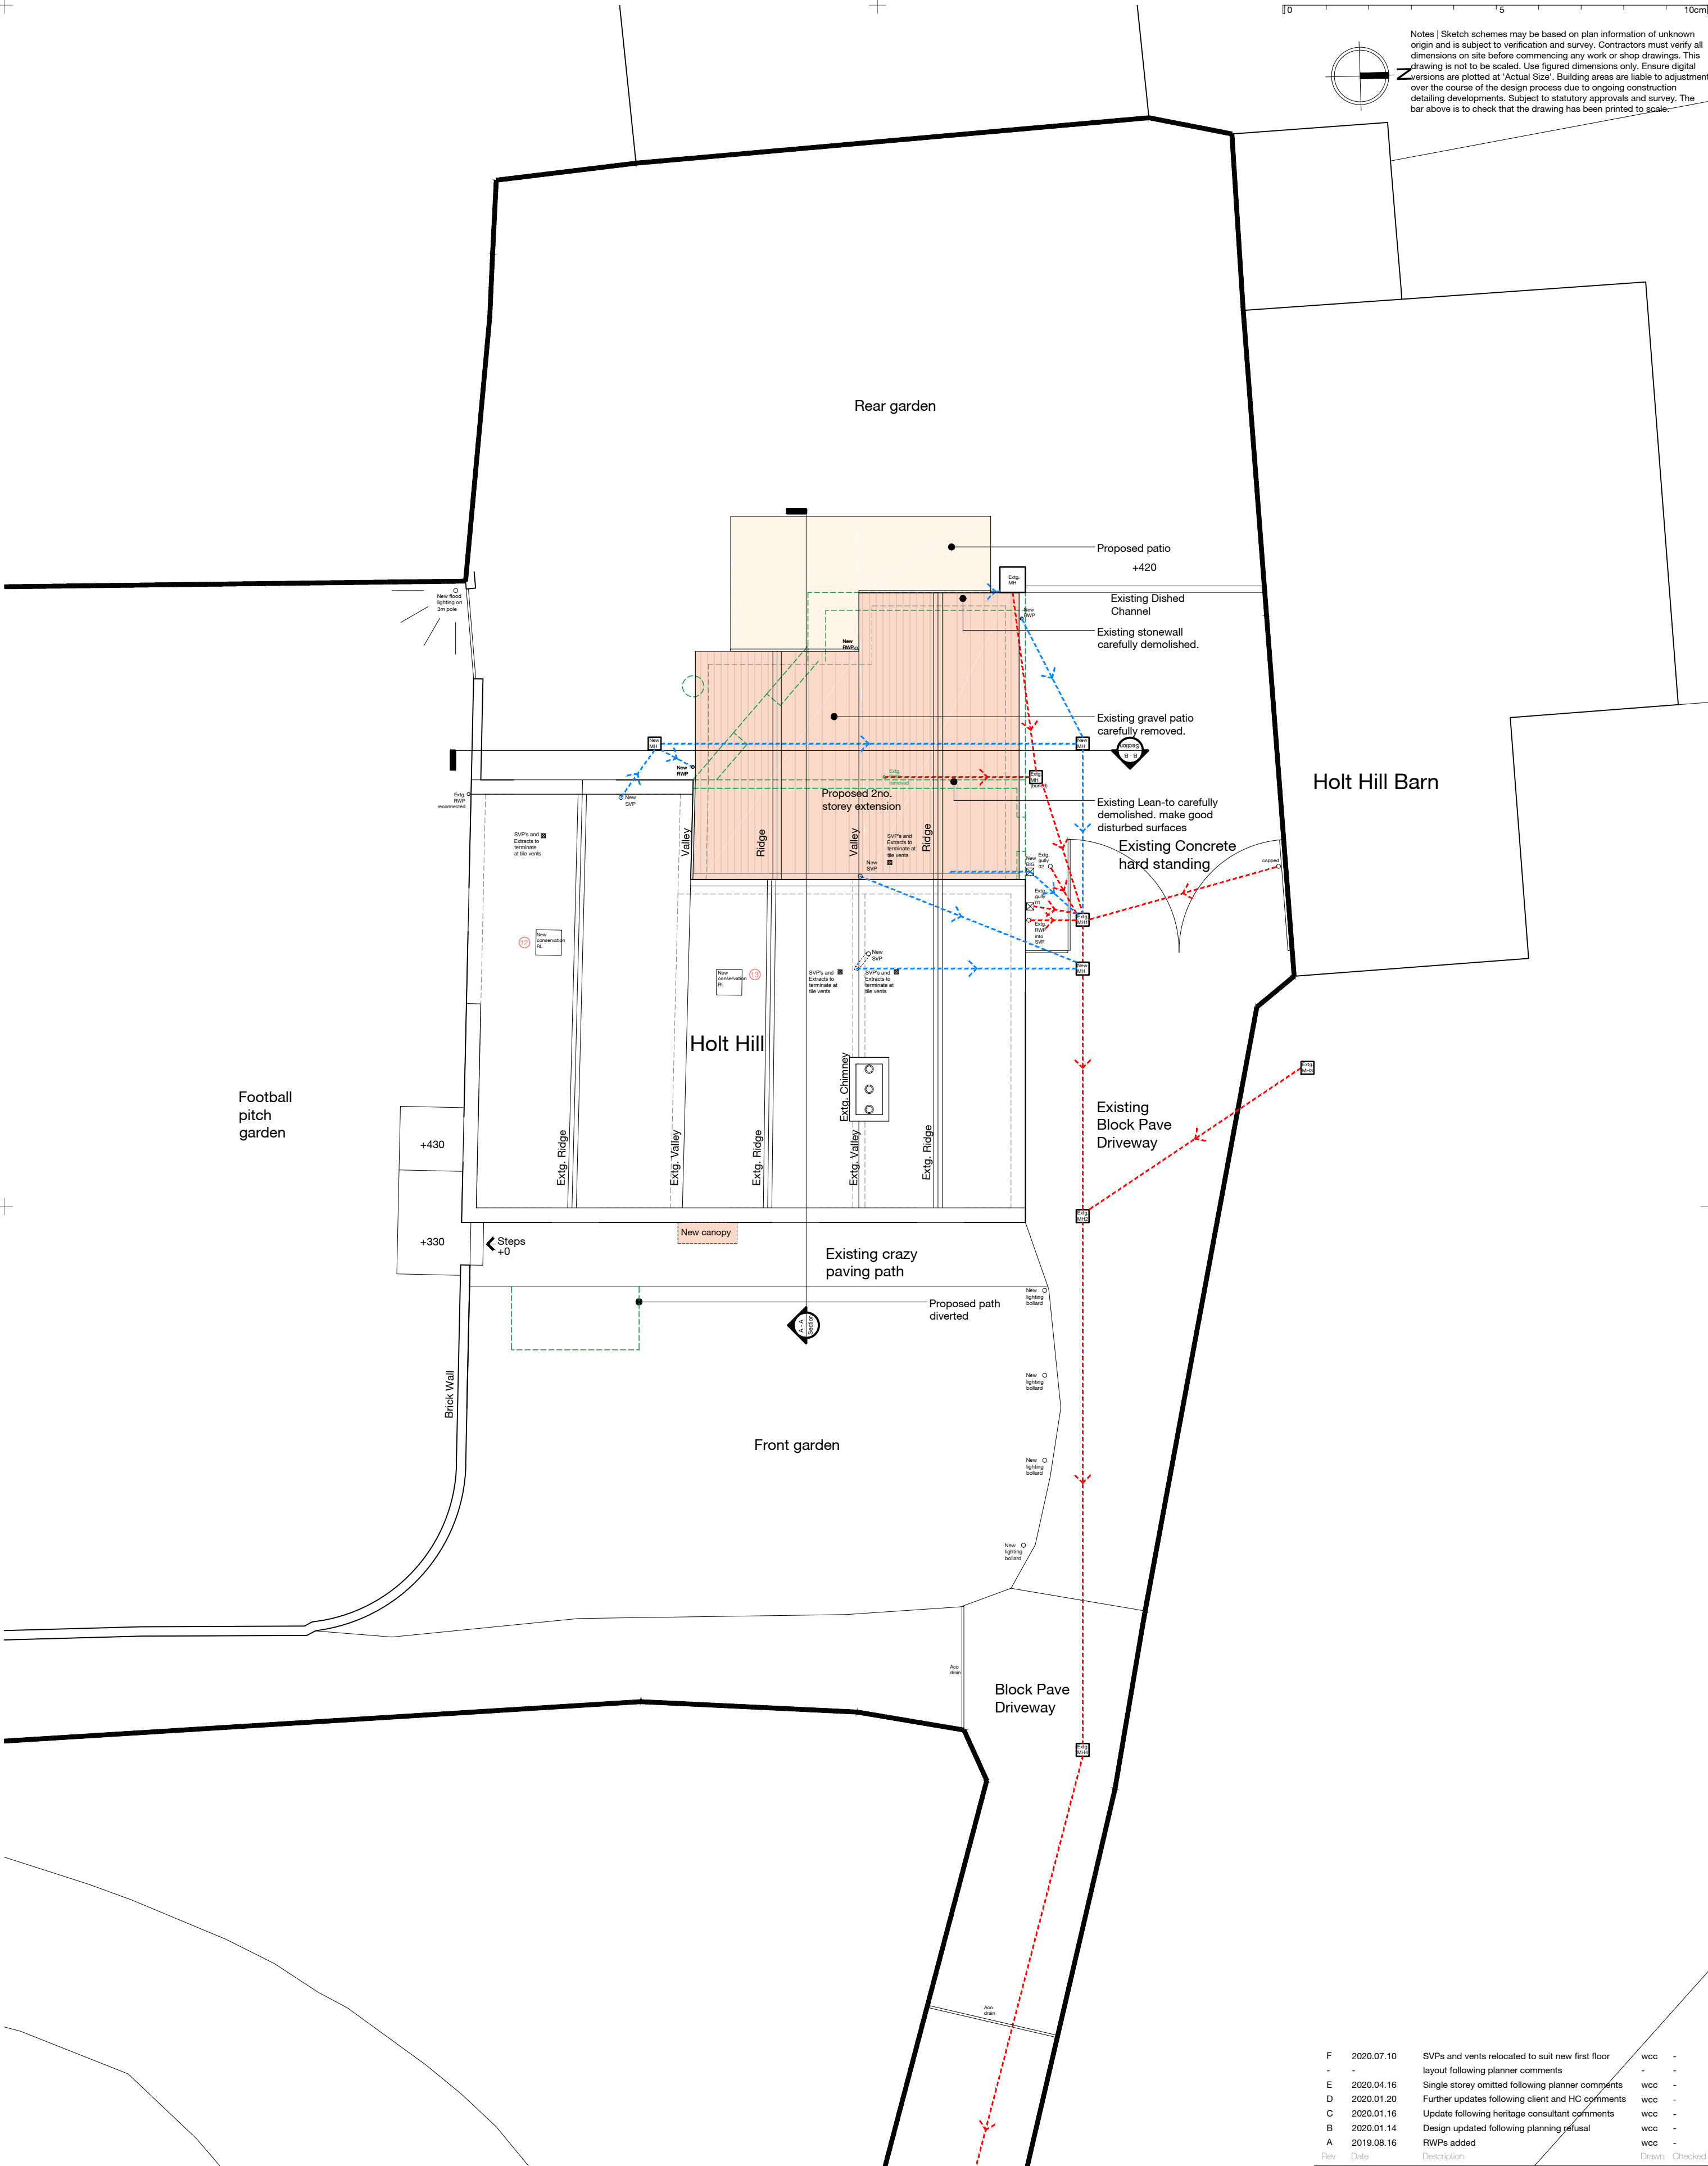

Extent of proposed Extension works



Existing pre 20th century component to be removed



Existing Drainage System.



Extent of proposed crazy paving (to match existing), all to manufacturers instructions and recommendations.



Existing 20th century component to be removed



Proposed Drainage System.

PROPOSED SITE PLAN

F	2020.07.10	SVPs and vents relocated to suit new first floor layout following planner comments	wcc	-
-	-	-	-	-
E	2020.04.16	Single storey omitted following planner comments	wcc	-
D	2020.01.20	Further updates following client and HC comments	wcc	-
C	2020.01.16	Update following heritage consultant comments	wcc	-
B	2020.01.14	Design updated following planning refusal	wcc	-
A	2019.08.16	RWPs added	wcc	-
Rev	Date	Description	Drawn	Checked

Project	For & on behalf of Irwin Mitchell Holt Hill, Green Street, Holt, Wrexham			
Drawing	Proposed Site Plan			
Client	CE			
BIM Suitability	Description	SUITABLE FOR INFORMATION		BIM Suitability Code S2
Status	Planning	2 Riverside Way Whitehall Waterfront LEEDS	320 City Road Angel LONDON	
Date	Aug '19	LS1 4EH	EC1V 2NZ	
Drawn	wcc	0113 819 8041	0203 883 8602	
Checked	rsg	edwardarchitecture.co.uk		
Scale (A2)	1:100	info@edwardarchitecture.co.uk		
Project	0759	Discipline	EA - A - PL05	Rev F
edward architecture				