


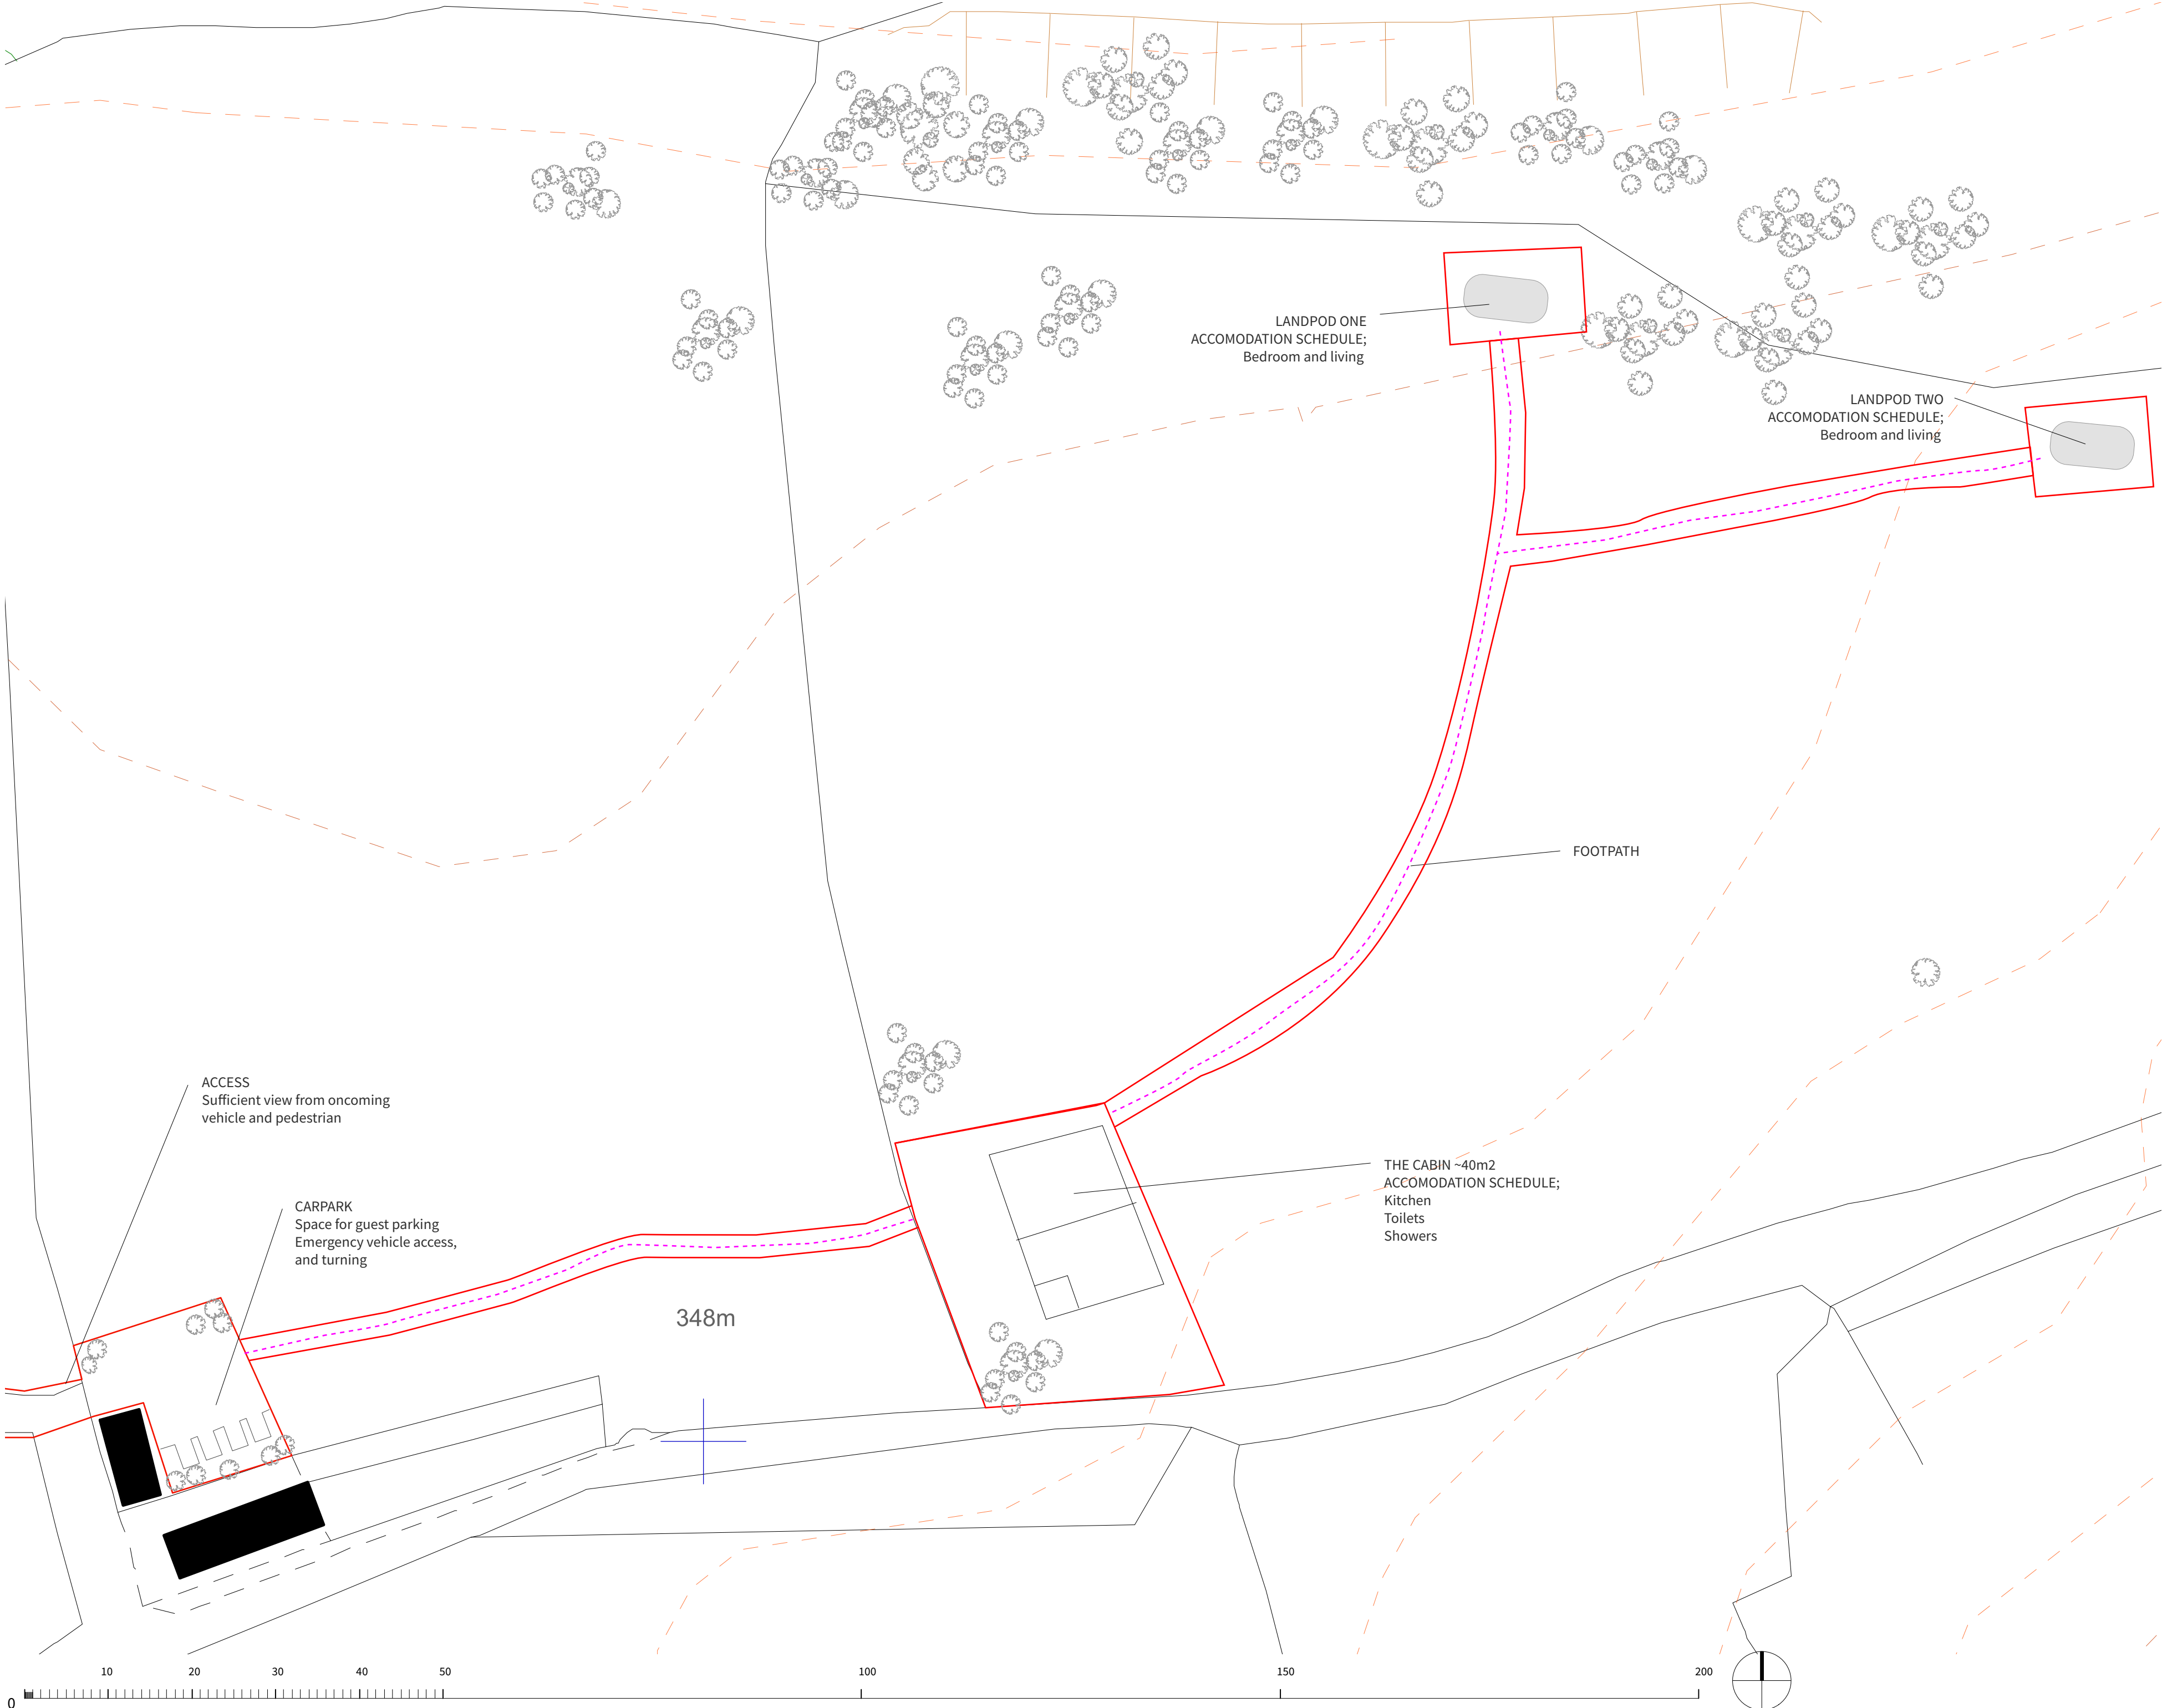

WRMARCHITECTURE

The Old Council Depot, Mill Lane, Presteigne, Powys LD8 2DA
www.crownandcanopy.co.uk
07837 162 452

PROJECT

CEFNCOED

PROJECT NUMBER

0157

DRAWN BY

WRM

SITE LOCATION

Cefncoed, Glyn Ceiriog, Llangollen,
LL20 7BY

DATE OF ISSUE

29.01.20

PRE- PLANNING

Issue

REVISIONS

13.02.20 - Land Pod Locations - WRM

DRAWING NOTES

Legend:

- Existing drainage ditch
- Topographical survey
- Existing field boundary
- Existing track
- Proposed Site boundary
- Ownersite boundary
- Proposed footpaths
- Existing footpaths

GENERAL NOTES

- DO NOT SCALE FROM THIS DRAWING, UNLESS FOR PLANNING PURPOSES.
- THE DIMENSIONS SHOWN ON THIS DRAWING ARE SHOWN IN MILLIMETRES.
- ALL LEVELS AND DIMENSIONS TO BE CHECKED ON SITE AND ANY DISCREPANCIES NOTED TO THE ARCHITECTURAL DESIGNER IMMEDIATELY.
- THIS DRAWING IS TO BE READ IN CONJUNCTION WITH ALL RELEVANT CONSULTANTS' DRAWINGS AND SPECIFICATIONS.
- THIS DRAWING IS COPYRIGHT AND MUST NOT BE REPRODUCED WITHOUT THE PRIOR WRITTEN AGREEMENT OF THE ARCHITECTURAL DESIGNER.

DRAWING SCALE

1:500

PAPER SIZE

A2

SHEET DESCRIPTION

PROPOSED SITE PLAN

DRAWING NUMBER

CEF-WRM-DR-A-X-101