




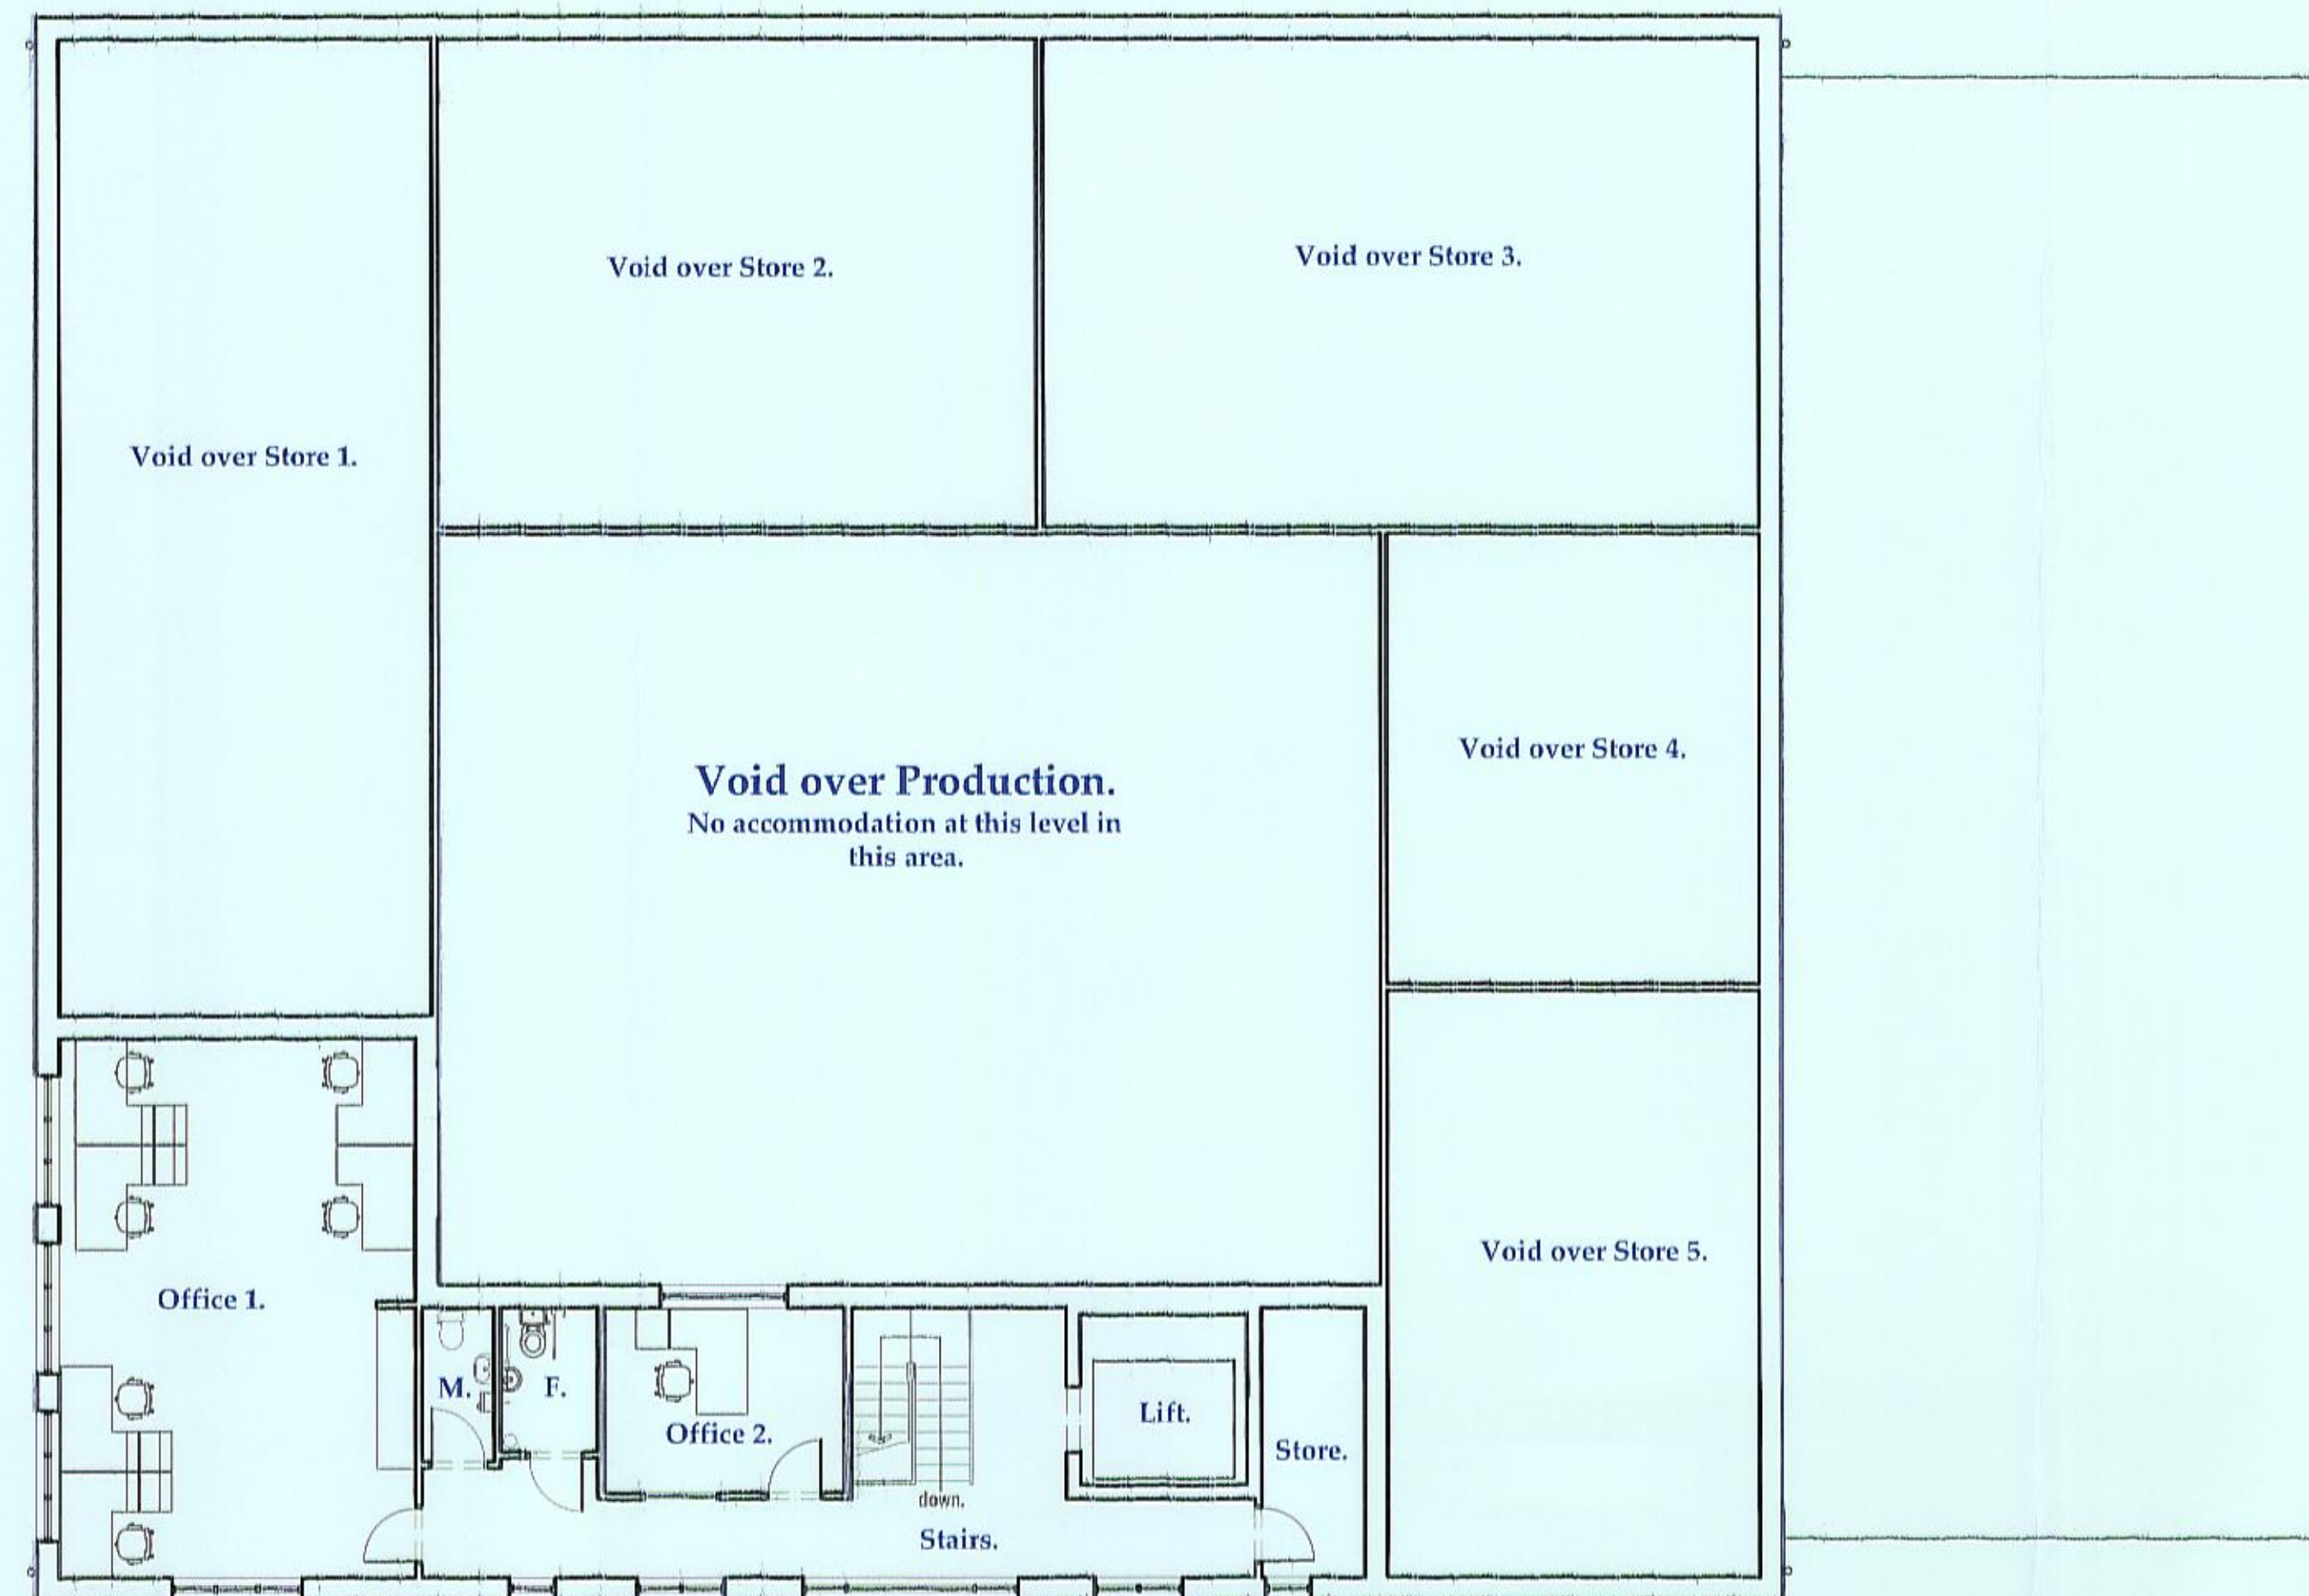

Level 3 Plan
as Proposed.
Scale 1:100.

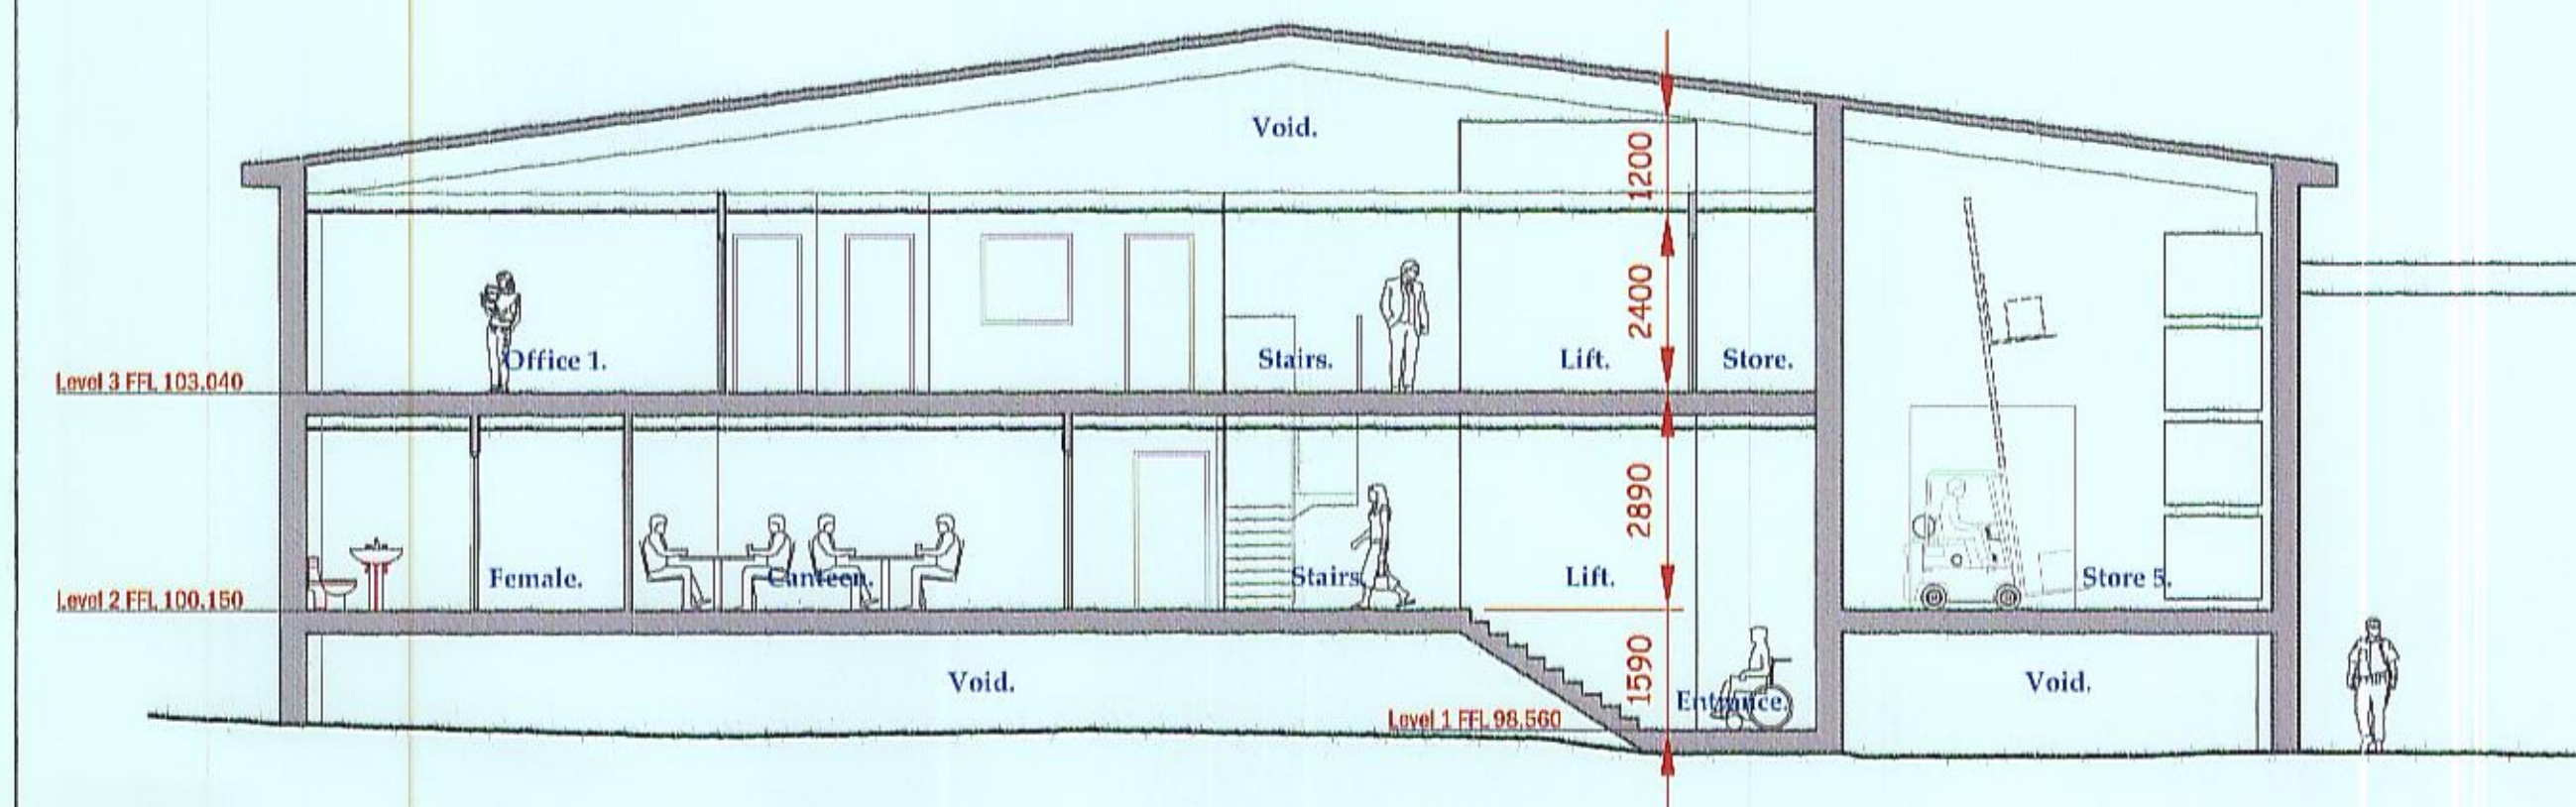

Typical Section as Proposed.
Scale 1:100.

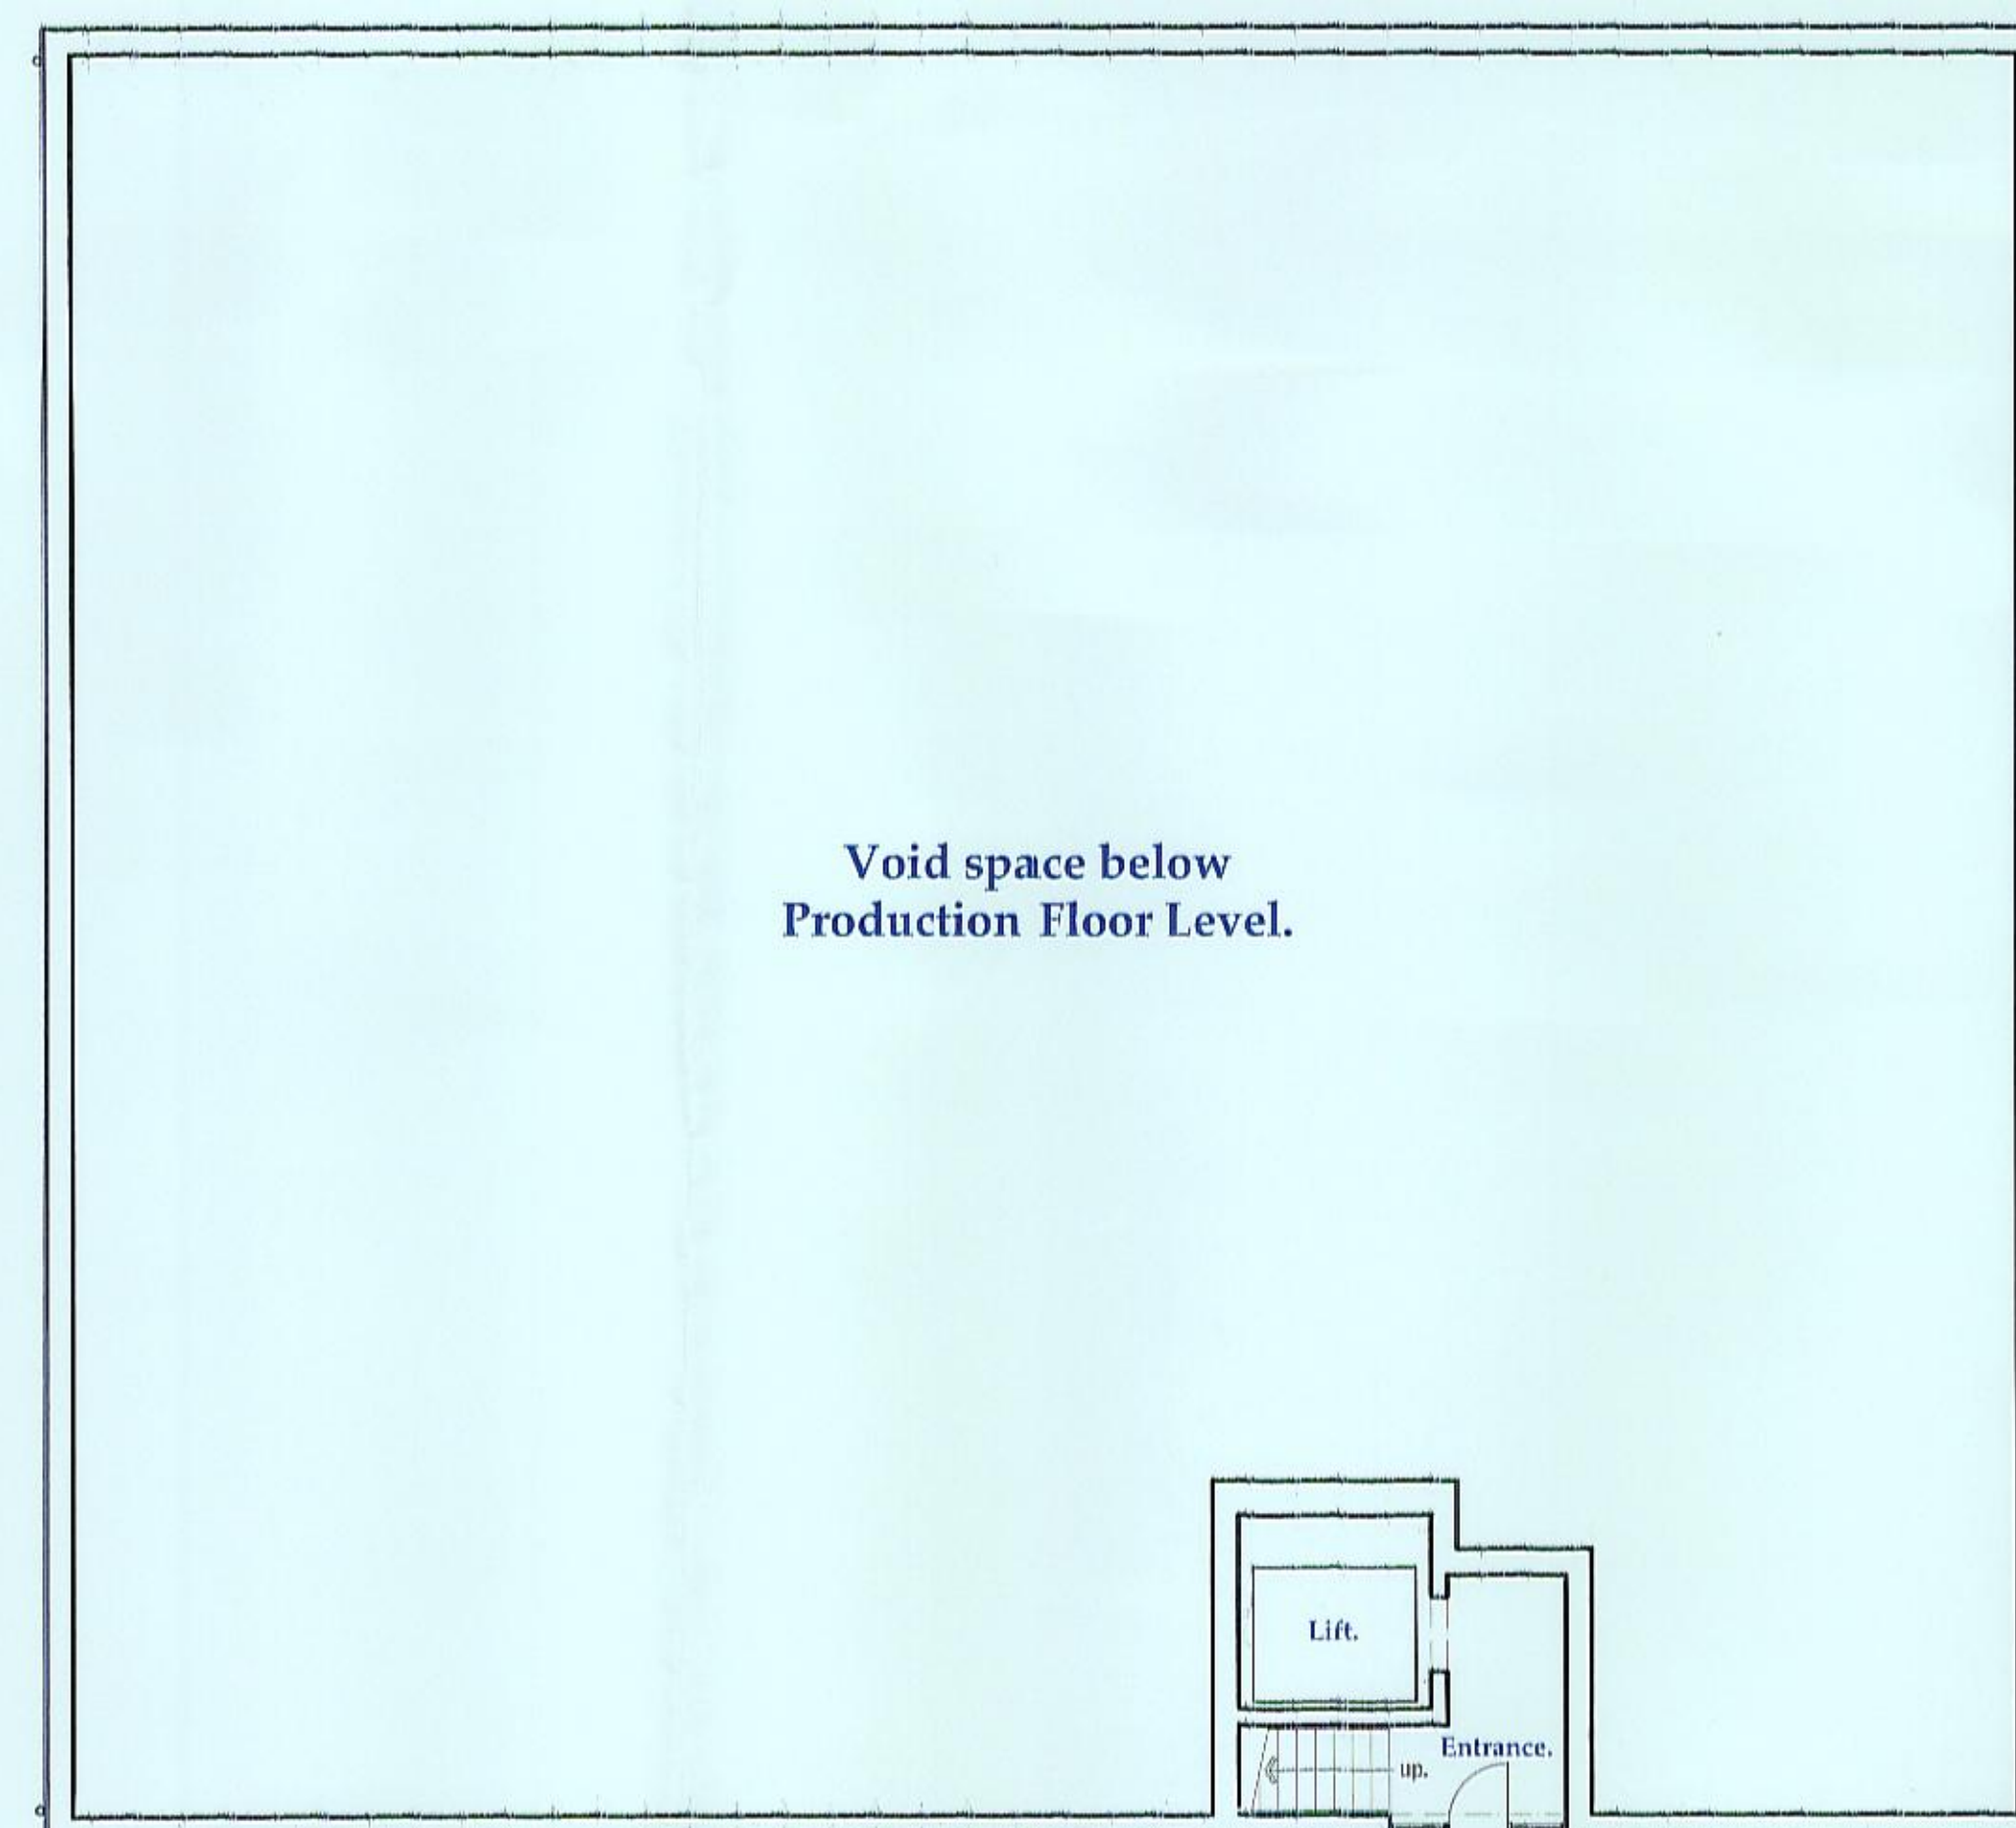

Level 1 Plan
as Proposed.
Scale 1:100. 5 m.



Roof Plan as Proposed.
Scale 1:100.

P2019/0793

Planning Issue.
October 2019.

Rev	Date	Notes
A2	01-10-19	Second Planning Issue.
A1	26-03-19	Planning Issue.
P3	23-03-19	Scheme plan headed.
P2	22-03-19	Plan updated to suit topographic survey details.
P1	08-03-19	First Issue.

PROJECT	Proposed CPU Facility.
at:	Unit 34 Five Crosses Ind. Est.
Minera	Wrexham
LL14 3RD	21 OCT 2019
	PLANNING DEPARTMENT

DRAWING TITLE
Levels 1 & 3 Plans as Proposed.

SCALE: AT 1: 1:100 @A1	01-10-19
---------------------------	----------

DRAWING NUMBER 1714-05	REVISION: A2
---------------------------	-----------------