

This drawing is the copyright of the
PLATT WHITE PARTNERSHIP.
All dimensions are to be checked on site prior
to commencing work.
DO NOT SCALE FROM THIS DRAWING.

NOTES

- 1 EXISTING DWELLING,
ODDI-AR-Y-TWMPATH
RENOVATED TO HABITABLE
CONDITION (Previously derelict)
- 2 EXISTING STONE BARN
- 3 EXISTING STONE OUTBUILDING

NEW STONE SURFACED
ACCESS ROAD

PUBLIC RIGHT OF WAY

VISIBILITY SPLAY

30m minimum visibility in each direction 2m
back from the road edge.
Due to incline of road and approx 2m width
it's not possible to exceed 15mph on the
road.

Rev	Date	Memel	Notes		
Revisions					

PLATT WHITE

Partnership

Nova House, 94 Boughton
Chester, CH3 5AQ.
Tel: 01244 314111, Fax: 01244 314700
e-mail: info@plattwhite.co.uk
Web: www.plattwhite.co.uk

Client
MR J LLOYD

Project
NEW ACCESS AT
ODDI-AR-Y-TWMPATH, GARTH
GLYN CERIOG, LL20 7LY

Subject
SITE PLAN


Dwg: No.
02-AC

Drawn by
AL

Checked by
DL

Date
Oct 2020

Scale 1 / 1250 @ A3

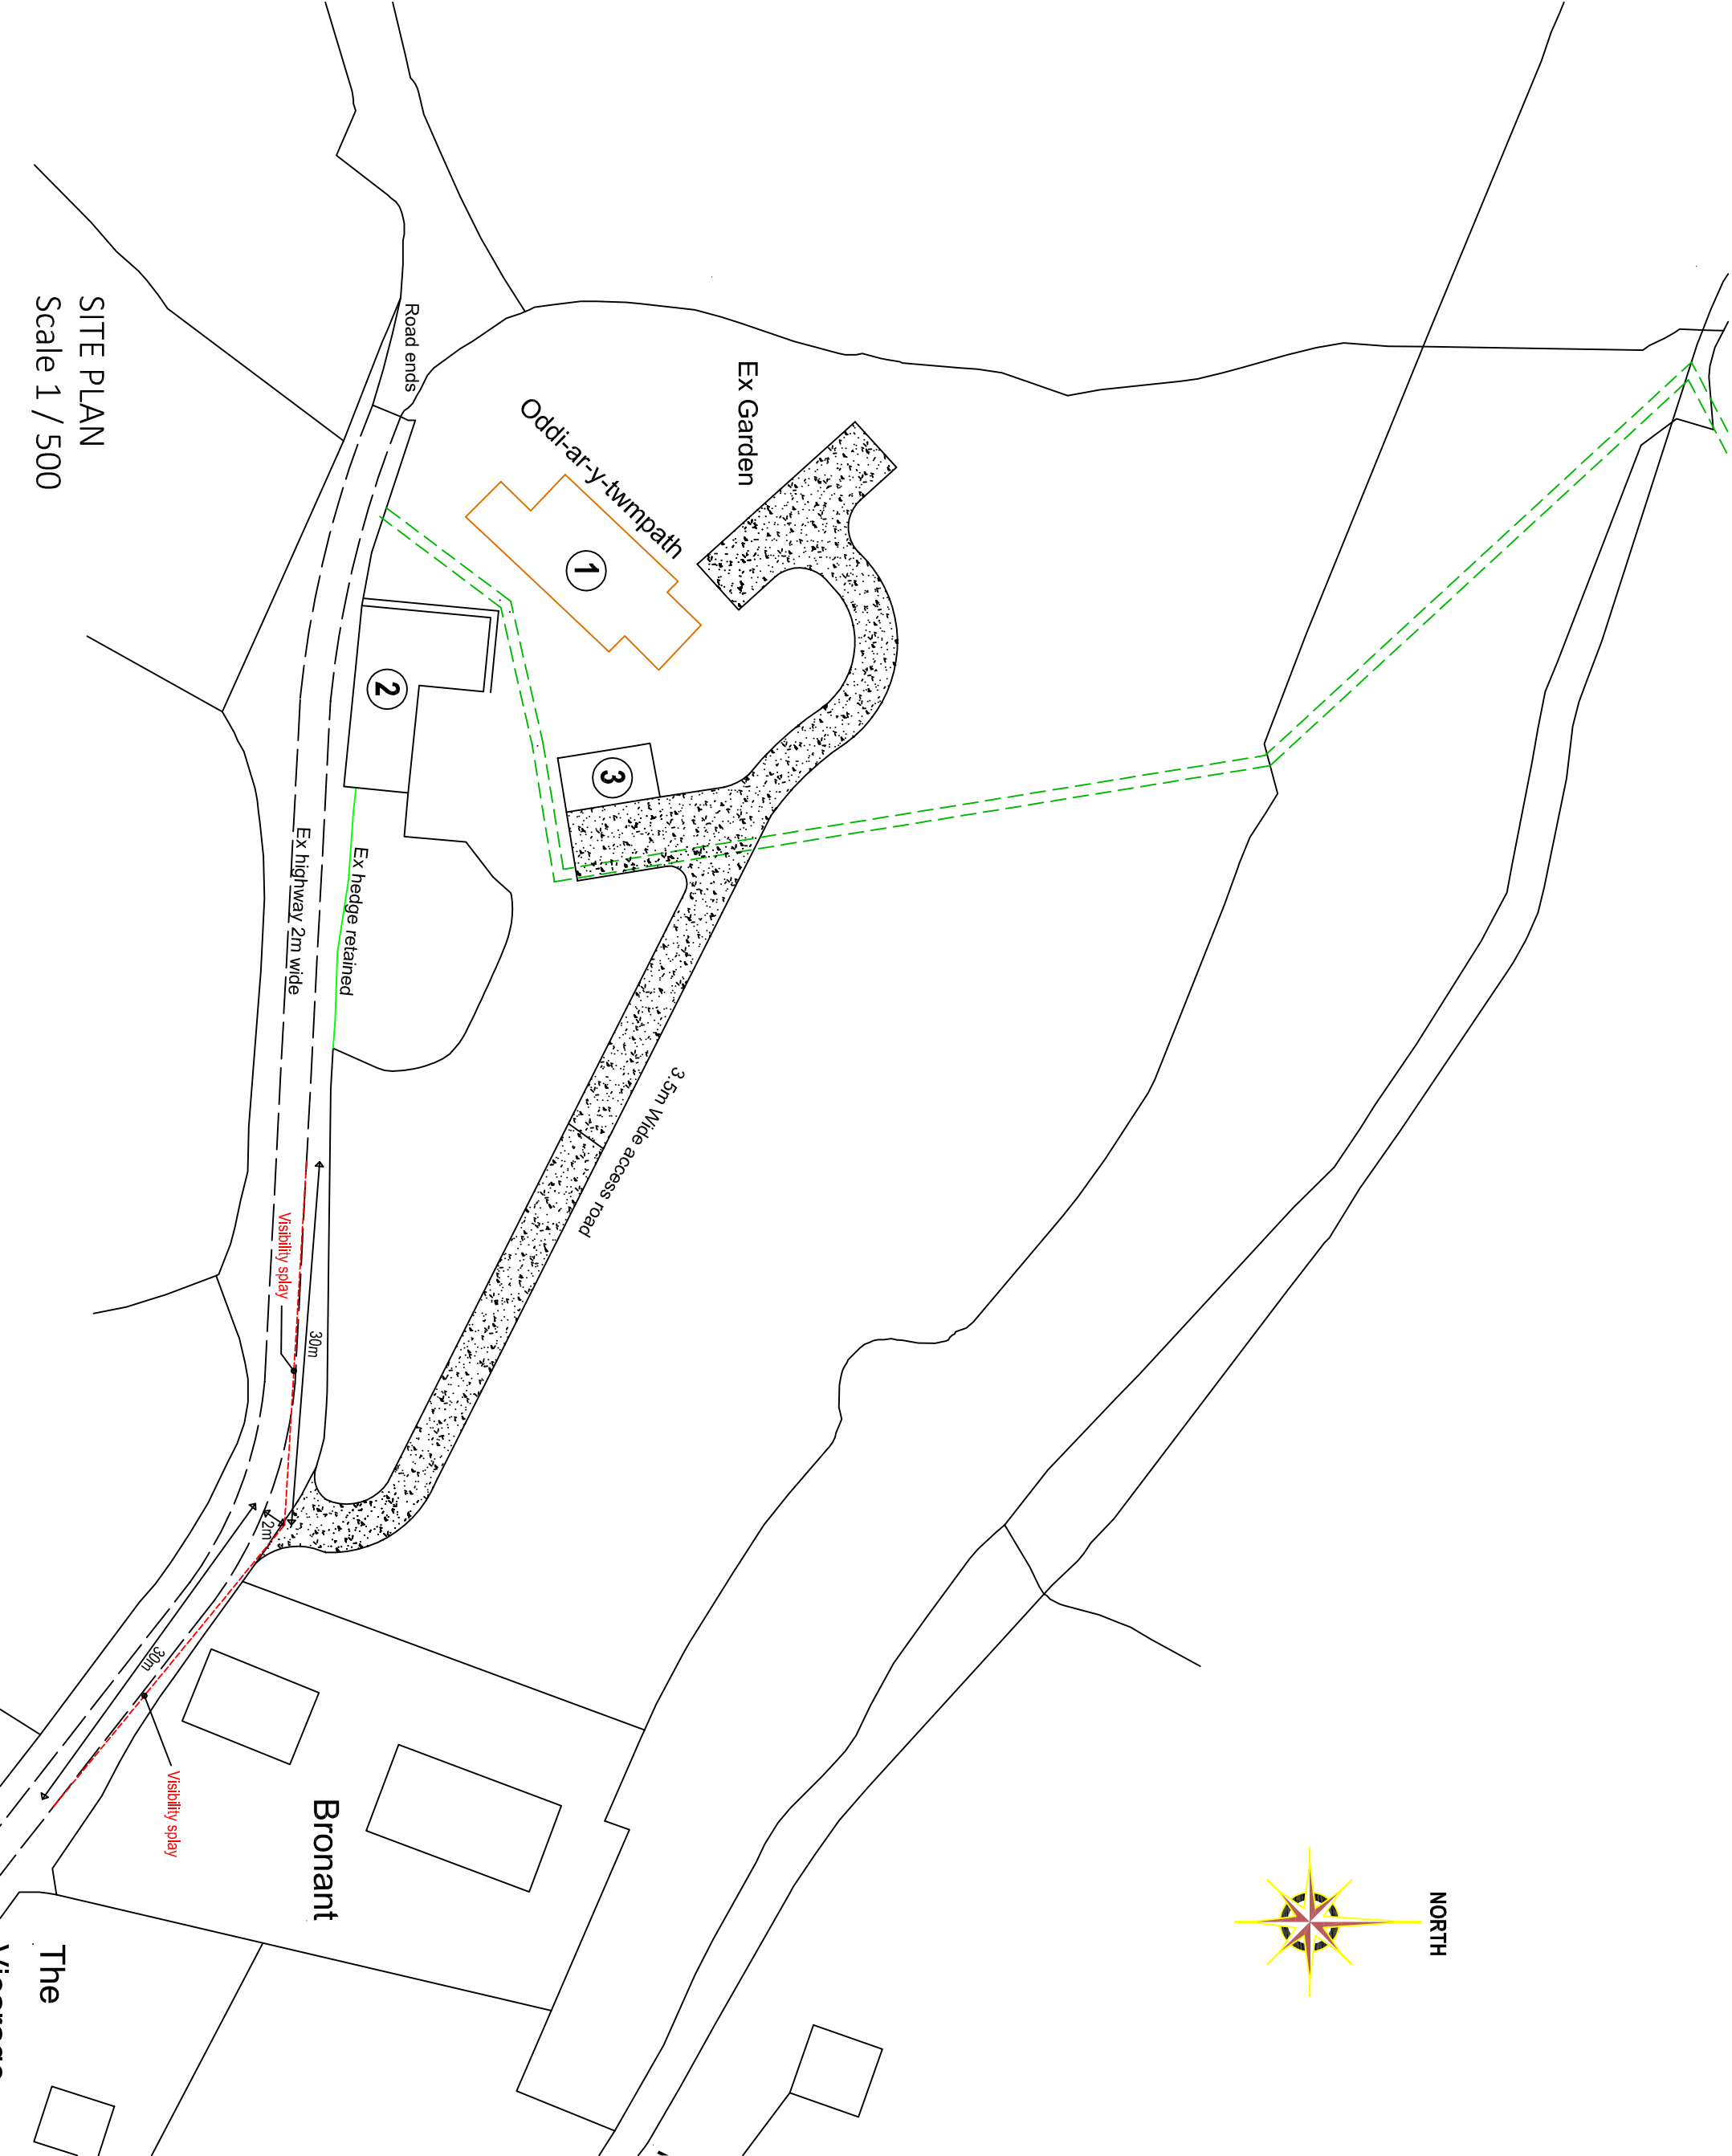

SITE PLAN
Scale 1 / 500