


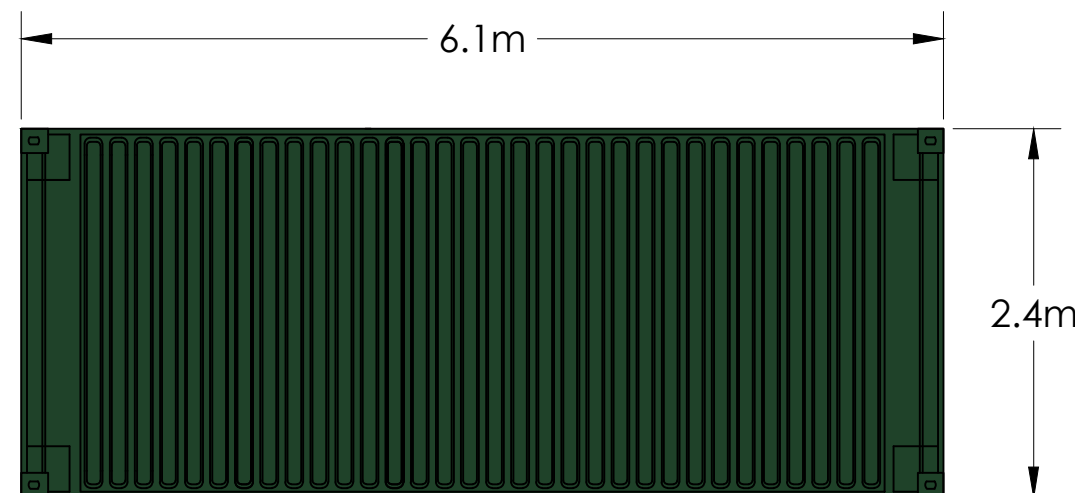


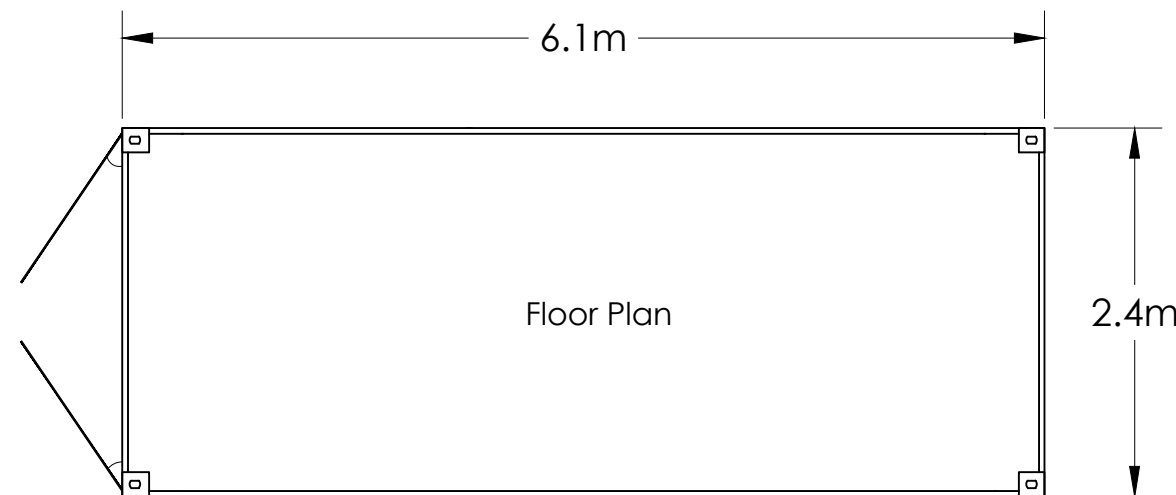

Plan

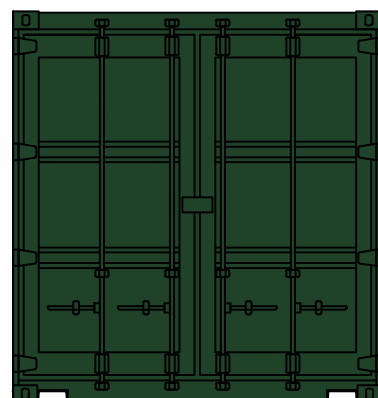


Front

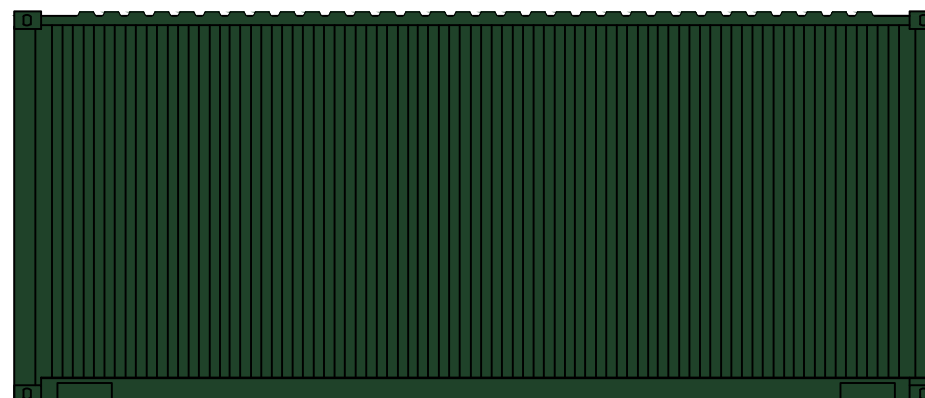

Side



Back

 

|   |                |                           |             |          |
|---|----------------|---------------------------|-------------|----------|
| rev: A   | date: 04-08-20 | details: Floor Plan added |             |          |
| <div><div><div><div>corylus</div><div>Planning &amp;<br/>Environmental Ltd.</div></div></div><div><div>The Old Dairy<br/>Yanworth<br/>Chellenham<br/>Gloucestershire<br/>GL54 3LQ</div><div>tel: 01285 721072</div></div></div> |                |                           |             |          |
| client: Wrexham Solar Park Ltd   |                |                           |             |          |
| project: Wrexham PV<br>ISO Container APP   |                |                           |             |          |
| title: Spares Container<br>Details   |                |                           |             |          |
| scale: 1:50   | date: 17/07/20 | drawn by: JLB             | checked by: | size: A3 |
| Project ref: 288   |                | dwg no: IE/288/03         |             | rev: A   |