


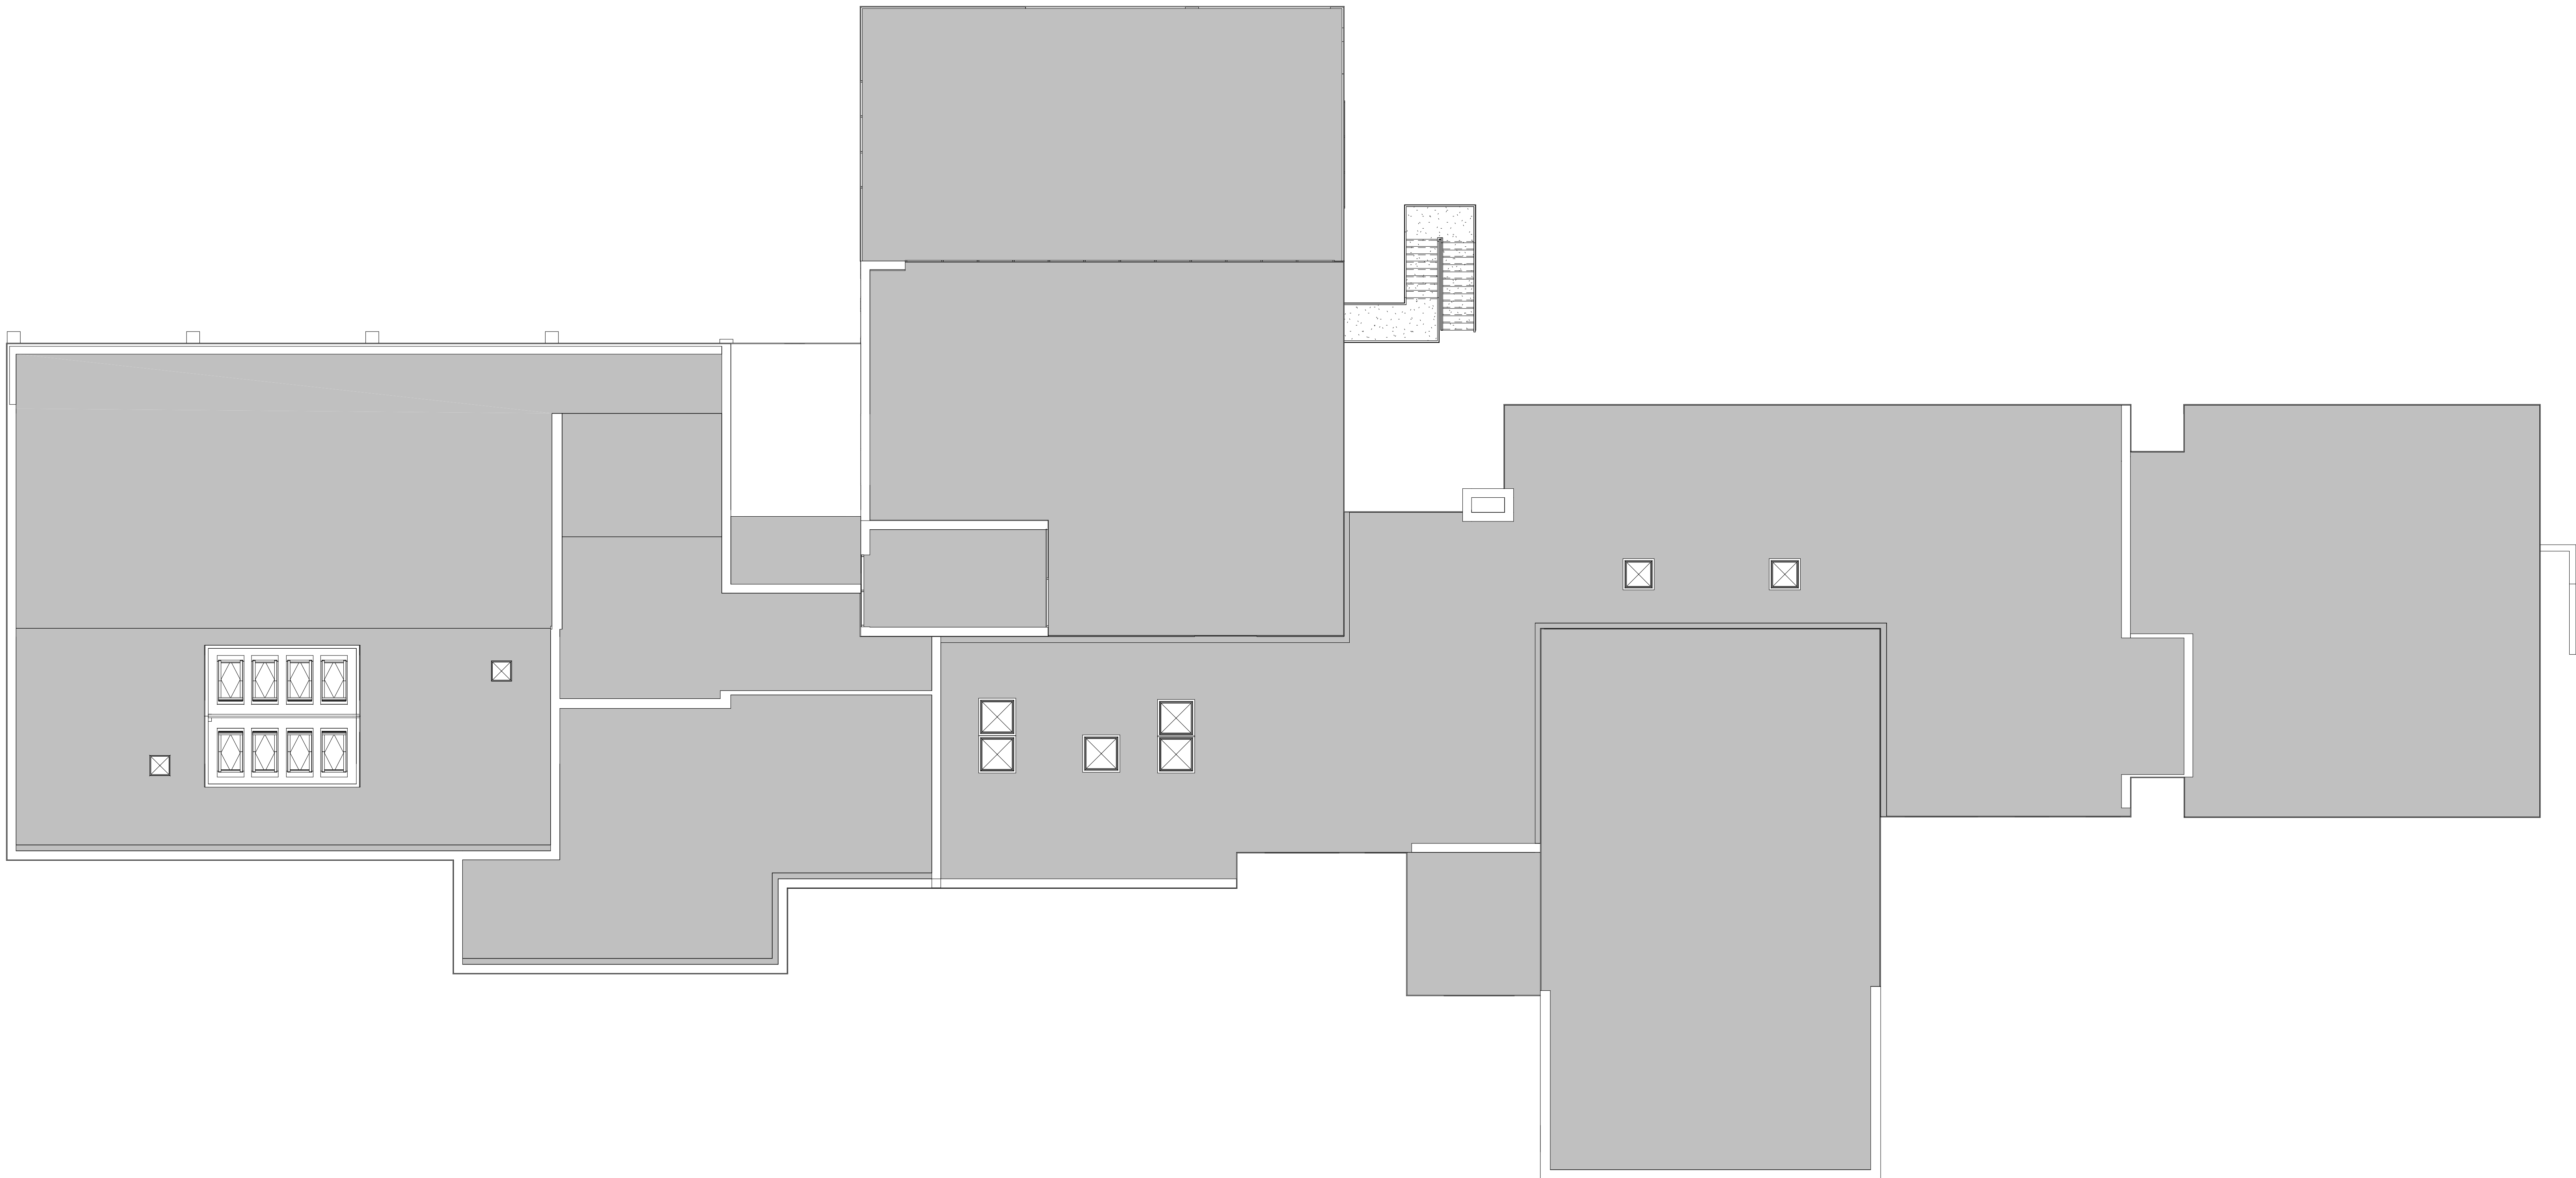

- General Notes
1. Contractor to verify all dimensions and check level datums on site
 2. All of the designs are the sole property of TACP Architects Ltd and may not be used without their written agreement
 3. All prints, specifications and their copyright are the property of TACP Architects Ltd
 4. Do not scale off drawings
 5. All dimensions shall be checked on site before commencement of shop drawings, manufacture and all discrepancies must be reported to TACP Architects Ltd

Risk Assessments

Revisions					
Rev	Date	Description	By	Check	
P1	10/06/20	Cais Cynhyrion - Planning Application	CM	MG	
P2	06/08/20	Planning Application	CM	MG	

Consultants



Client
Read Construction

Project Title
Welsh Medium & Borras CP School

Drawing Title
Borras CP - Existing Roof Plan

Purpose of Issue		Status	
Planning Application			
Scale	Date	Drawn By	Checked By Office
1 : 100@A0	09/06/20	CM	MG Wrexham
Job Number	Project*Originator*Zone*Level*Type*Role*Number	Revision	
19076	BOR-TACP- A1-R1- DR-A- 0006	P2	

TACP Architects Ltd
Pembroke House, Ellice Way
Wrexham Technology Park
LL13 7YT
T: 01978 291161
F: 01978 351735
E: admin@tacparchitects.co.uk
www.tacparchitects.co.uk

Architecture • Interior Design • Healthcare Planning • Conservation • Masterplanning • Sustainable Design