


EXISTING GROUND FLOOR PLAN

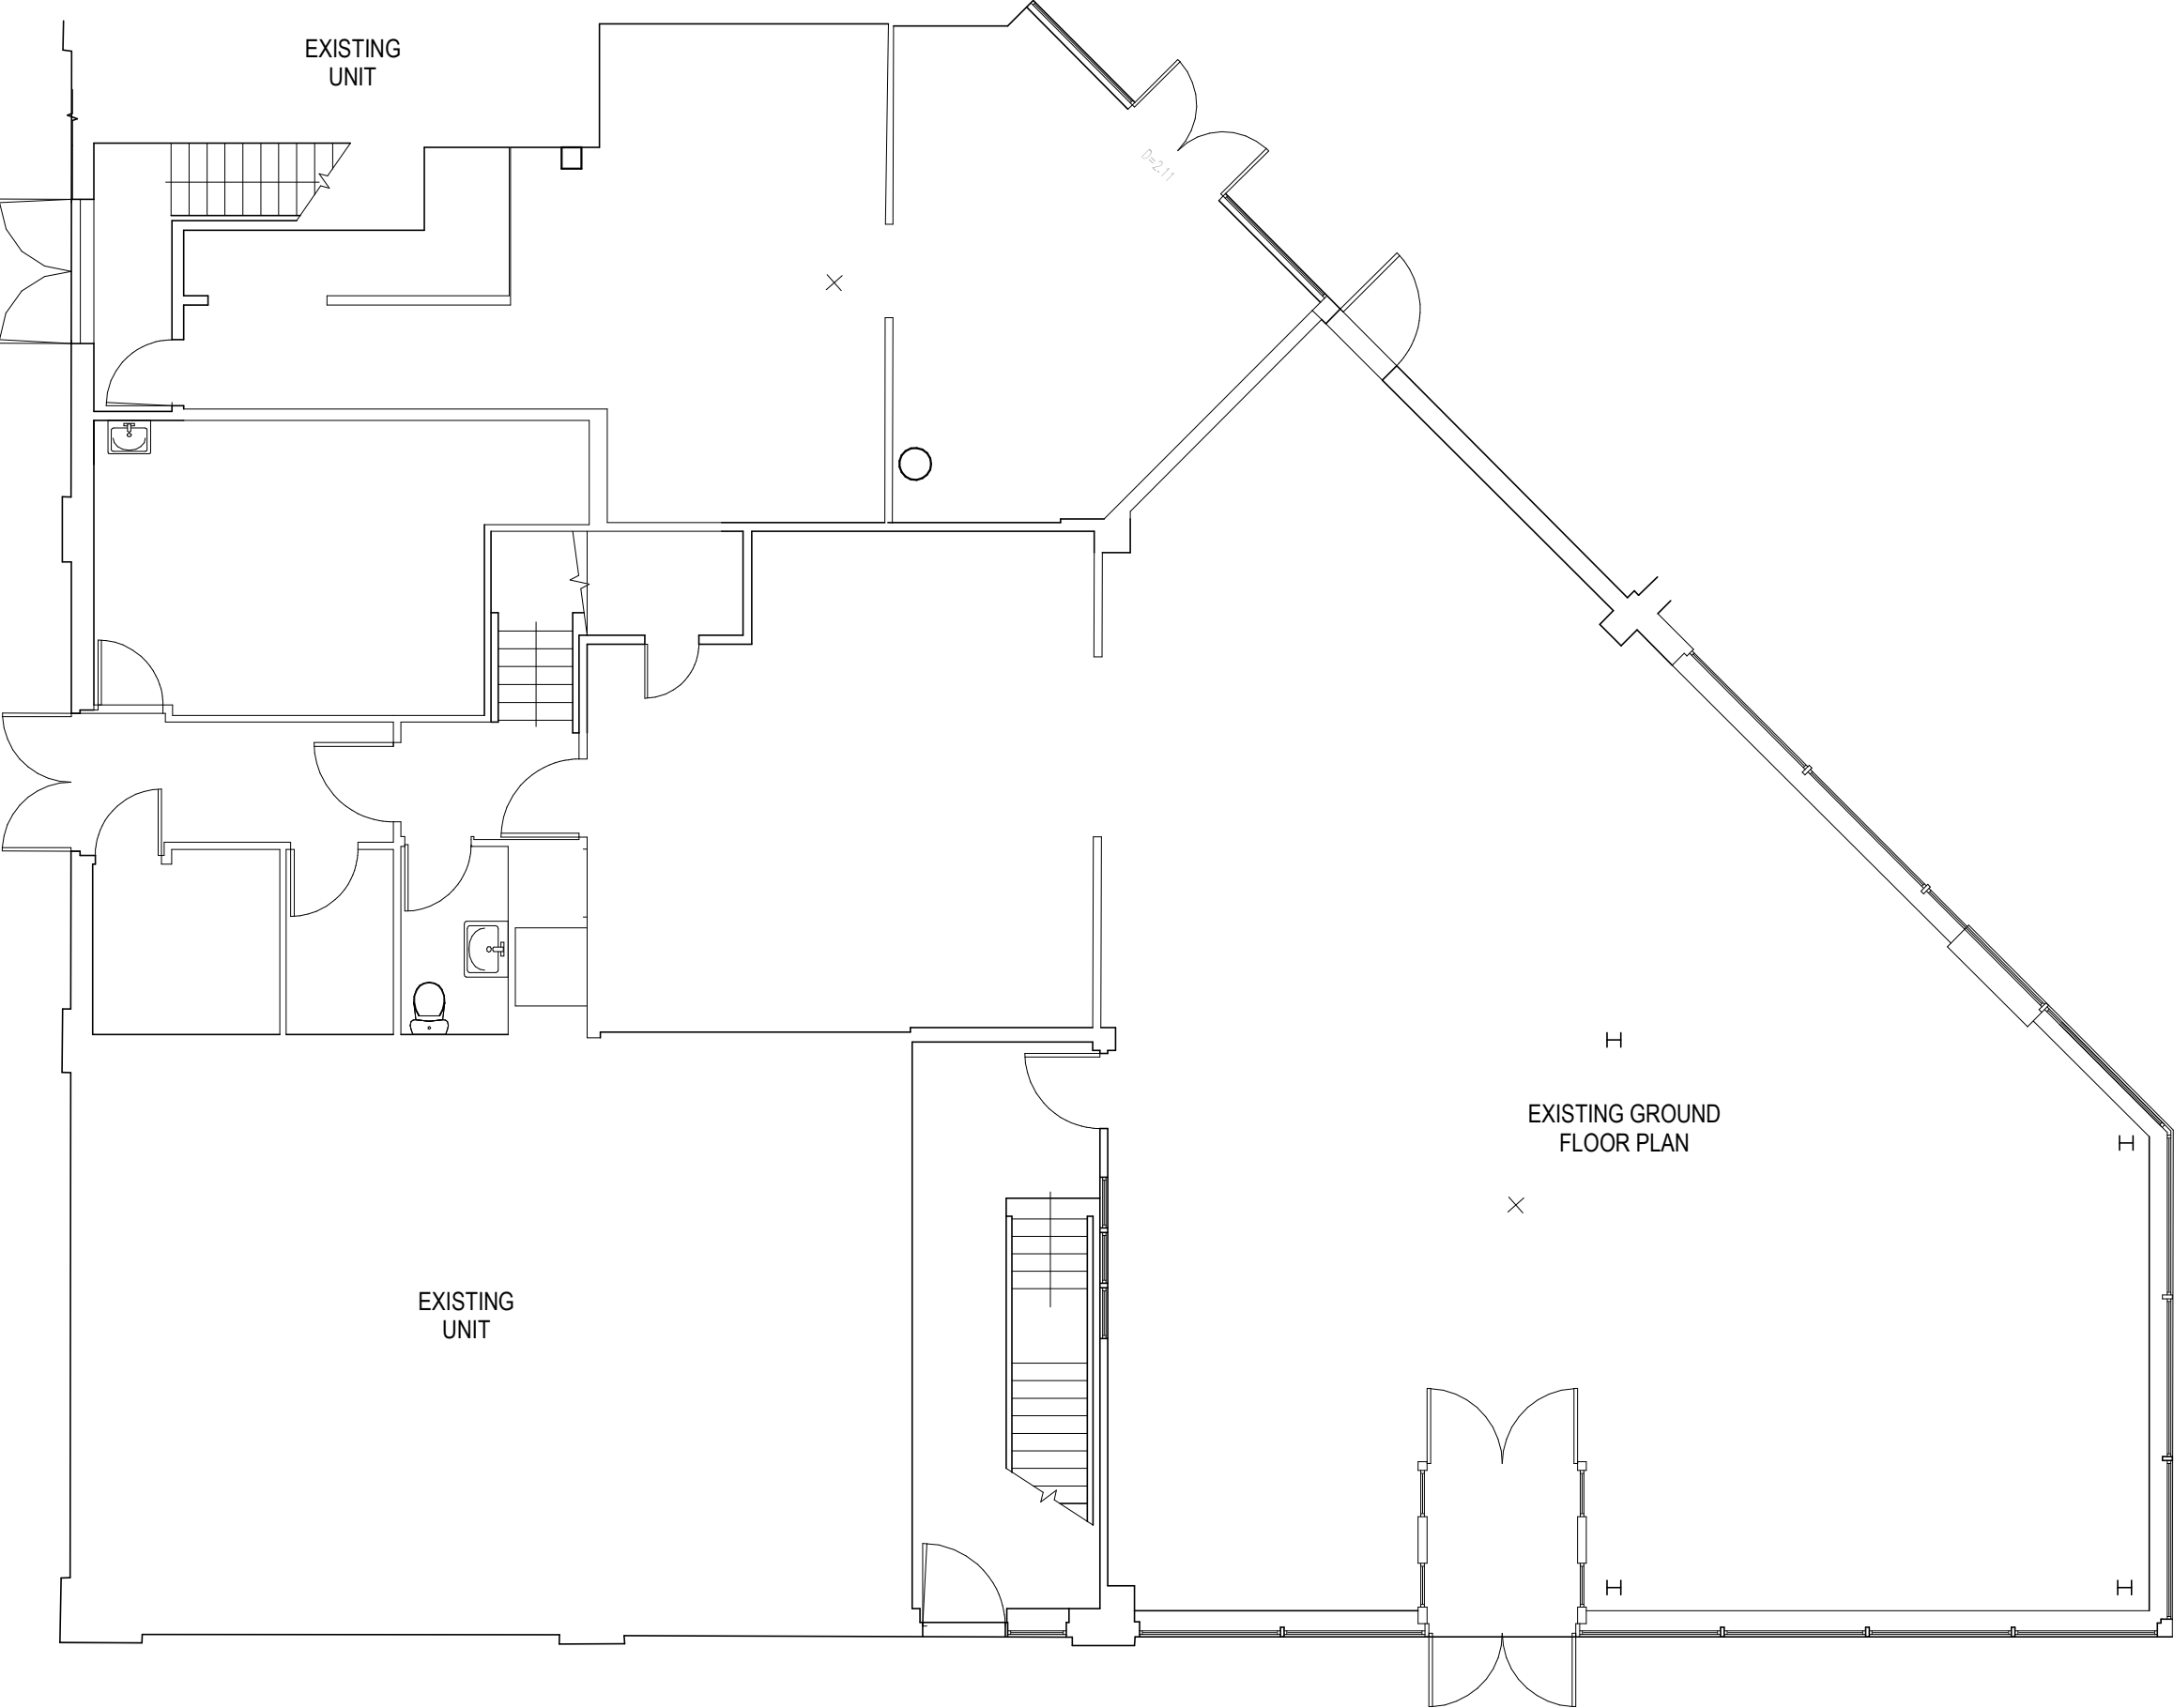

Drawn By: JB  
Checked By: AC

| REV | NO | DESCRIPTION | DATE     | BY | CHKD |
|-----|----|-------------|----------|----|------|
| 1   | 1  | Final Issue | 31/07/20 | JB | AC   |

Project: LORD STREET, WREXHAM LL11 1LG  
Dwg Title: Existing - Ground Floor Plan

| Inspector No. | Inspector Name   | Inspector Title                               | Inspector Level | Inspector Type | Inspector No. | Inspector Name | Inspector Title | Inspector Level | Inspector Type |
|---------------|------------------|-----------------------------------------------|-----------------|----------------|---------------|----------------|-----------------|-----------------|----------------|
| PC-24152      | COOPER RECORD ID | 194270 - IDL - 01 - GF - DR - A - E2002 - P01 |                 |                |               |                |                 |                 |                |

Scale: 1 : 50  
@ A1  
Date: 31/07/20