



CONSTRUCTION (DESIGN, MANAGEMENT) REGULATIONS 2015


Design risk assessments are carried out throughout the design and where reasonably possible all areas of risk applicable to design and end use of the construction have been identified and eliminated, mitigated or recorded as a residual risk. Note that general risks of which a competent contractor should be aware of are not included. This document is to be read in conjunction with all pre-construction information available by the client in accordance with the Construction (Design & Management) (CDM) Regulations 2015.

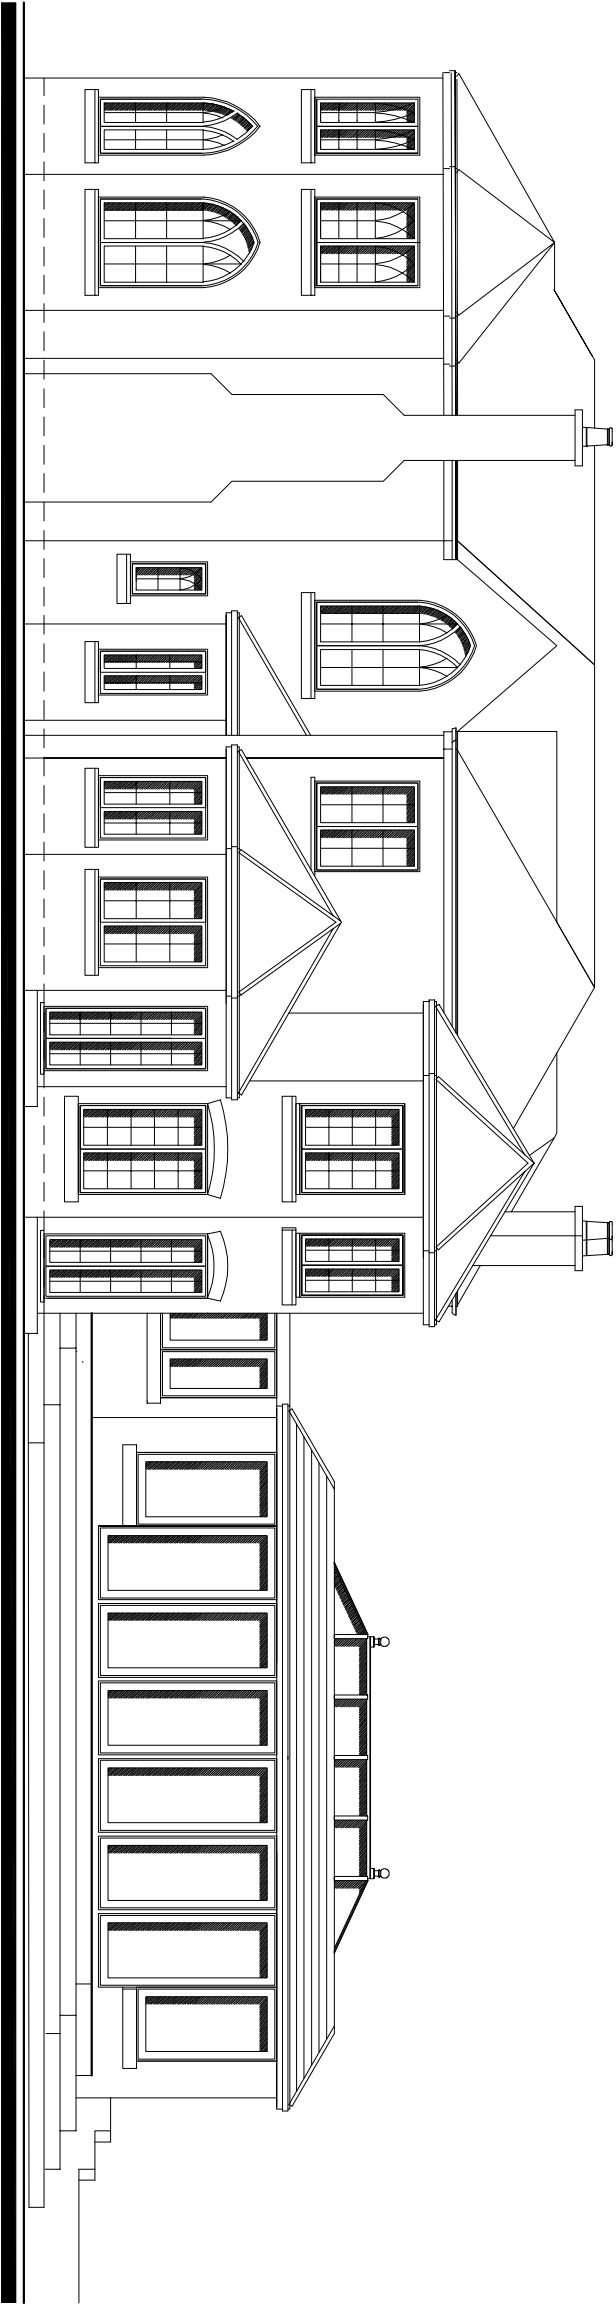

PROPOSED NORTH EAST ELEVATION

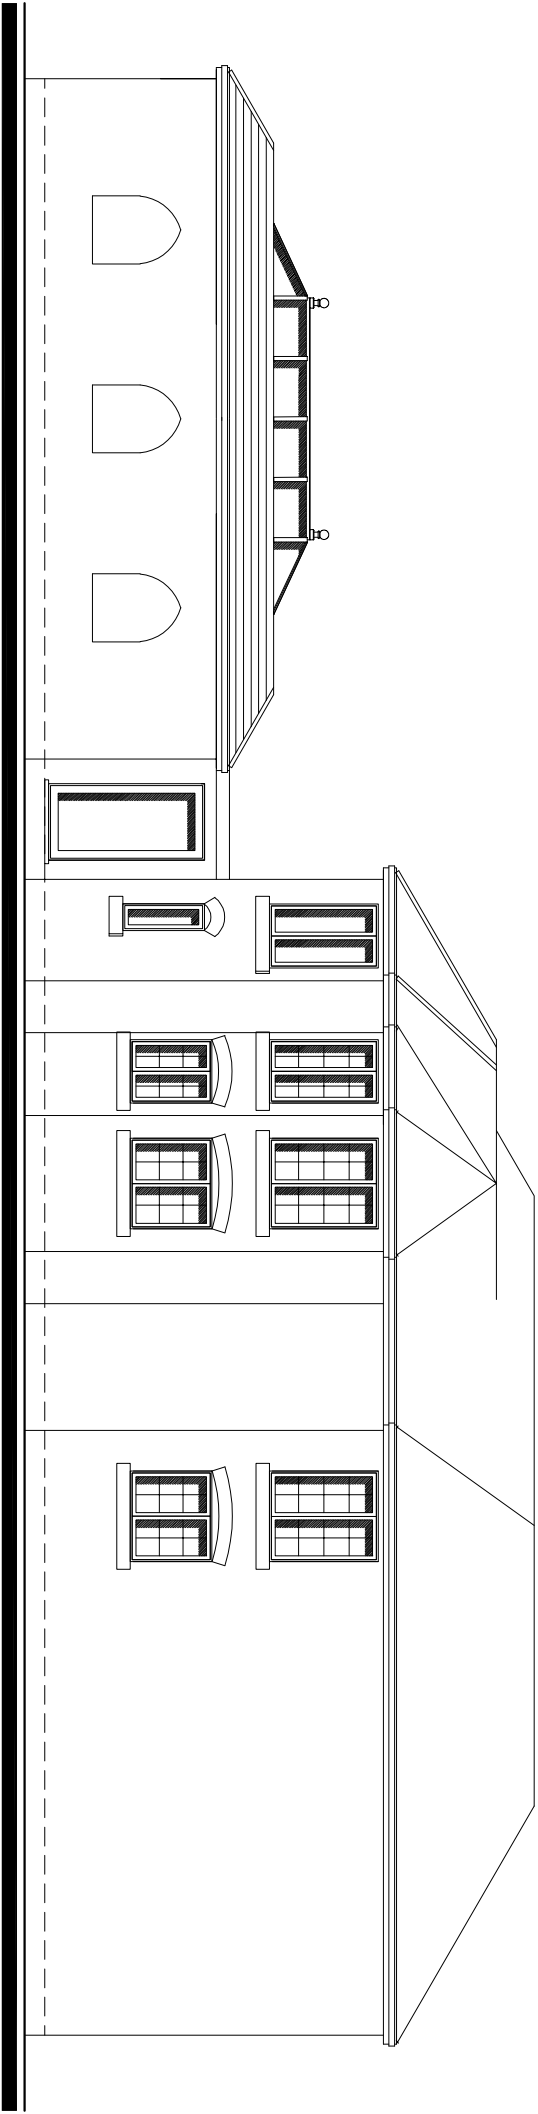

PROPOSED SOUTH WEST ELEVATION

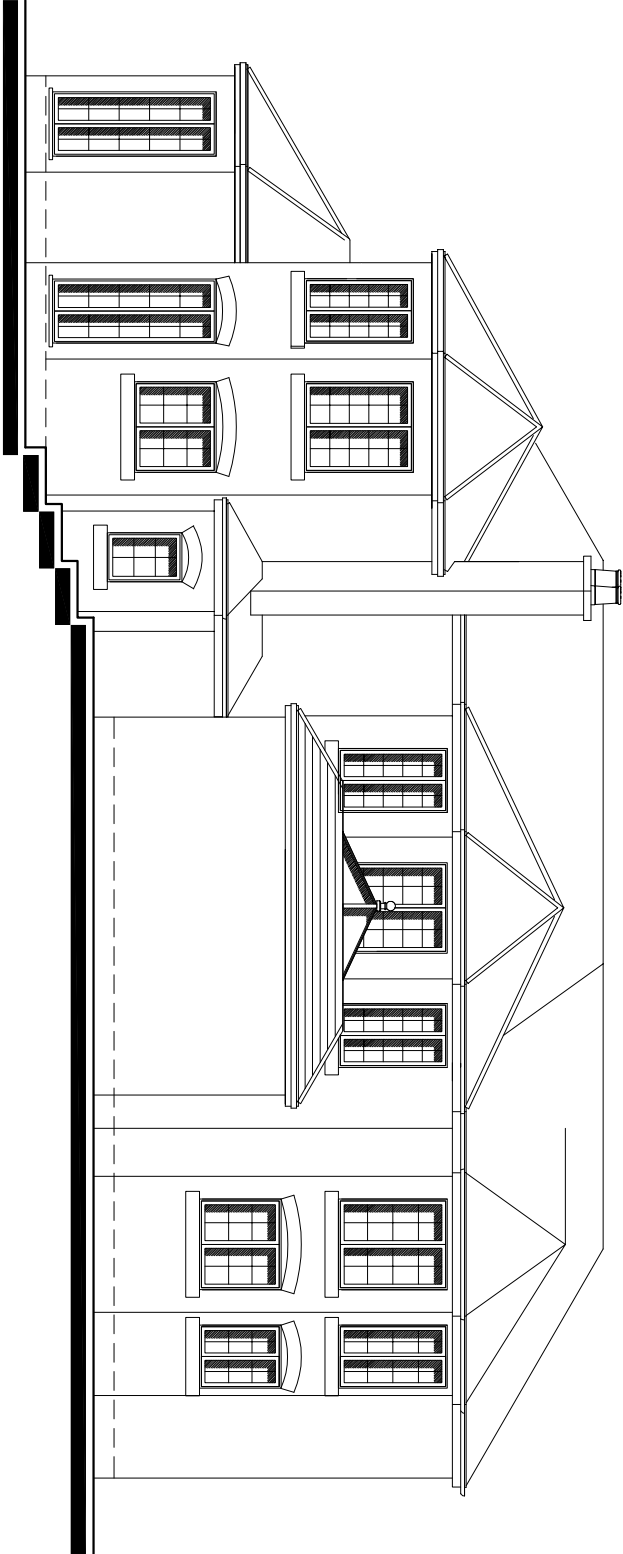

PROPOSED NORTH WEST ELEVATION

DESIGN
IN SAFETY

57 CHARLES STREET, BRYNABO, WREXHAM, LL11 5FL

www.designinsafety.net

david@designinsafety.net

07734097463

CIAT

Construction
Insurance
Association

Approved
Contractors

CIAT

Construction
Insurance
Association

Approved
Contractors

CLIENT:
MR & MRS RAMSBOTTOM

ADDRESS:
WILLOW LODGE, VILLAGE WALKS,
MARFORD, WREXHAM, LL12 8SZ

DRAWING TITLE:
PROPOSED ELEVATIONS

PROJECT NO: DIS_AD_0080	DRAWING NO: DIS_AD_0080_PL06		
SCALE AT A3: 1:100	DATE: 22/09/2020	REVISION: /	

All designs are the sole property of Design In Safety and may not be used without written agreement. Any discrepancies must be reported to Design In Safety for clarification. Do not scale off drawings. Site check dimensions are to be taken prior to works commencing.