

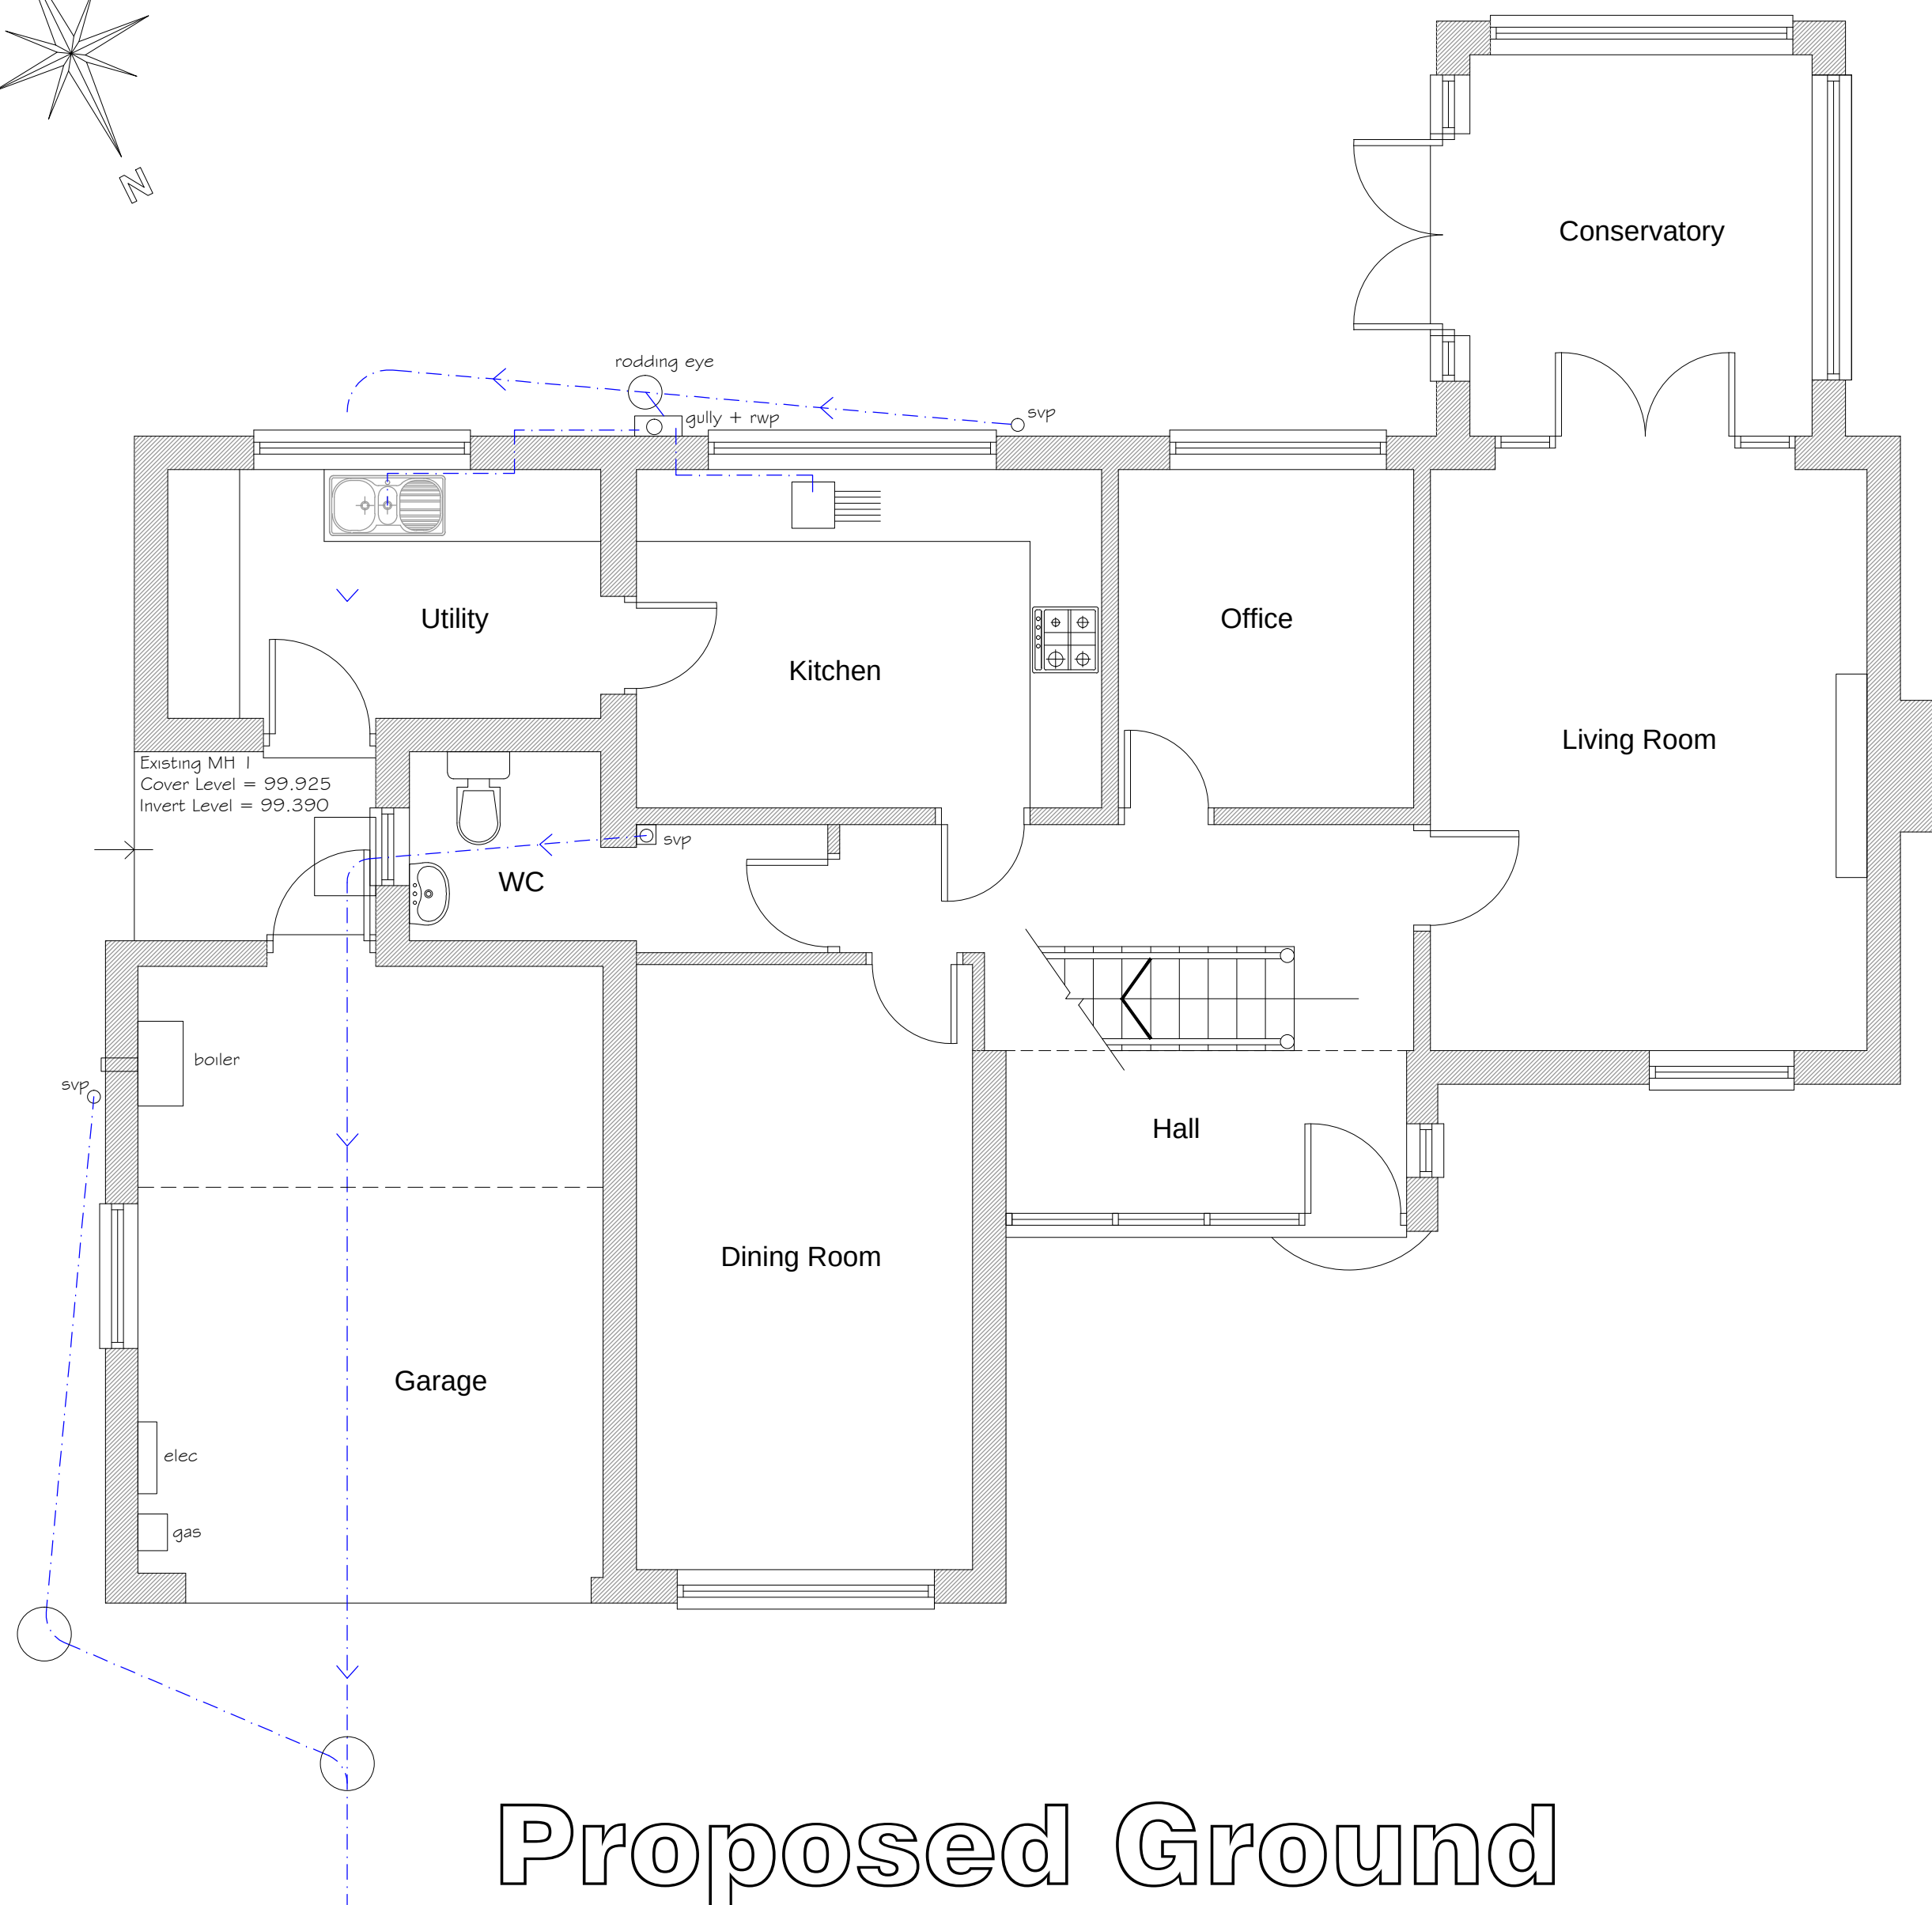


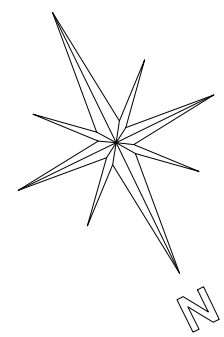



Proposed Ground
Floor Plan

1:50

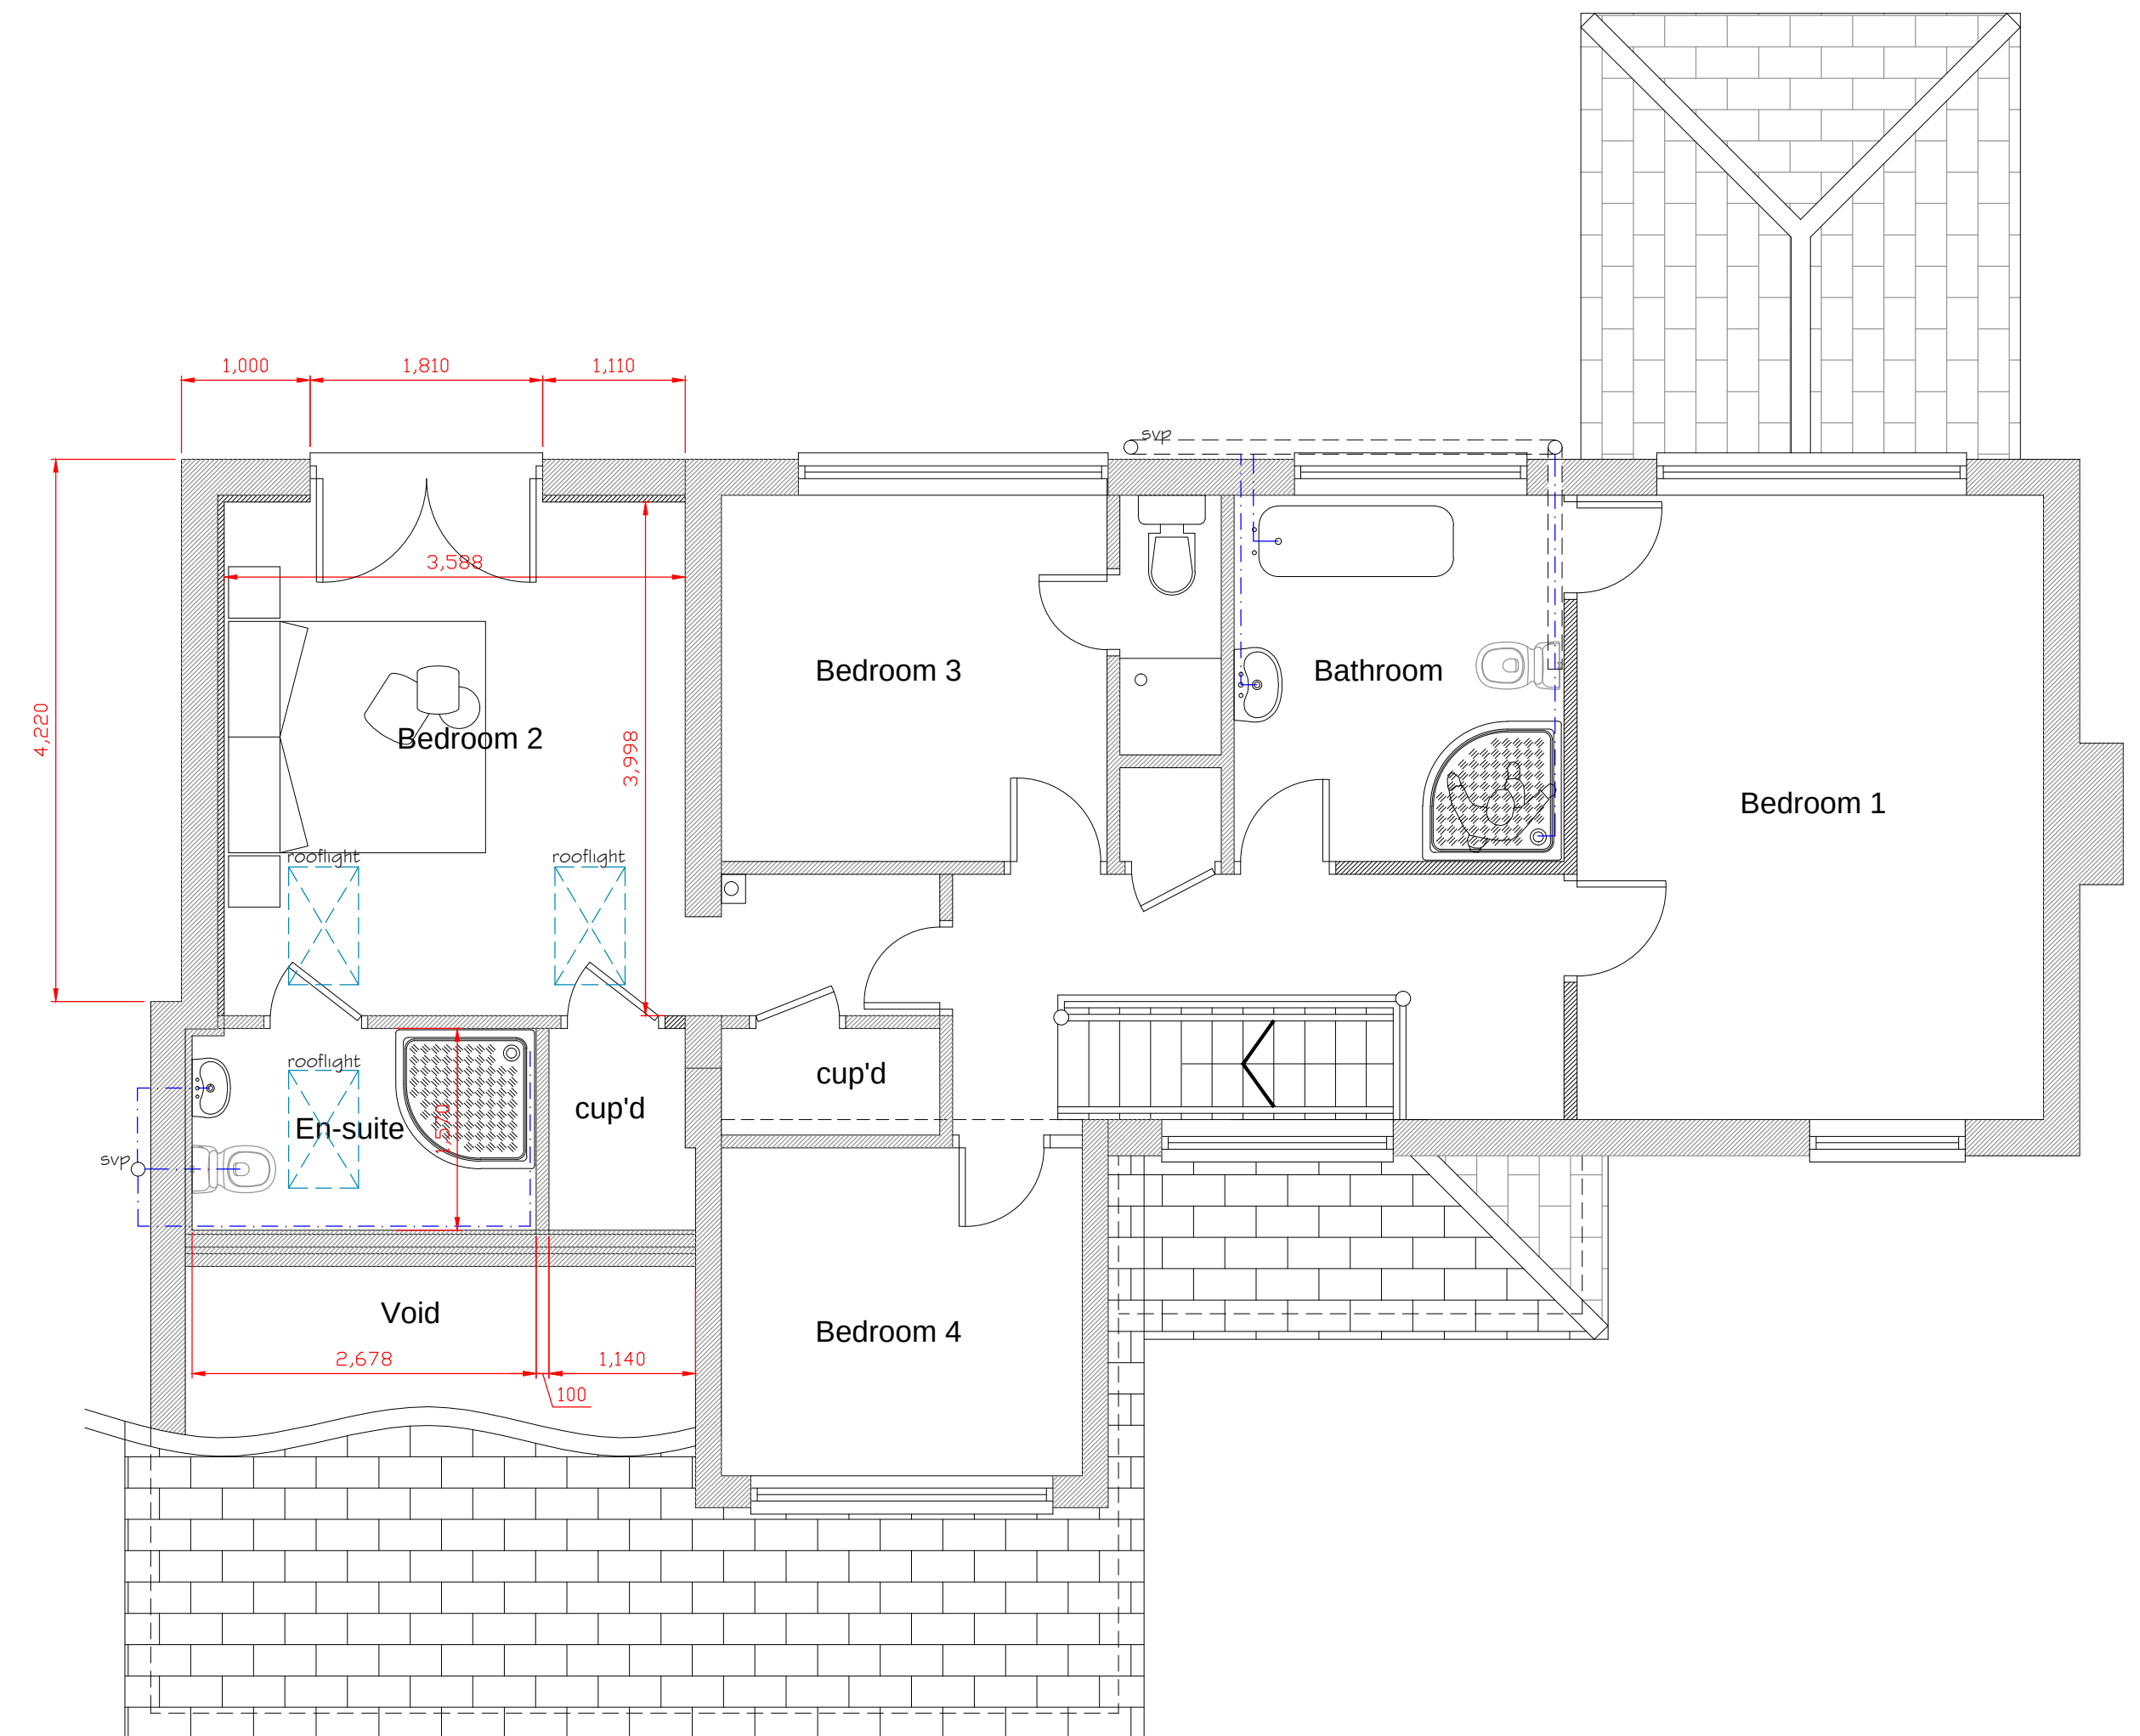

Proposed First
Floor Plan

1:50

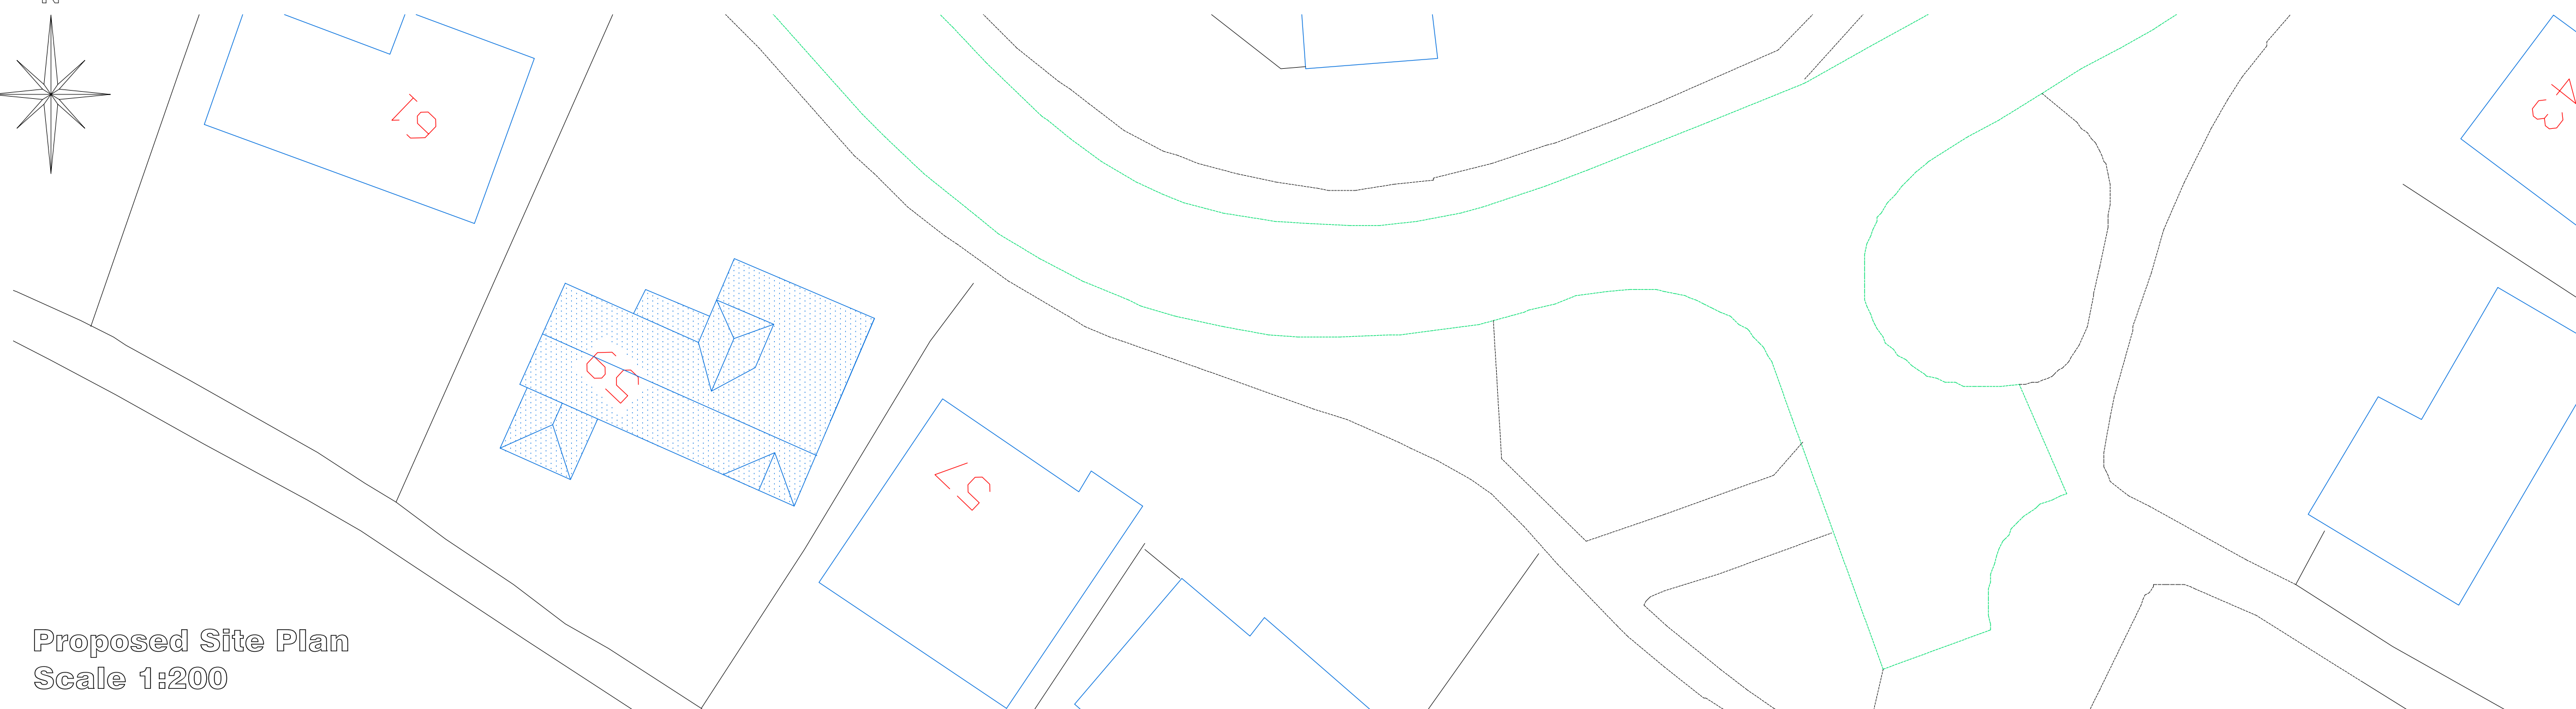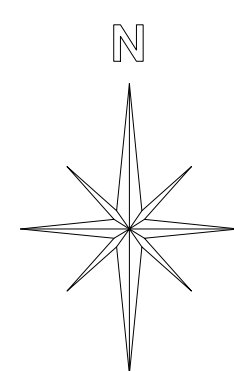

Proposed Site Plan
Scale 1:200

 CULLIS-ARCHITECTURAL-DESIGN 25 Sunningdale Close Wrexham North Wales LL13 9QU T 01978 264376 M 07791 480768 E ajones540@btinternet.com	Client: Mr. & Mrs Davies.	
	Drawing Title: Existing Floor & Location Plans.	
	Job Title: Proposed Extension to 59 Fordd Glyn Wrexham.	
	Date: March 2020	Scale: 1:50, 1:500 & 1:2500 at A1
	Rev:	Drawn: PD190/01