



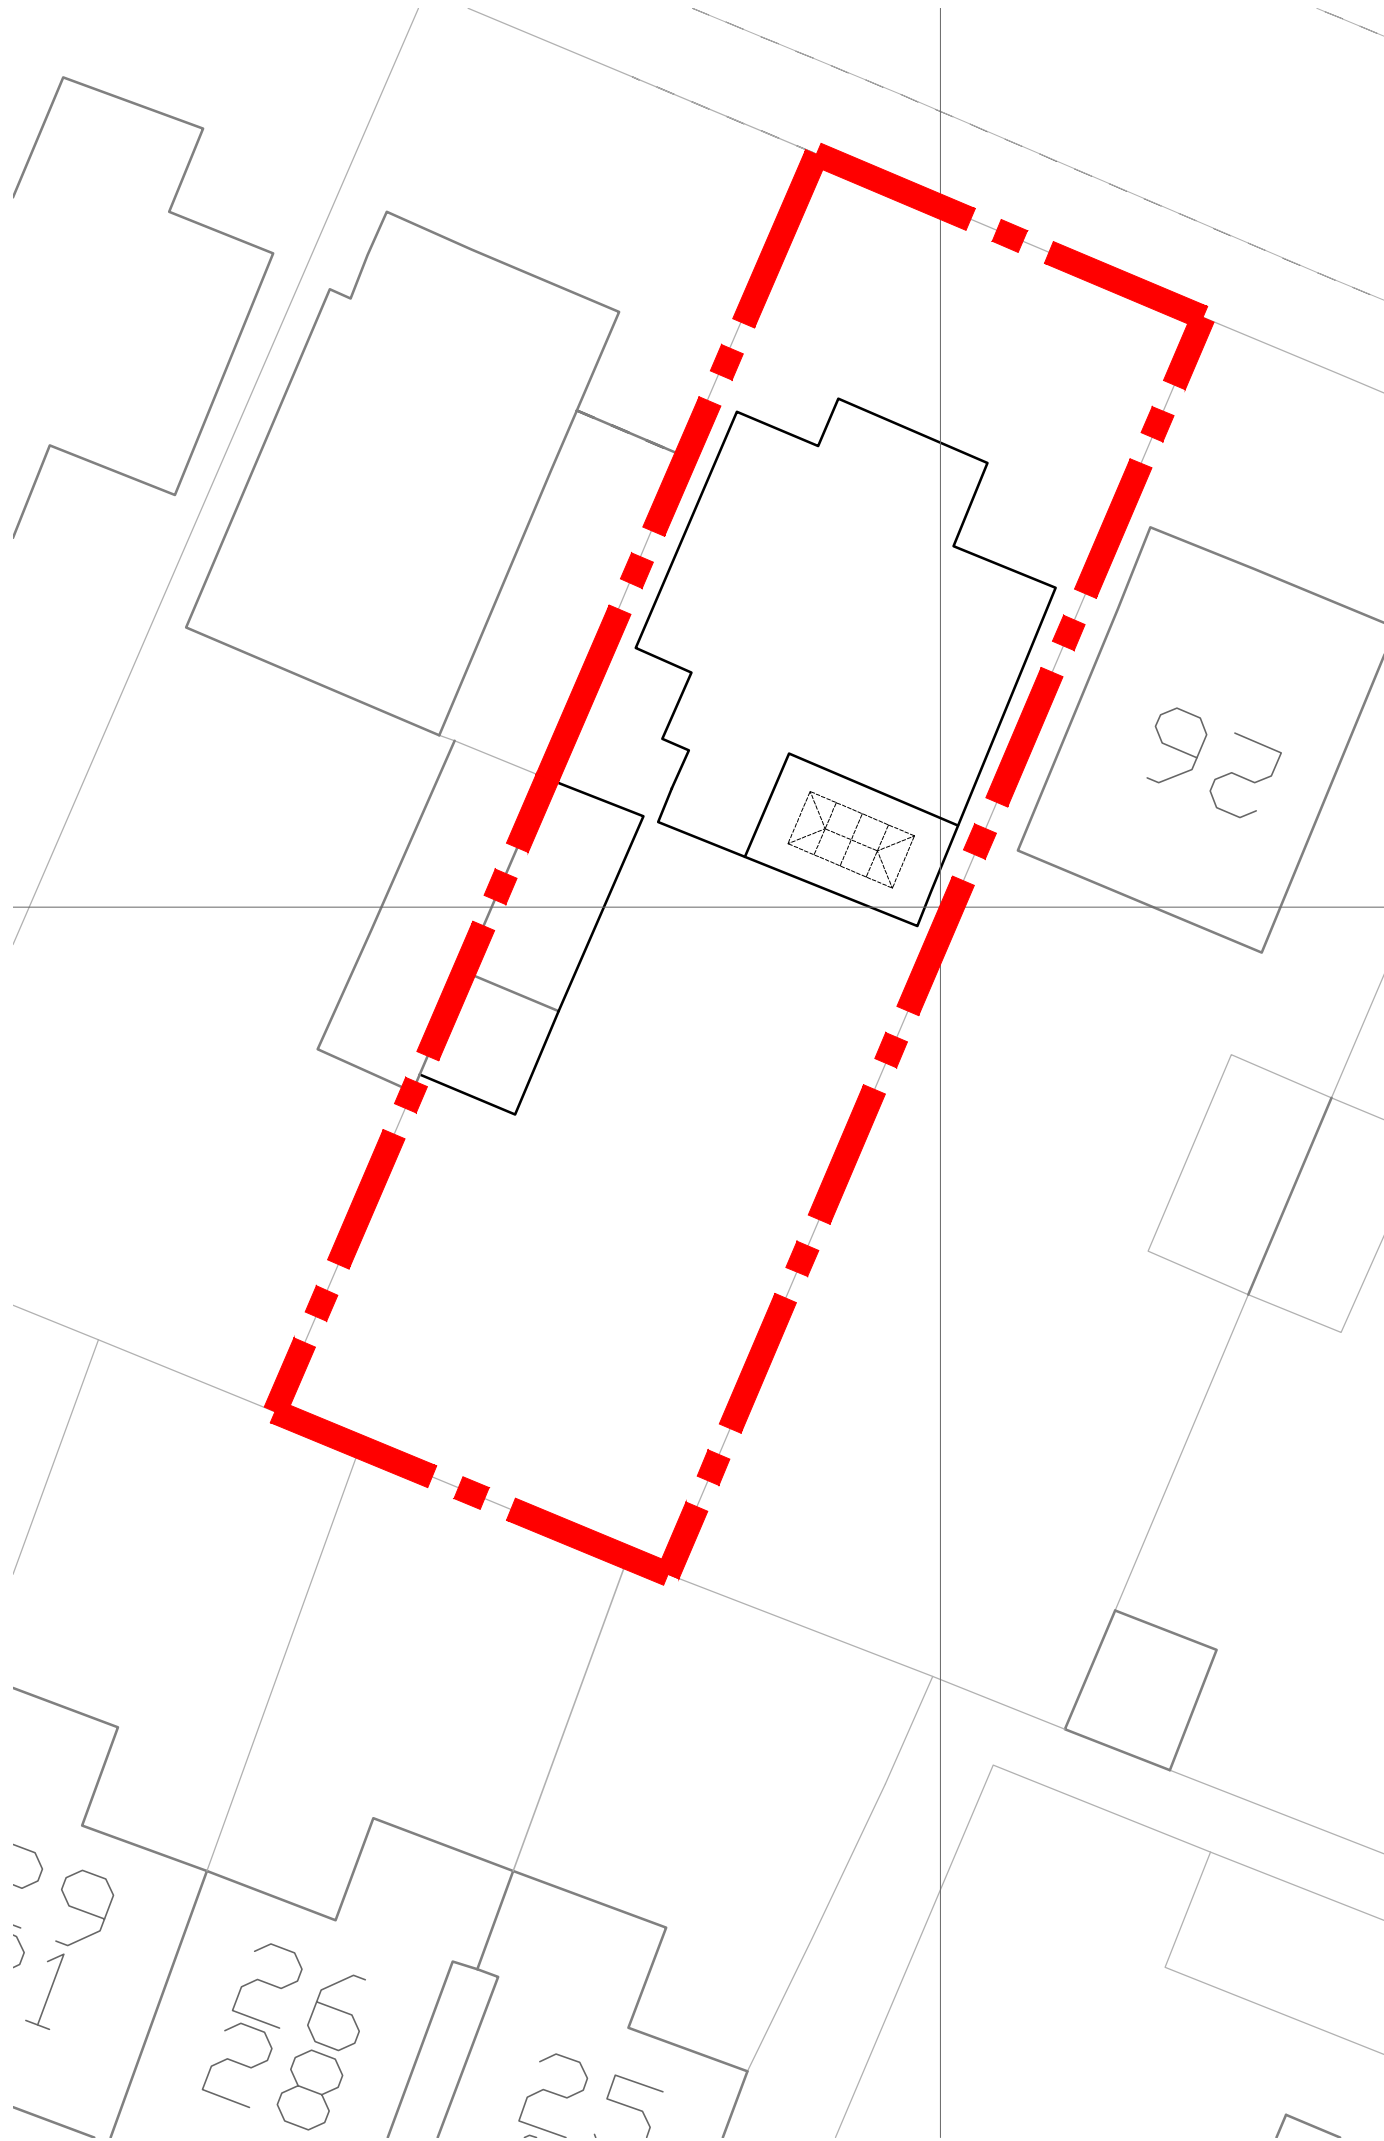

As Proposed Site plan 1:200

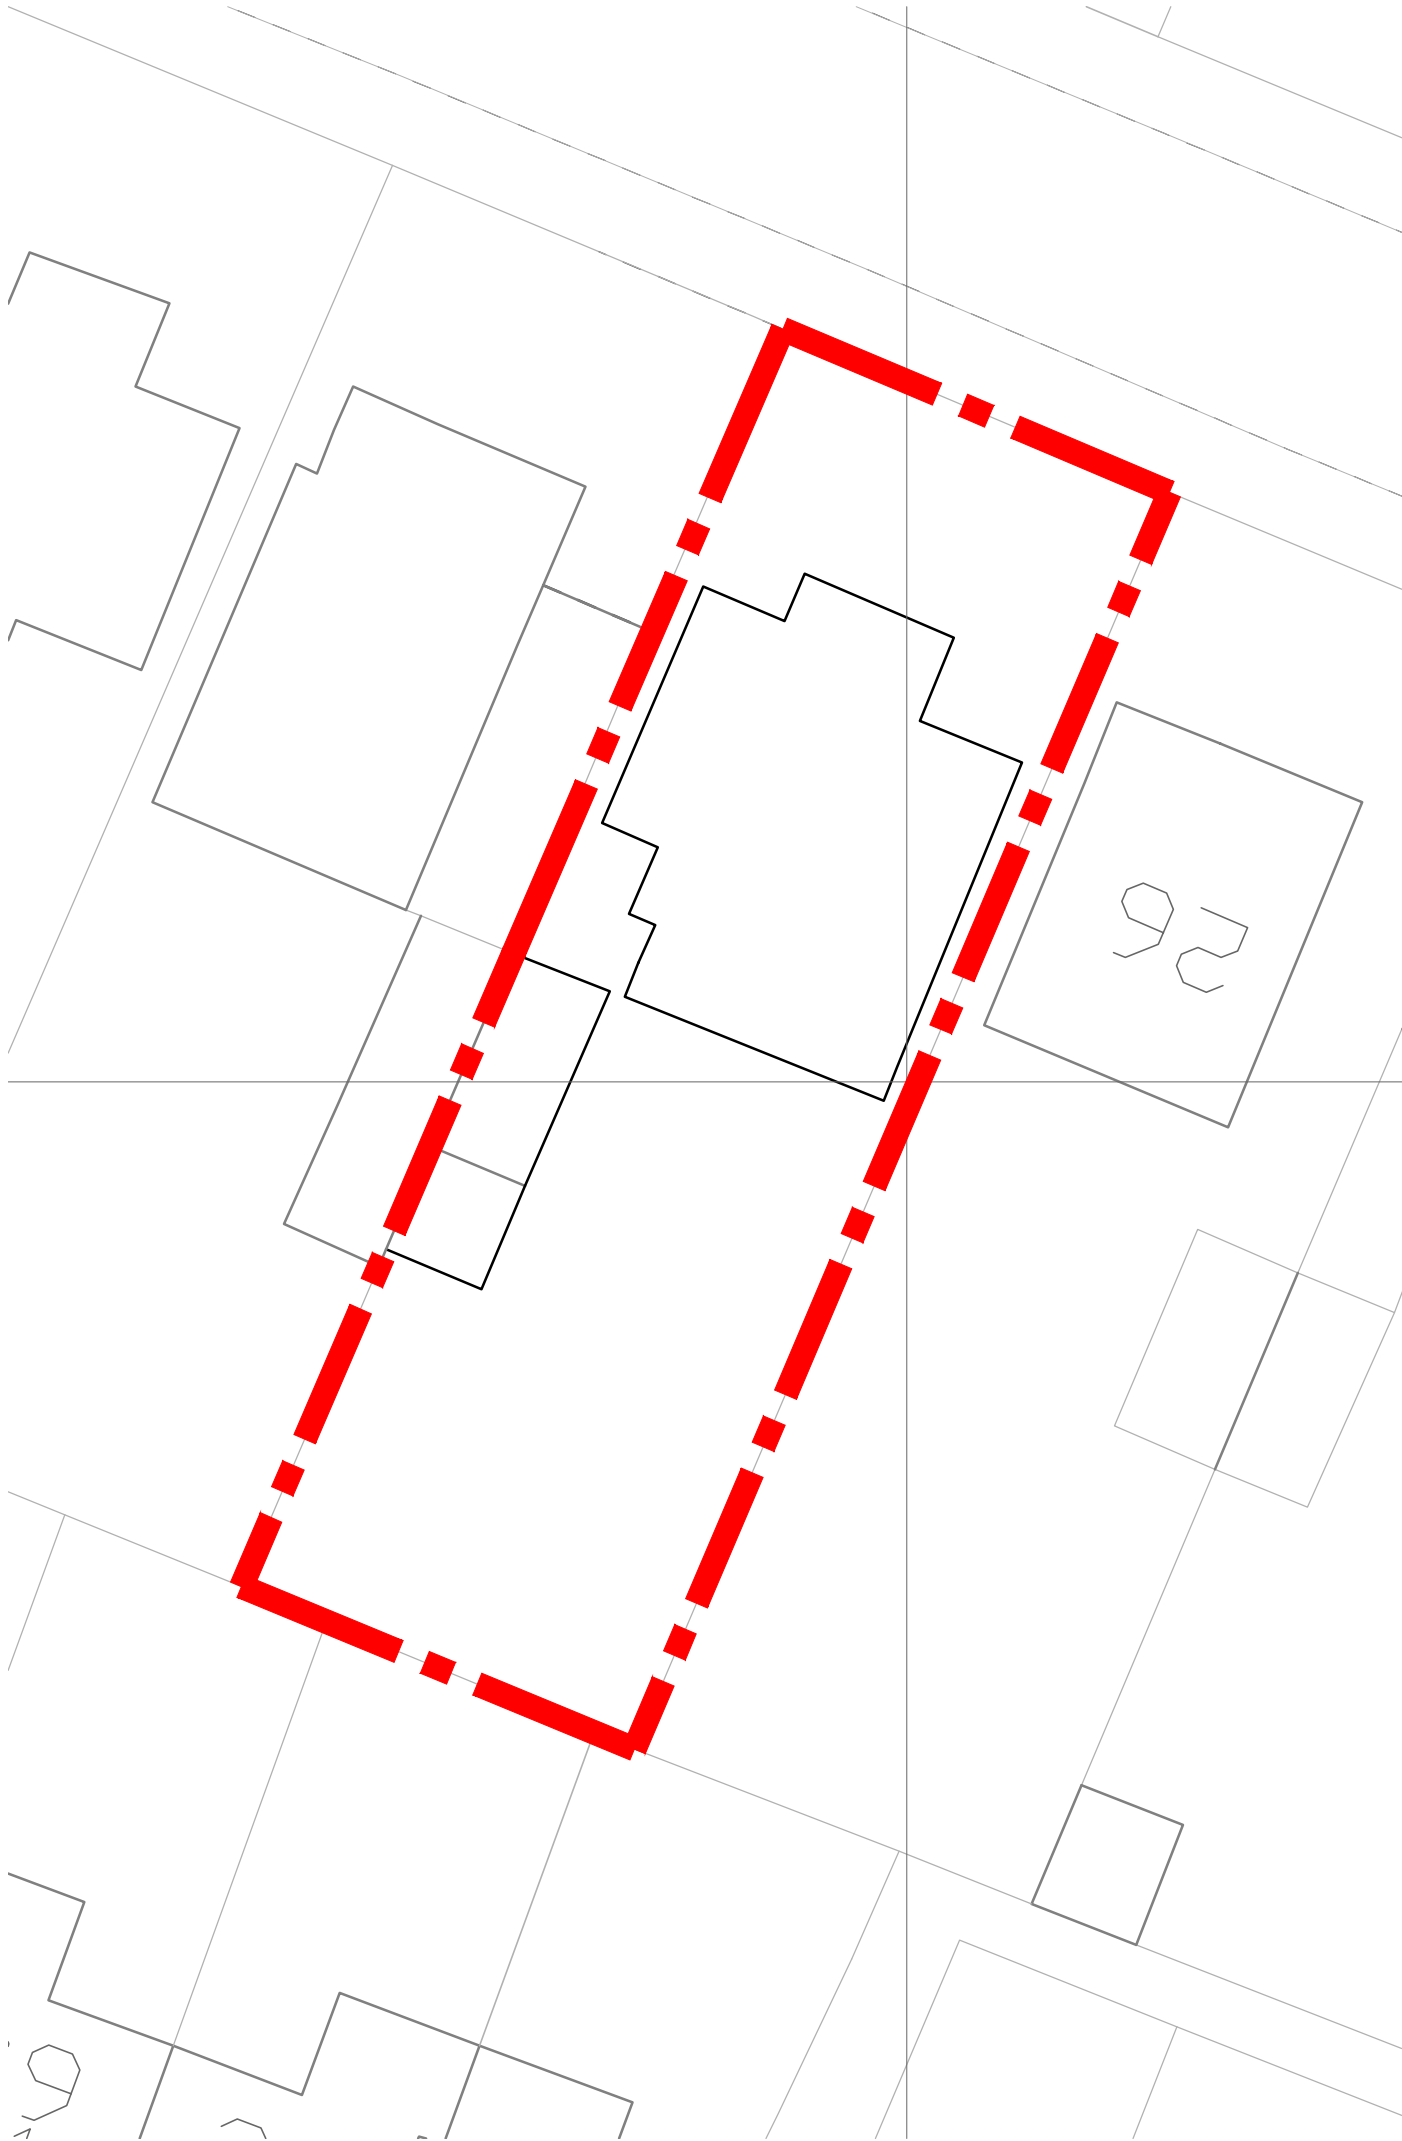


Existing Site plan 1:200



Site location plan 1:1250

©Crown Copyright and database rights
2019 OS 100047474

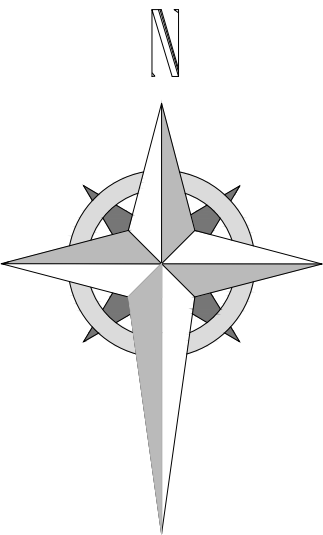



HDS Architectural Services, The Foundry,
15 Yorke Street, Wrexham
LL13 8LW
Tel (01978) 345250
www.hdsarchitectural.co.uk

Project; 24 Camberley Drive, Wrexham, LL12 7LW	
Title; Site Location & Site plans	Scale (A2); 1:200 & 1:1250
Dwg No; CD/PD/05	Date; August 2020
Revision;	