


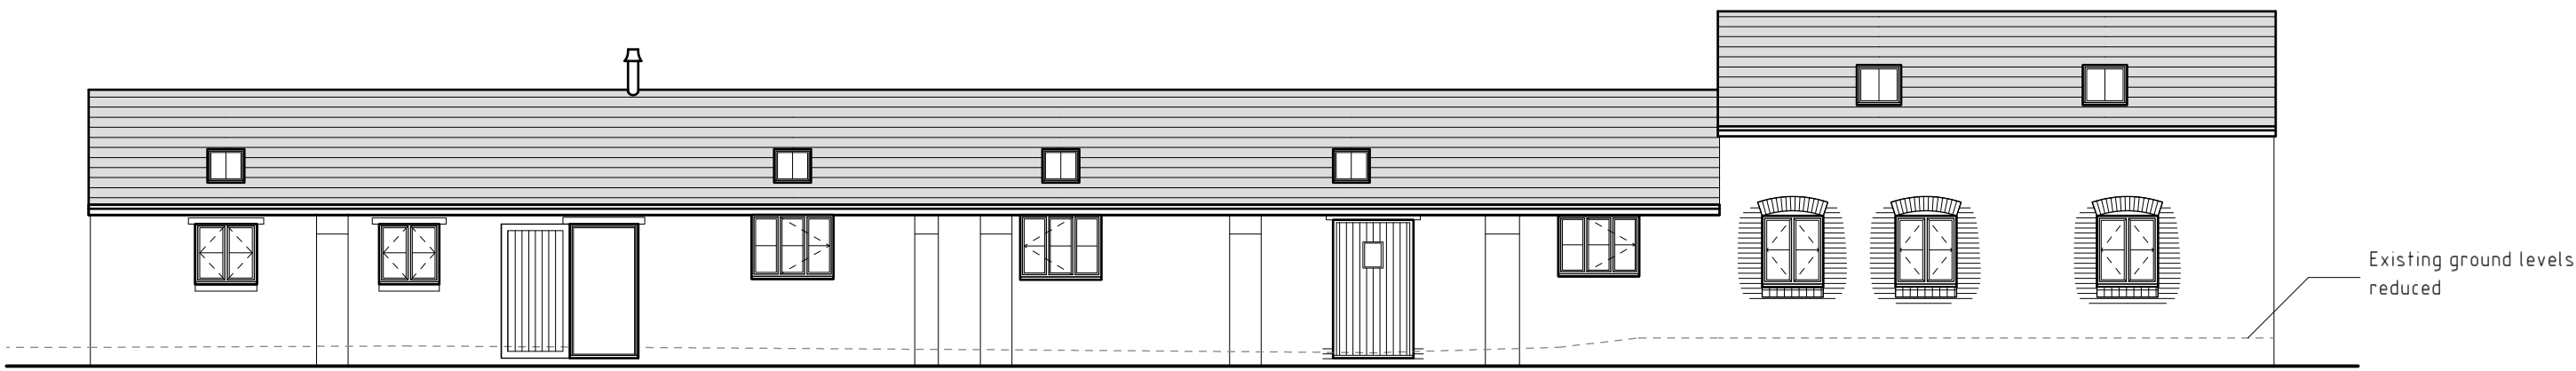


Front Elevation 1:100




Side Elevation 1:100



Rear Elevation 1:100

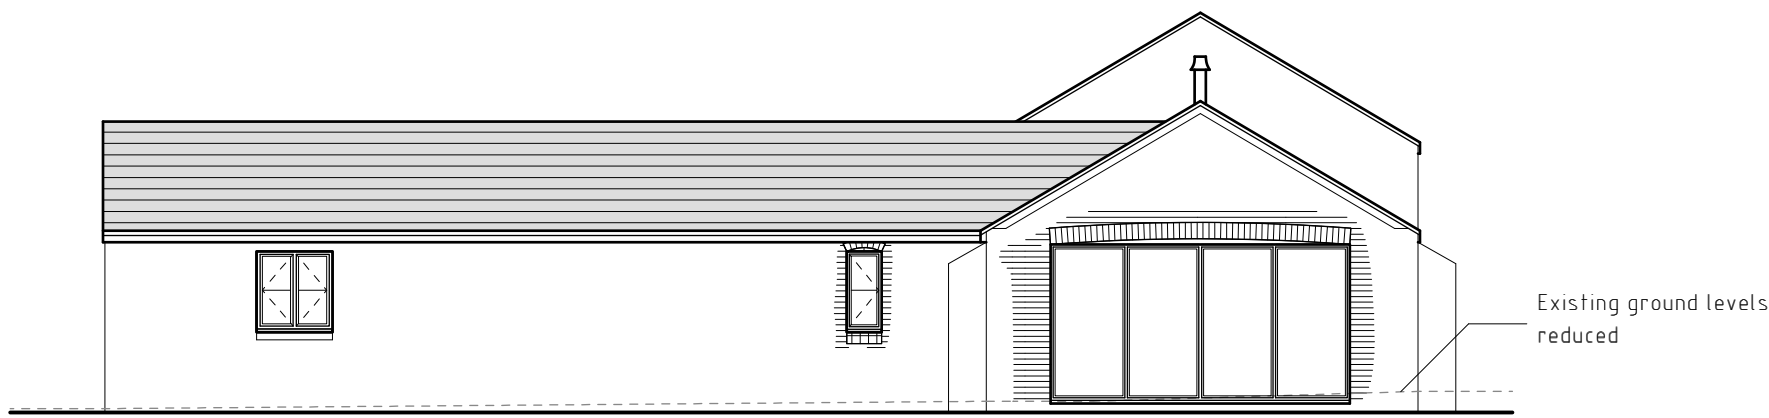

Side Elevation 1:100

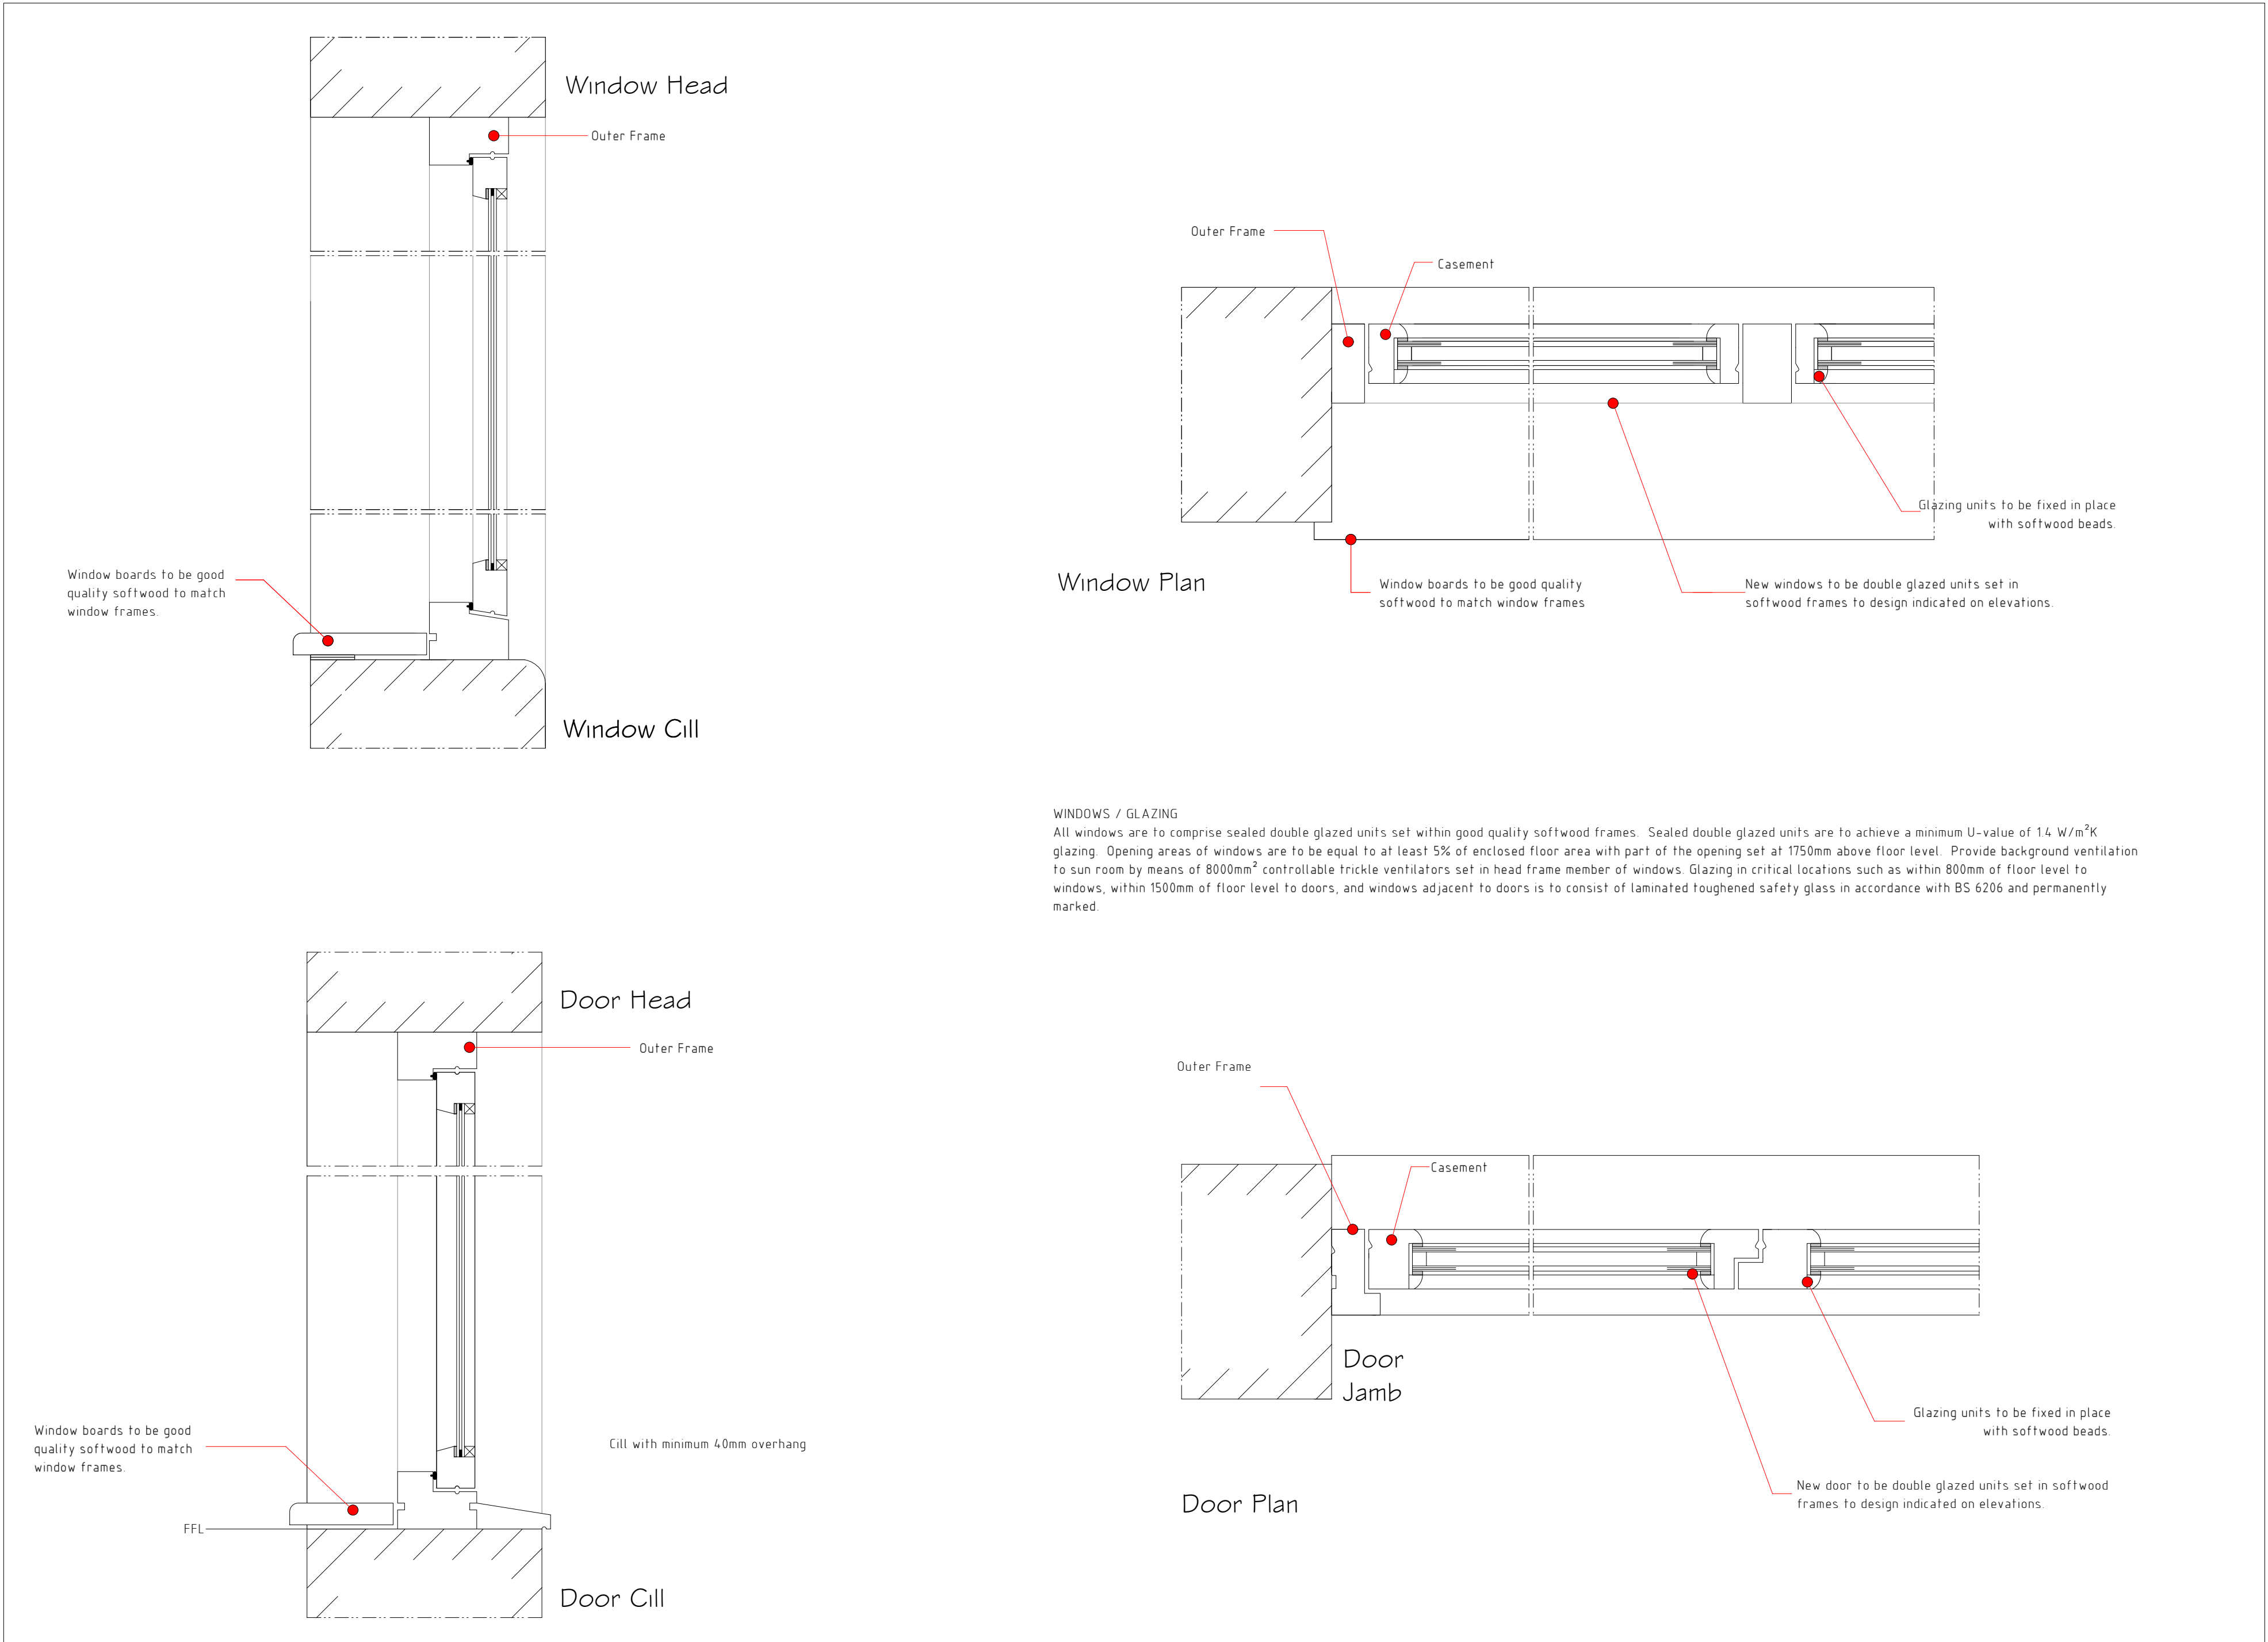

Window & door details 1:5

External Facing Materials
External walls are to comprise facing brick to match existing to Local Authority approval.

Roofing Materials
Roof coverings are to be Natural Slate to match existing and to Local Authority approval.

All windows are to comprise sealed double glazed units set in good quality softwood frames. Bathroom & En-suite window to be fitted with obscured glass.

All fascias and soffits are to comprise of softwood to match existing.

Rainwater to be collected in cast iron guttering and cast iron downpipes to match existing, to discharge to soakaways located in garden.

Rev	Date	Detail	Initial
B	10/20	Design Changes	E M J
A	07/20	Design Changes	E M J

Project: Proposed Barn Conversion at Moss Bank Farm, Borras Road, Borras Head, Wrexham, LL13 9TN.	
Title: Planning: Window Details & Elevations	Scale: (A1) 1:5 & 1:100

Drawn By: D.J.Edwards	Date: July 2020
Drawing No: 5087/005	Sheet: 2 of 2

blueprint
architectural services

LABC partner

Office 3K4,
Redwither Business Tower,
Wrexham, LL13 9XT
Tel: 01978 356500
www.blueprintarchitectural.com
© copyright all rights reserved