



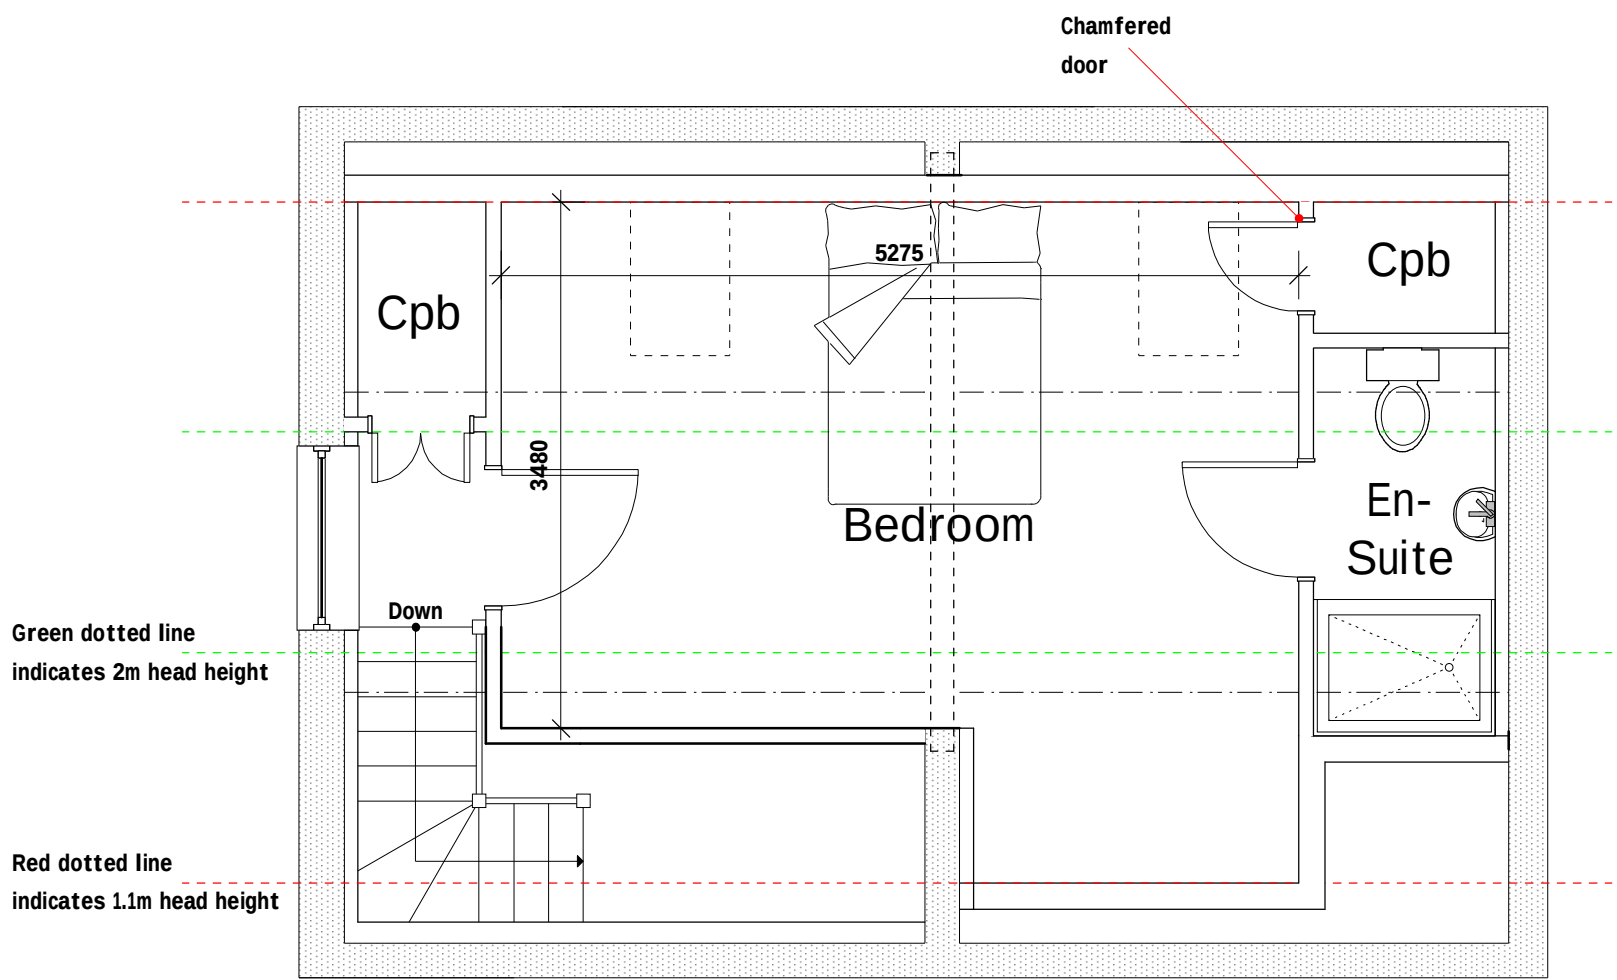

First Floor Plan 1:50

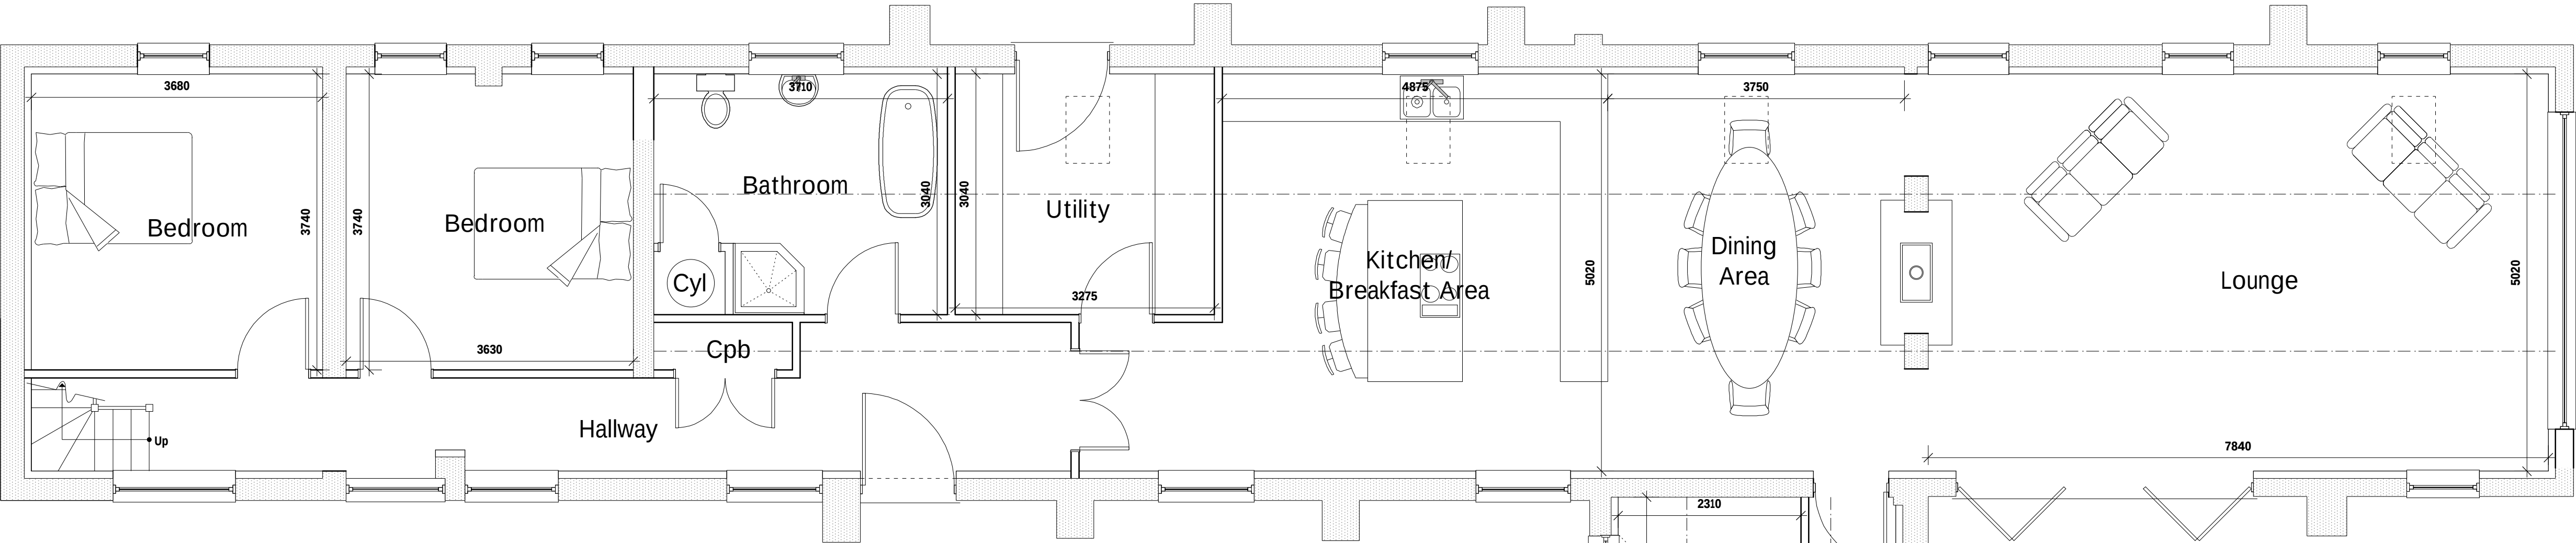

Ground Floor Plan 1:50



A	07/20	Design Changes	E.M.J
Rev	Date	Detail	Initial

Project: Proposed Barn Conversion at Moss Bank Farm, Borras Road, Borras Head, Wrexham, LL13 9TN.	
Title: Planning: Floor Plans	Scale: (A1) 1:50
Drawn By: D.J.Edwards	Date: July 2020
Drawing No: S087/005	Sheet: 1 of 2

Office 3K4,
Redwither Business Tower,
Wrexham. LL13 9XT
Tel: 01978 356500
www.blueprintarchitectural.com
© copyright all rights reserved